



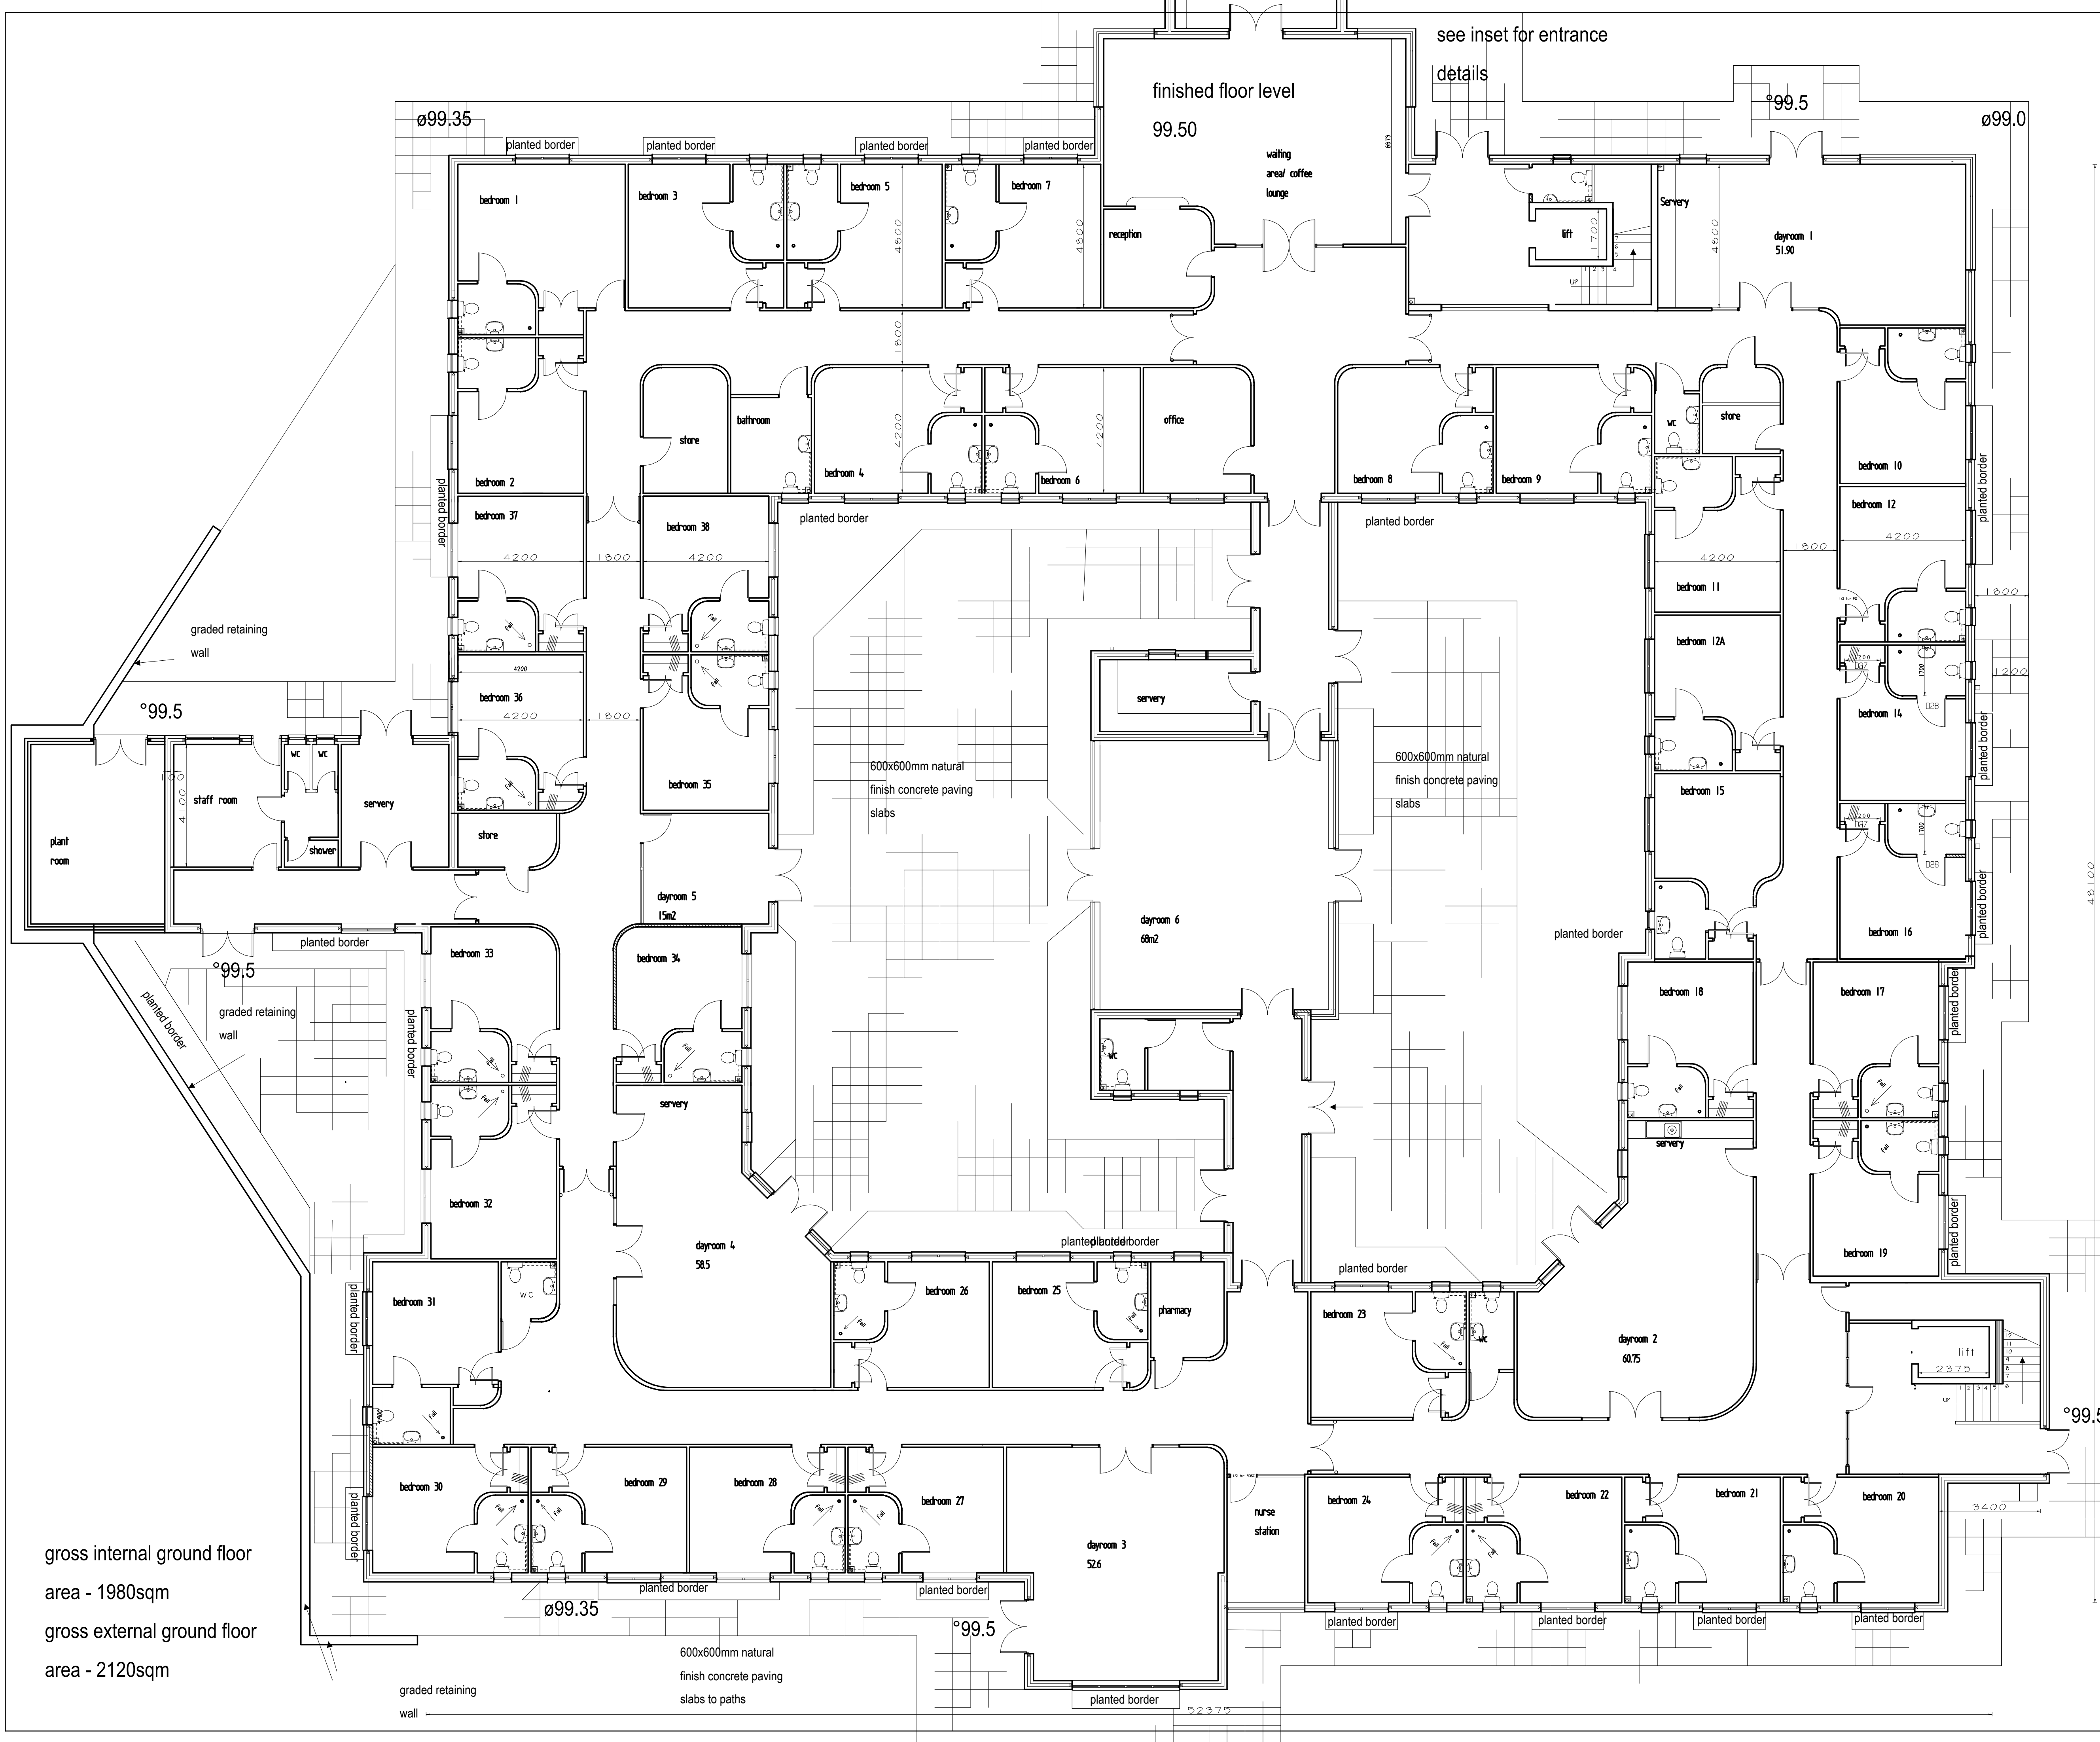

see inset for entrance details

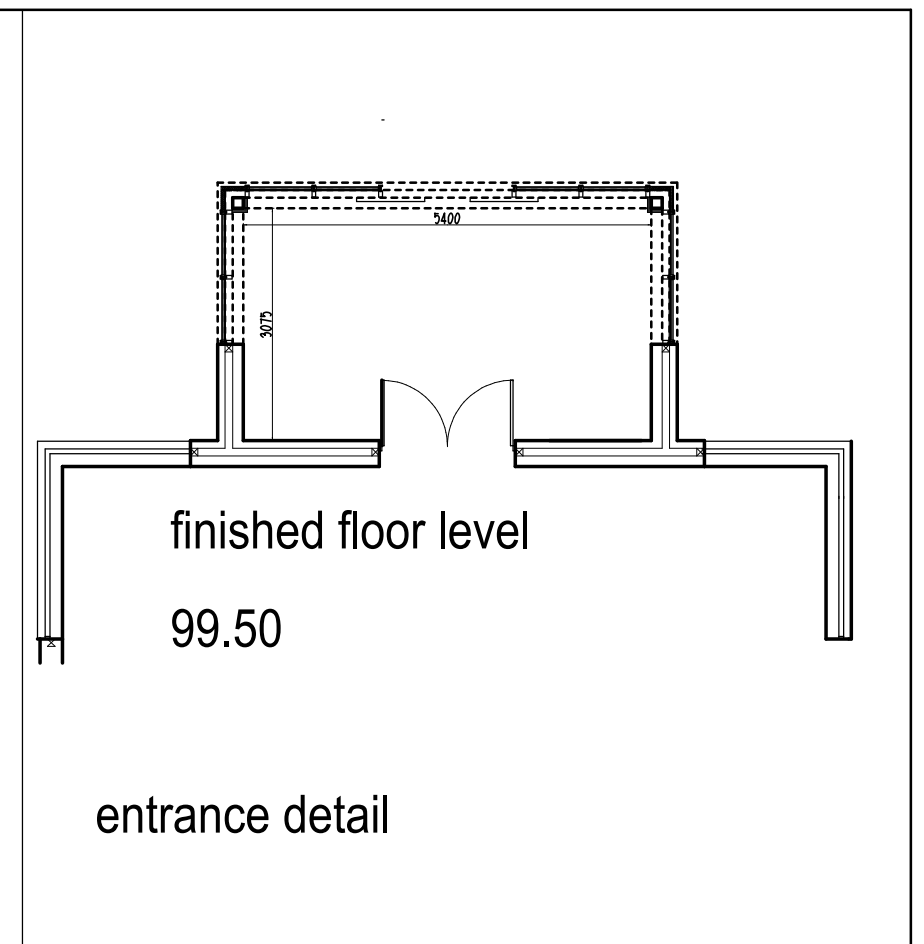

gross internal ground floor area - 1980sqm
gross external ground floor area - 2120sqm

REVISION	



WYNN ROGERS
Architectural Services
Studio 3, Rosemary Lane, Denbigh, LL16 3TT
01745 812100 E-mail: consult@wynn-rogers.co.uk
www.wynn-rogers.co.uk

PROJECT NEW FIELD SITE	PROJECT NUMBER A	DRAWING NO. 1b
DRAWING PENDINE PARK WREXHAM	DRAWN NBC	
DRAWING TITLE GROUND FLOOR PLAN	SCALE 1:100	
	DATE OCT 2020	
CLIENT	PAPER A1	