




The content of this drawing is subject to the provision of the Copyright Act 1956.
Work to figured dimensions only. Site dimensions are to be checked before work is started.
Any discrepancy whatsoever between any information contained on this drawing and any other document or drawing must be drawn to the attention of the Architect by the contractor before the work is executed.
IF IN DOUBT ASK IMMEDIATELY.

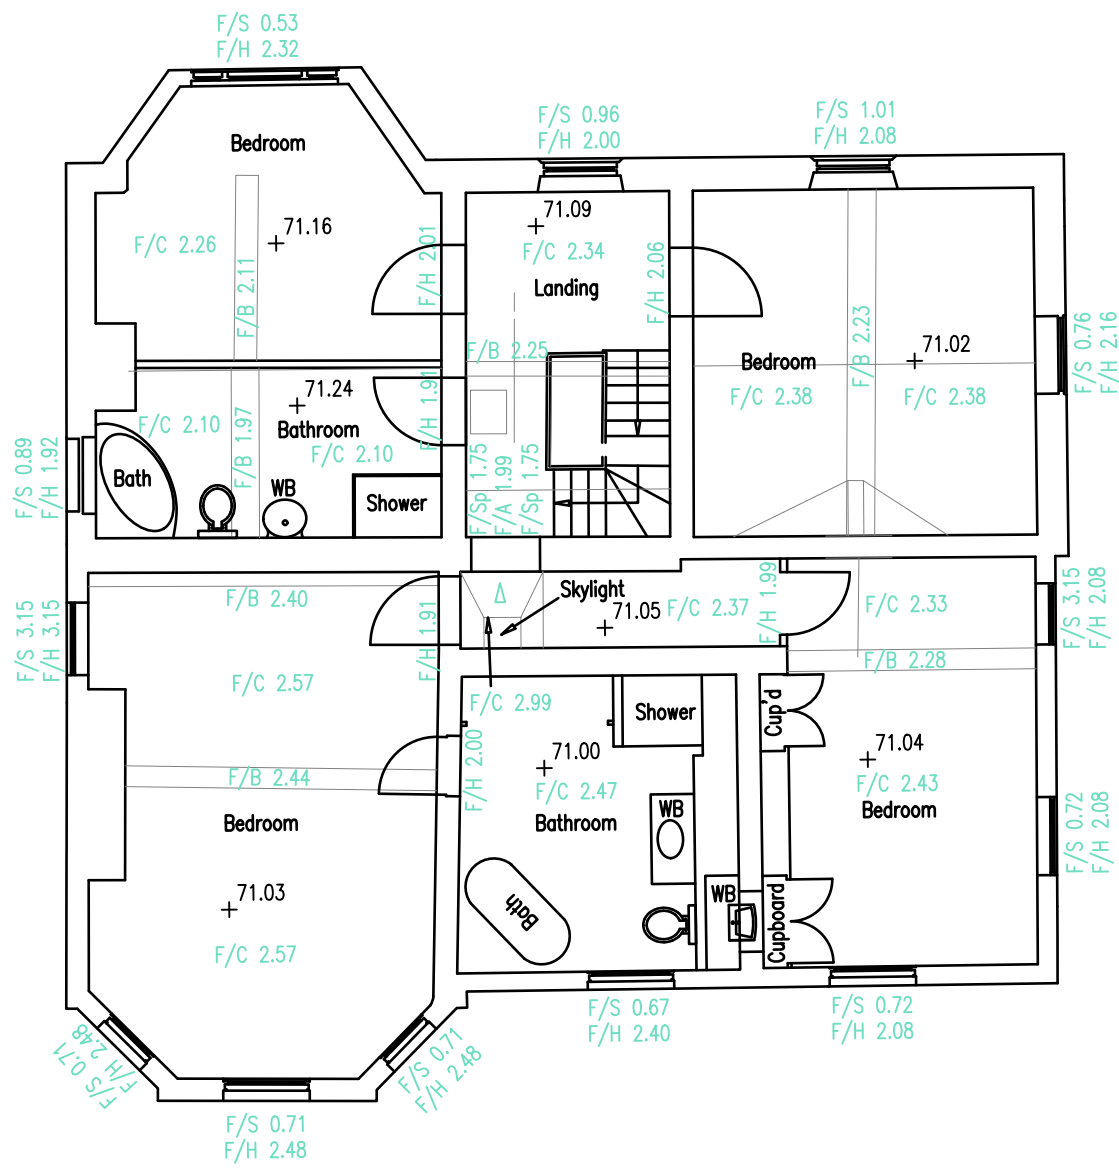

EXISTING FIRST FLOOR PLAN

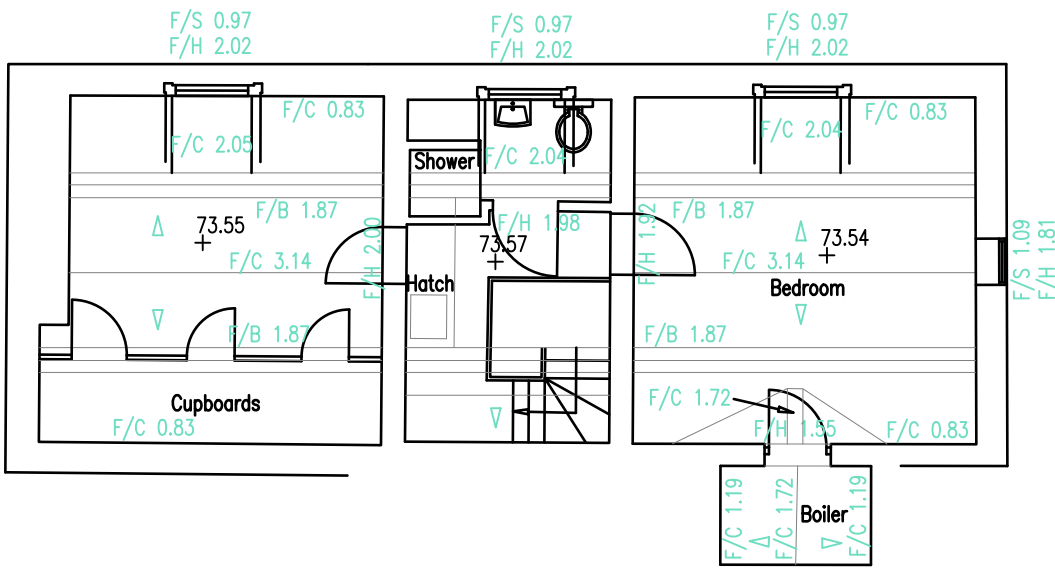

EXISTING SECOND FLOOR PLAN

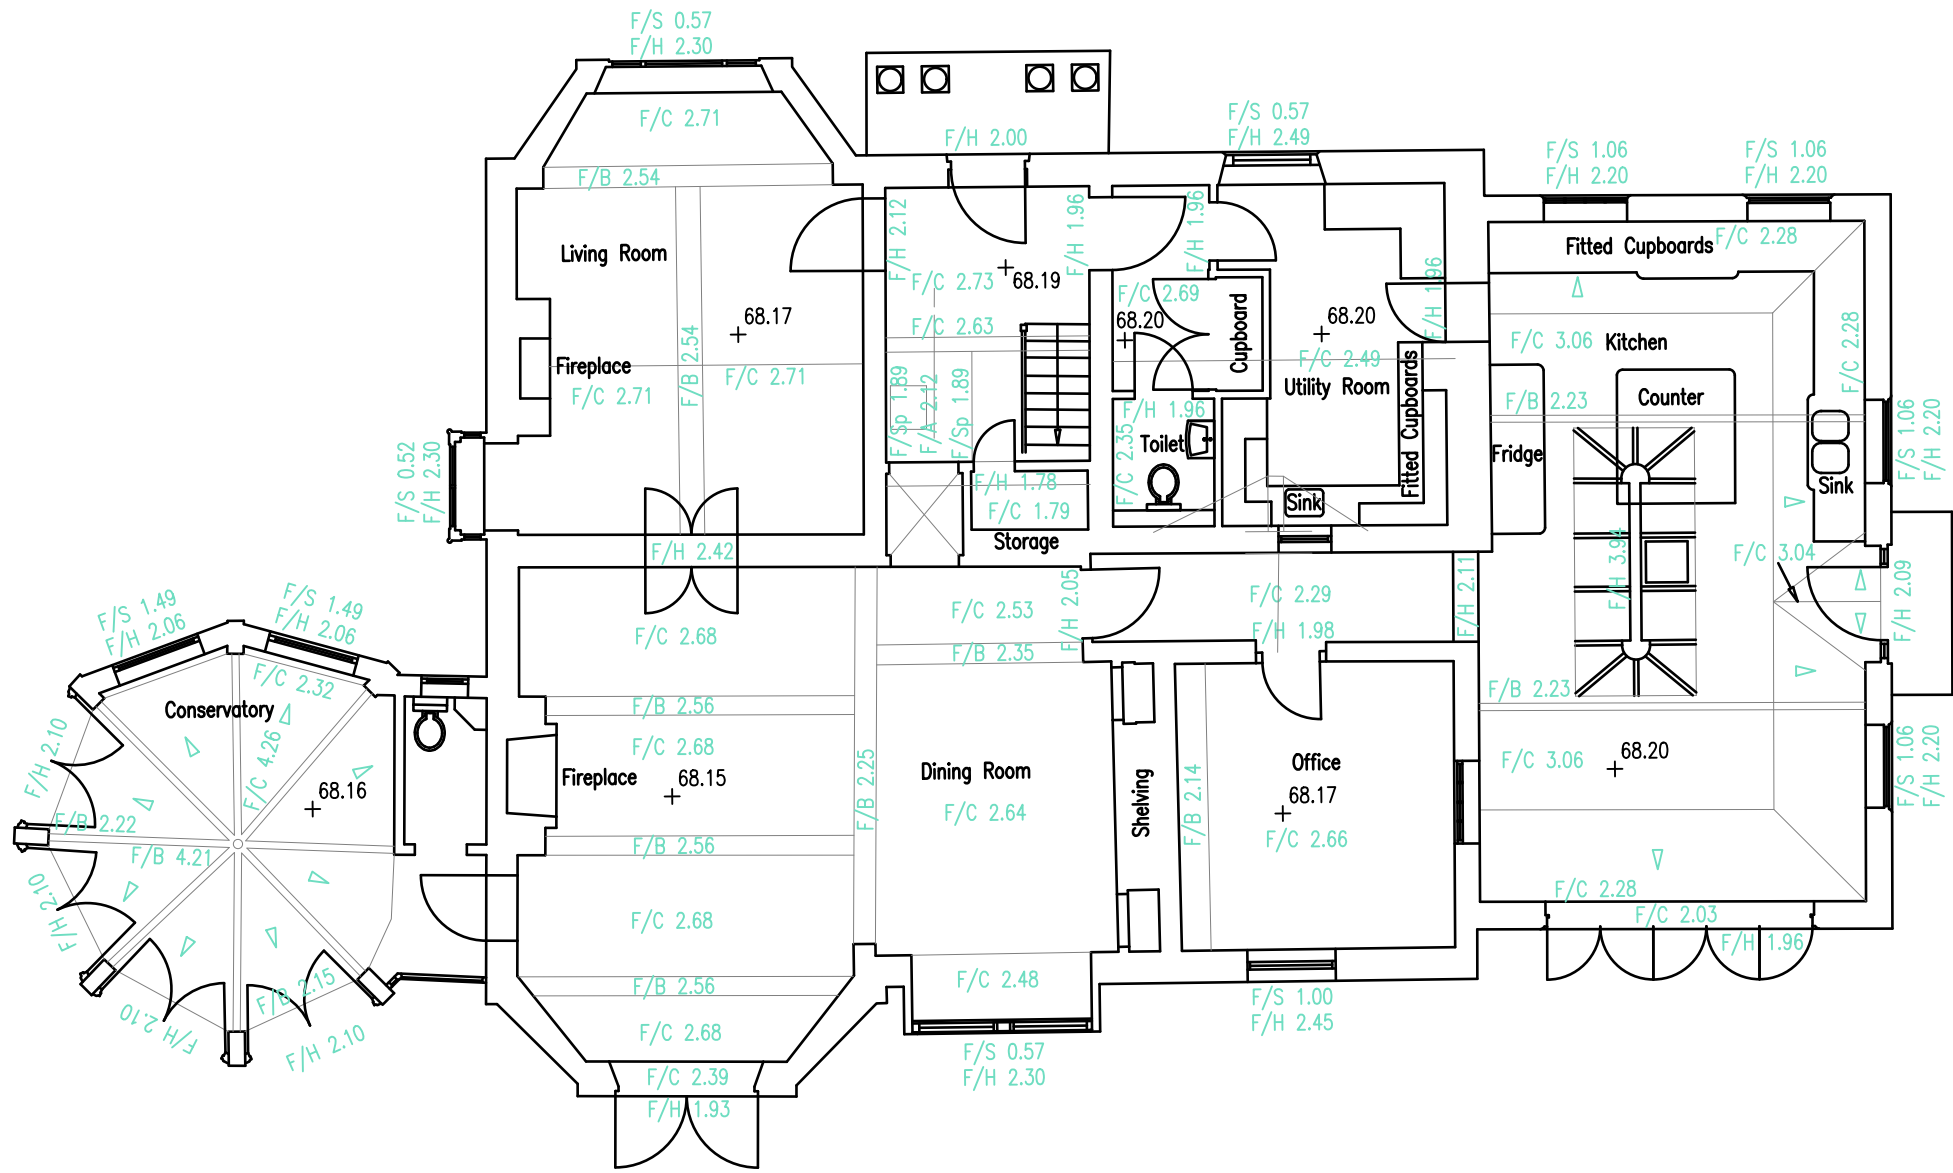

EXISTING GROUND FLOOR PLAN

rev	date	description
willacy horsewood architects		
client		
MR & MRS DAVID CLACHER		
job		
PROPOSED ALTERATIONS TO THE LODGE, OVERTON WREXHAM LL13 0HG		
title		
MAIN HOUSE - EXISTING FLOOR PLANS		
scale	date	job no.
1 : 100/A1	18 OCT 21	WH1259
drawing no.	rev	
EX01		