




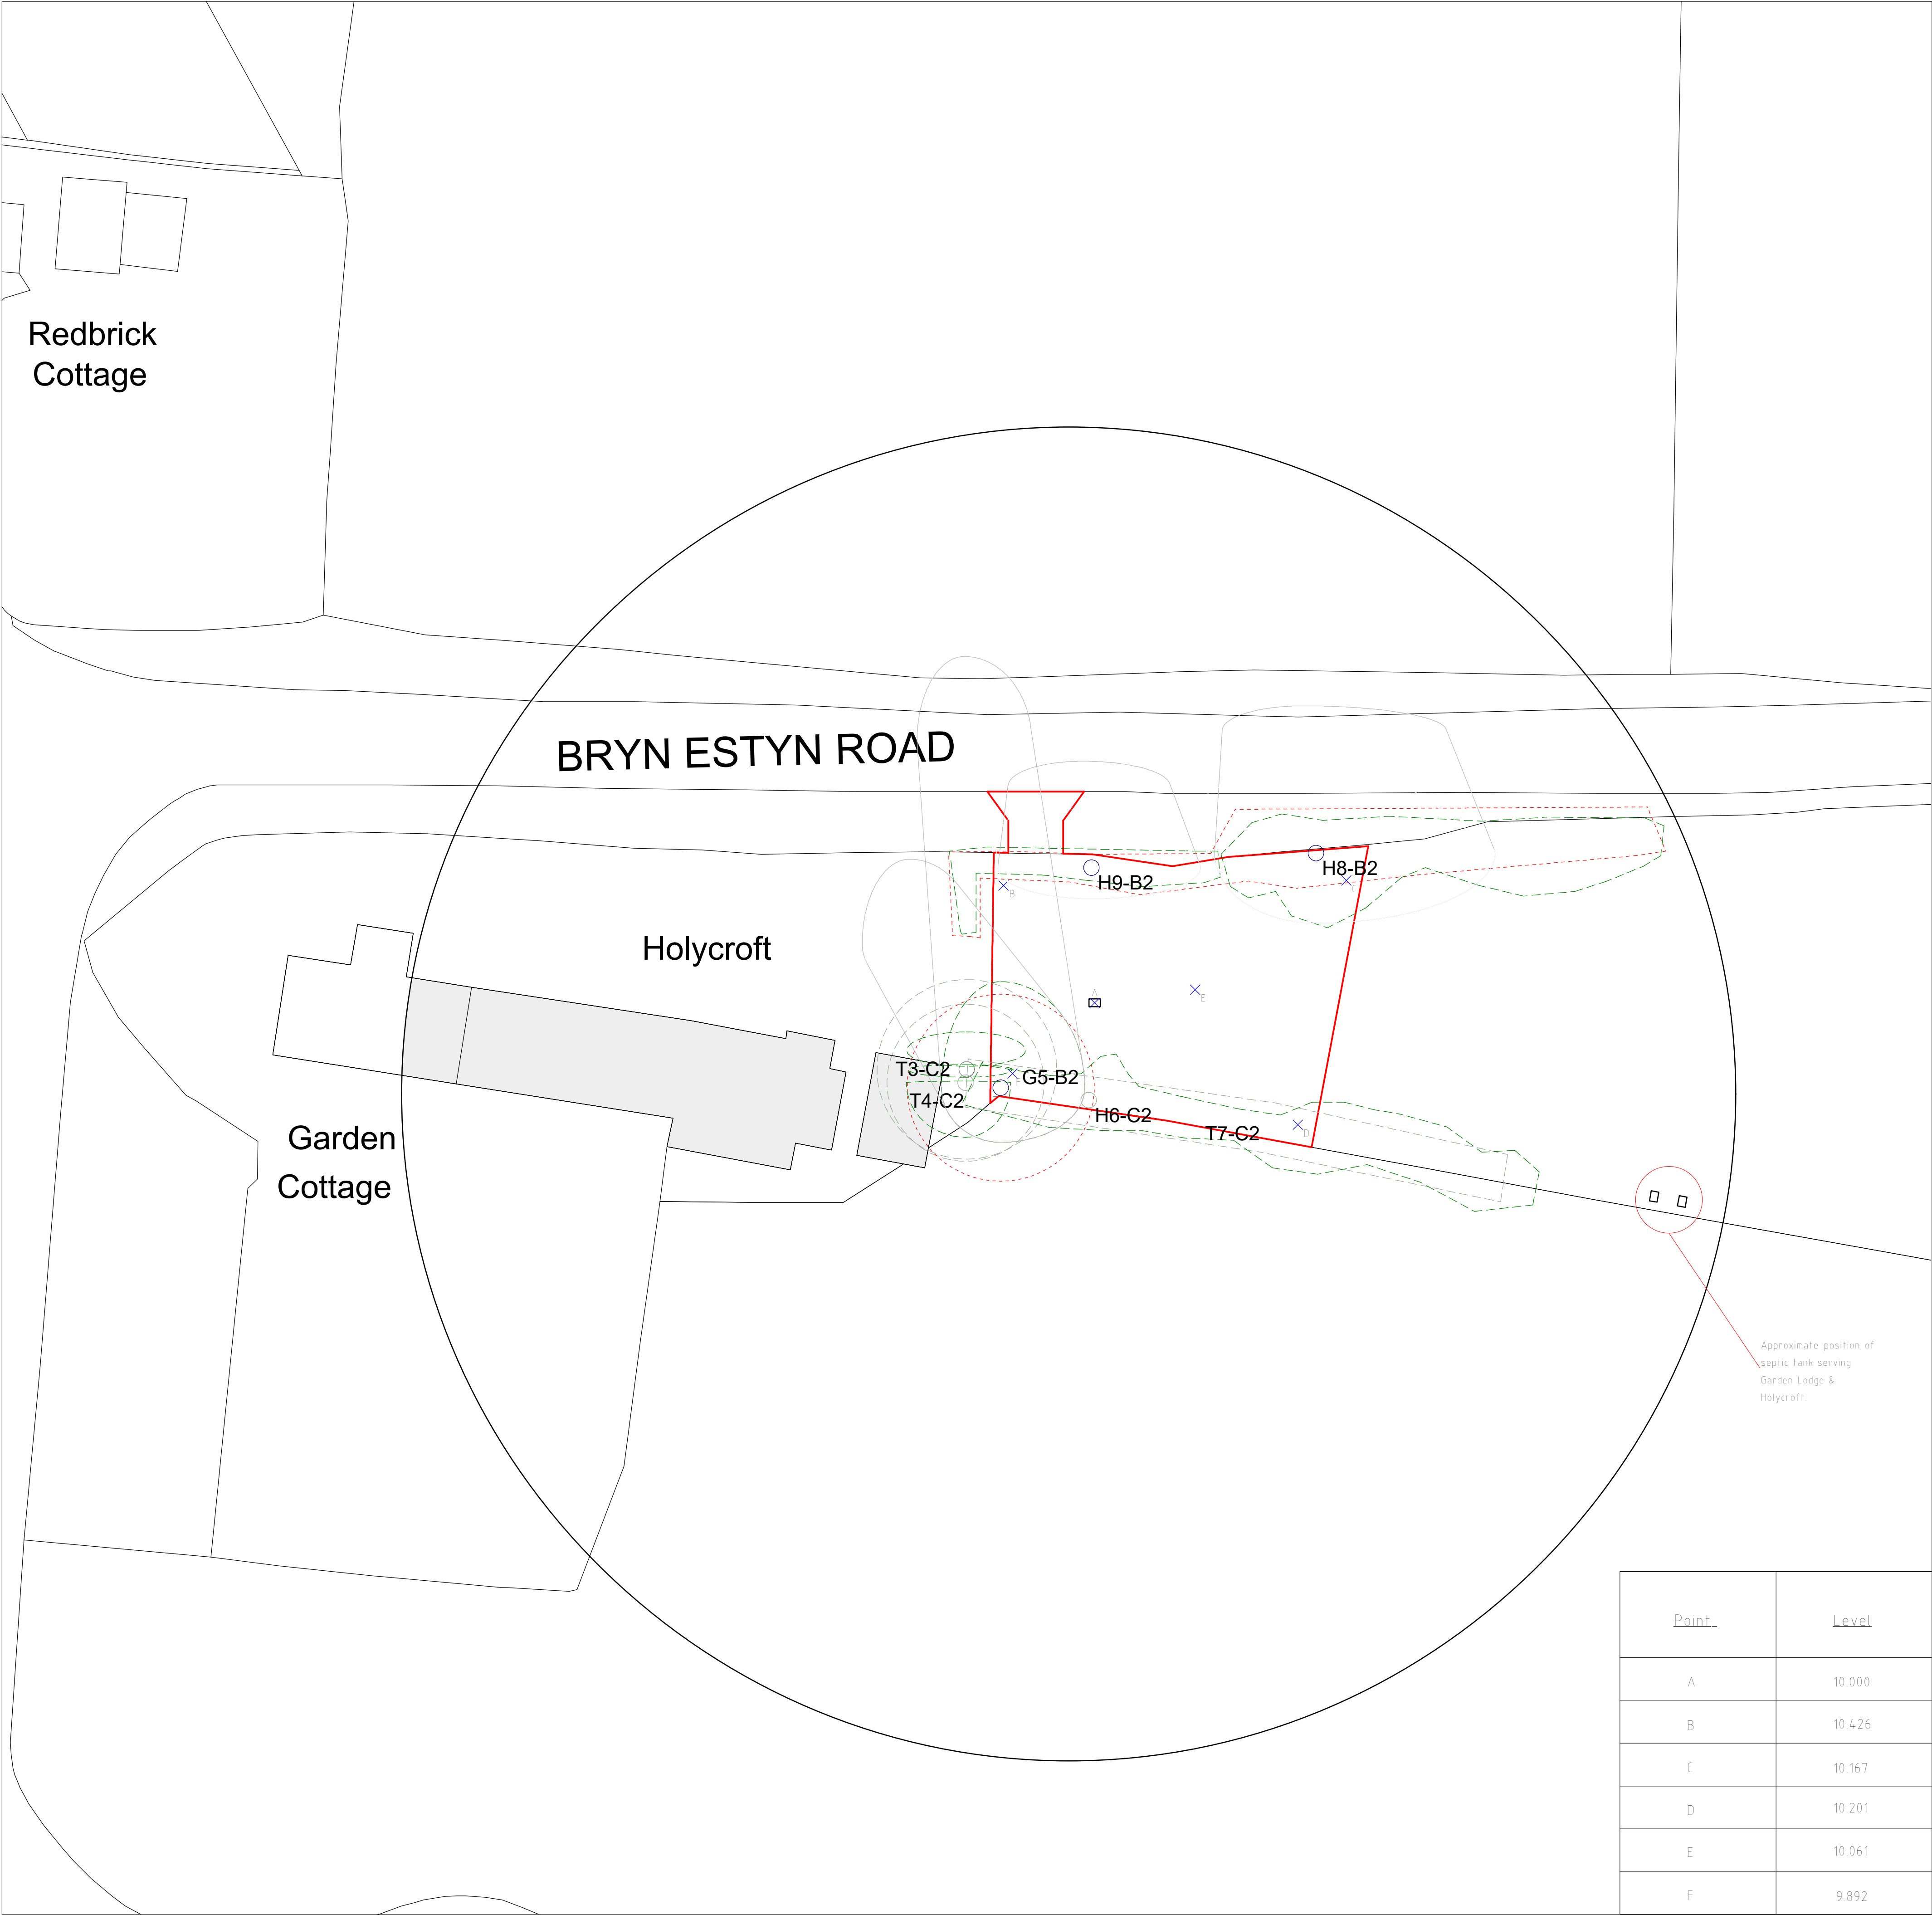

Site Plan 1 : 200

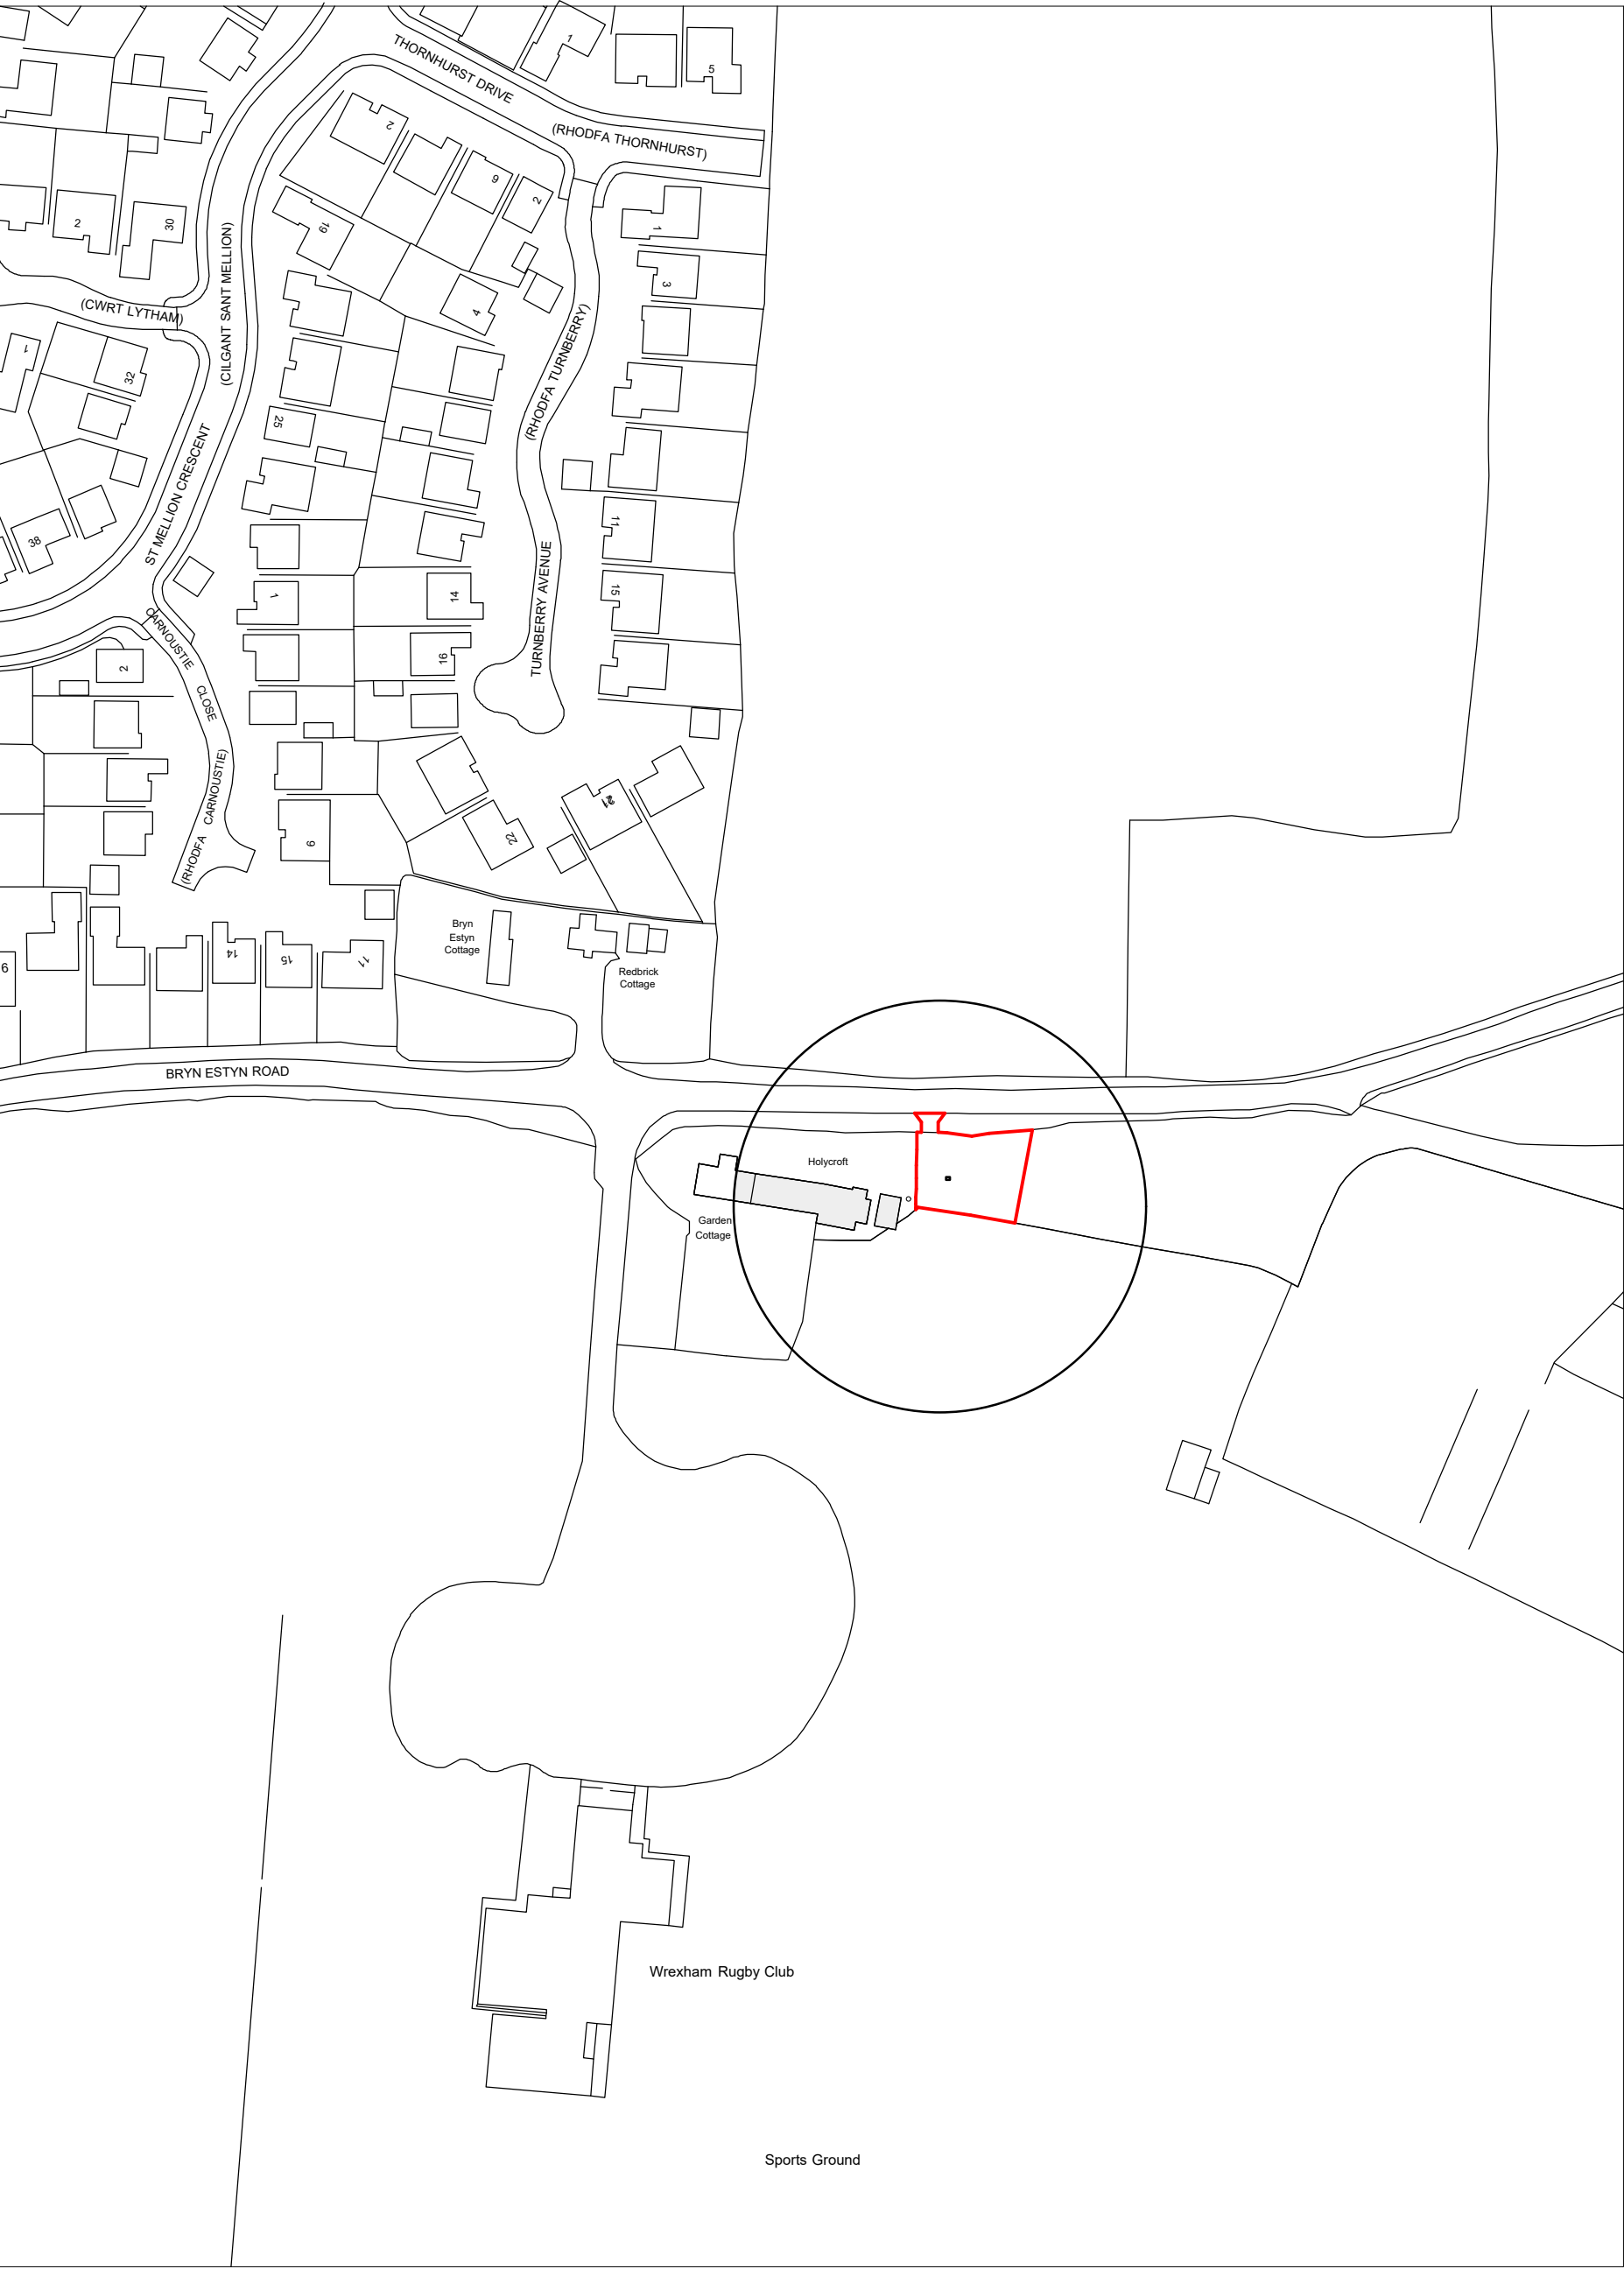

Location Plan 1 : 1250

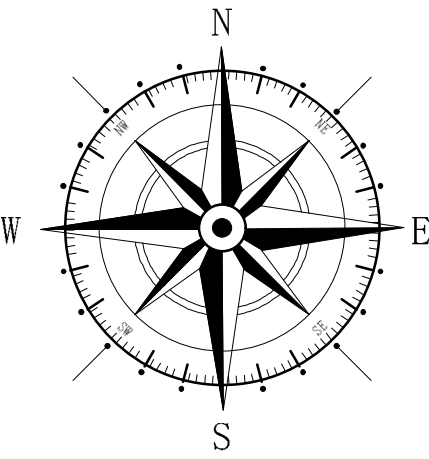

Key	
	Surrounding Buildings
	Application Site

Rev	Date	Detail	Initial
A	12/21	Septic Tank Indicated	D.J.E

Project:	
Proposed Dwelling on land adjacent to Holly Croft, Bryn Estyn Lane, Wrexham	
Title:	Scale: (A1)
Existing: Site #	1 : 200 #
Location Plan	1 : 1250

Drawn By:	Date:
D.J.Edwards	July 2021
Drawing No:	Sheet:
J160/002	1 of 1

Office 3K4,
Redwither Business Tower,
Wrexham. LL13 9XT
Tel: 01978 356500
www.blueprintarchitectural.com
© copyright all rights reserved

LABC