



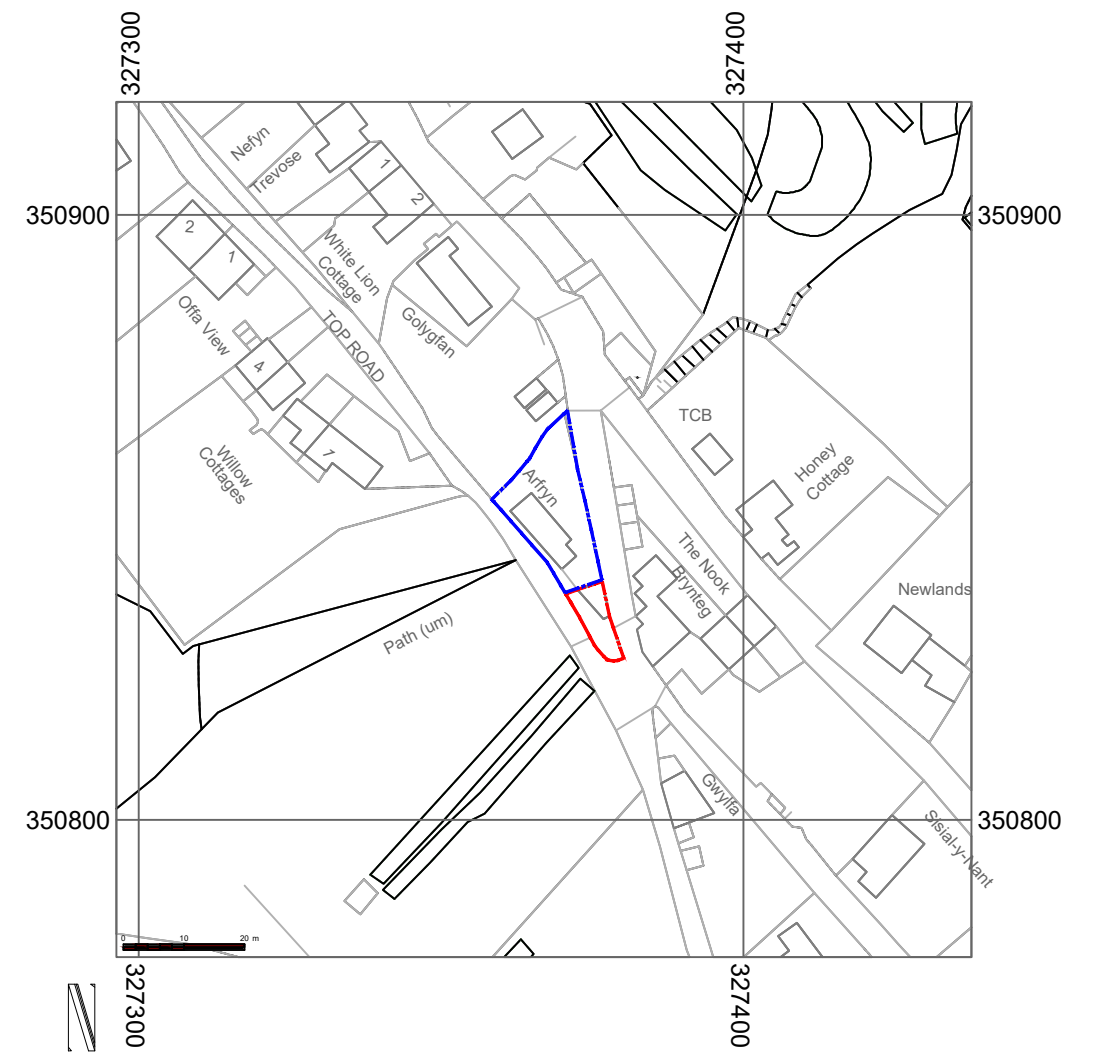

Site location plan 1:1250

1:1250 10m 20m 30m 40m 50m 60m 70m 80m 90m 100m

©Crown Copyright and database rights
2019 OS 100047474

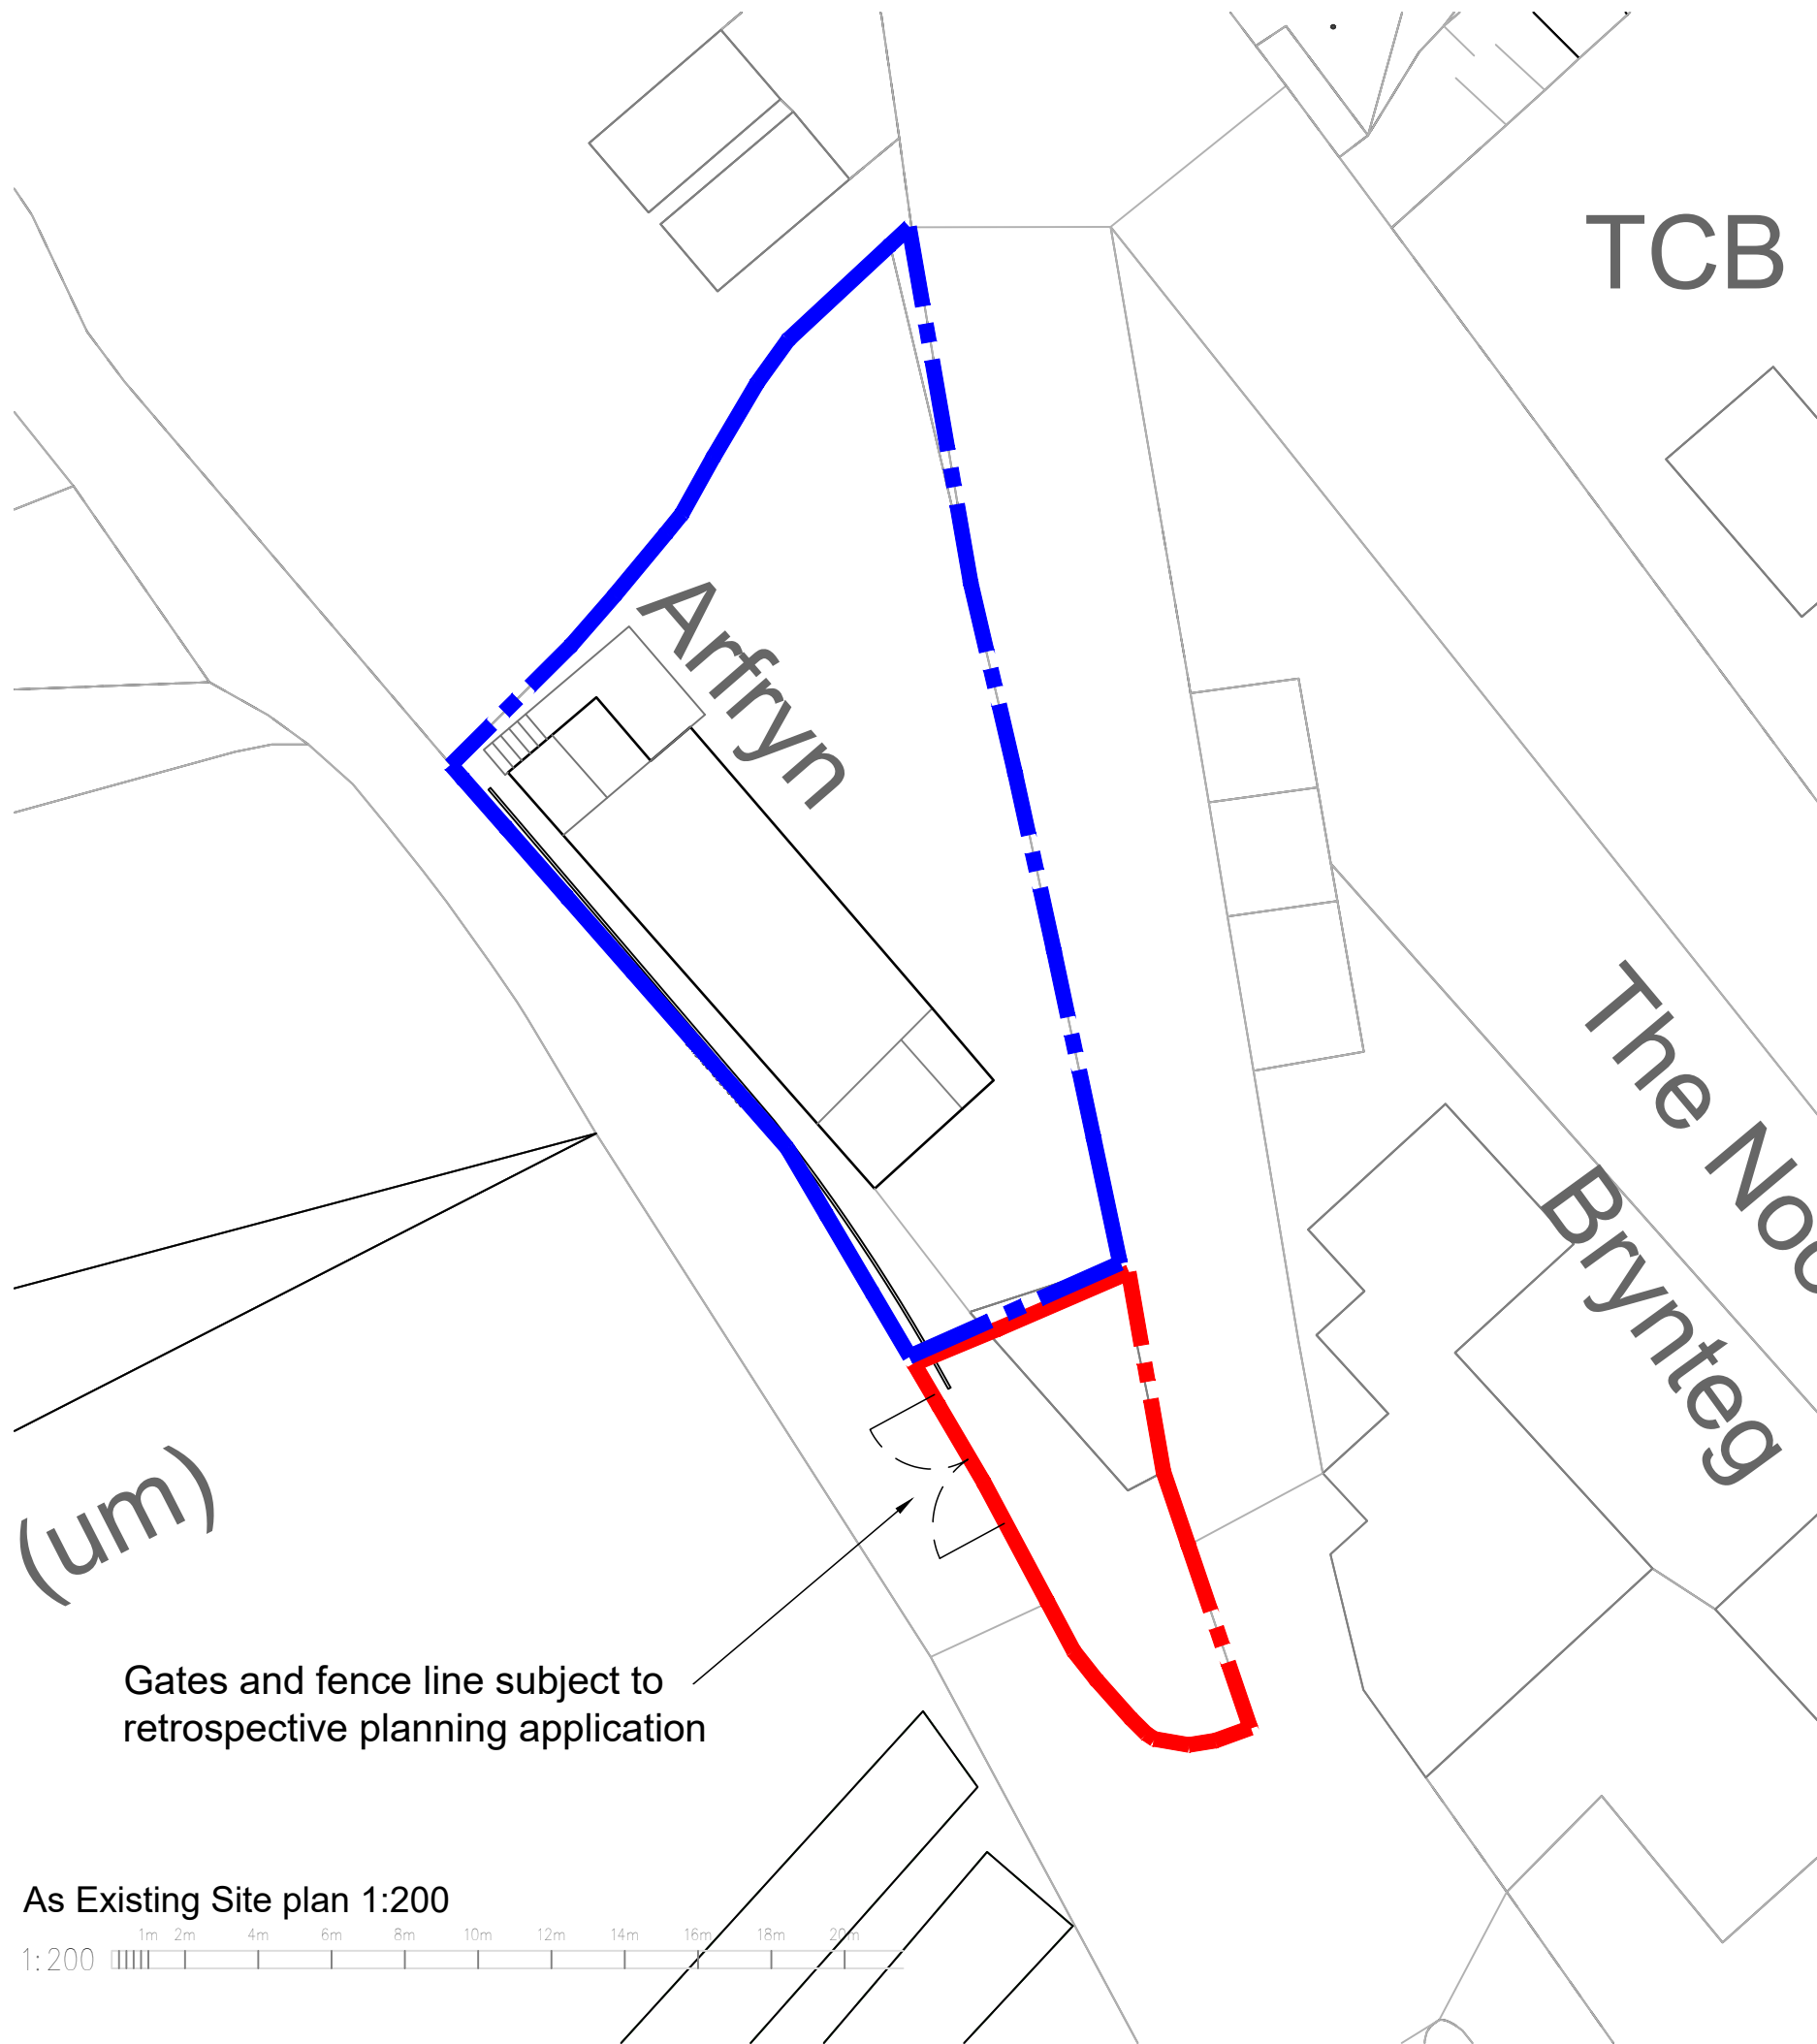

Project; Arfryn, Minera, New Brighton, Wrexham, LL11 3DT	
Title; Site Location & Site plans	Scale (A2); 1:200 & 1:1250
Dwg No; AM/PD/05A	Date; August 2022
Revision; ...	