



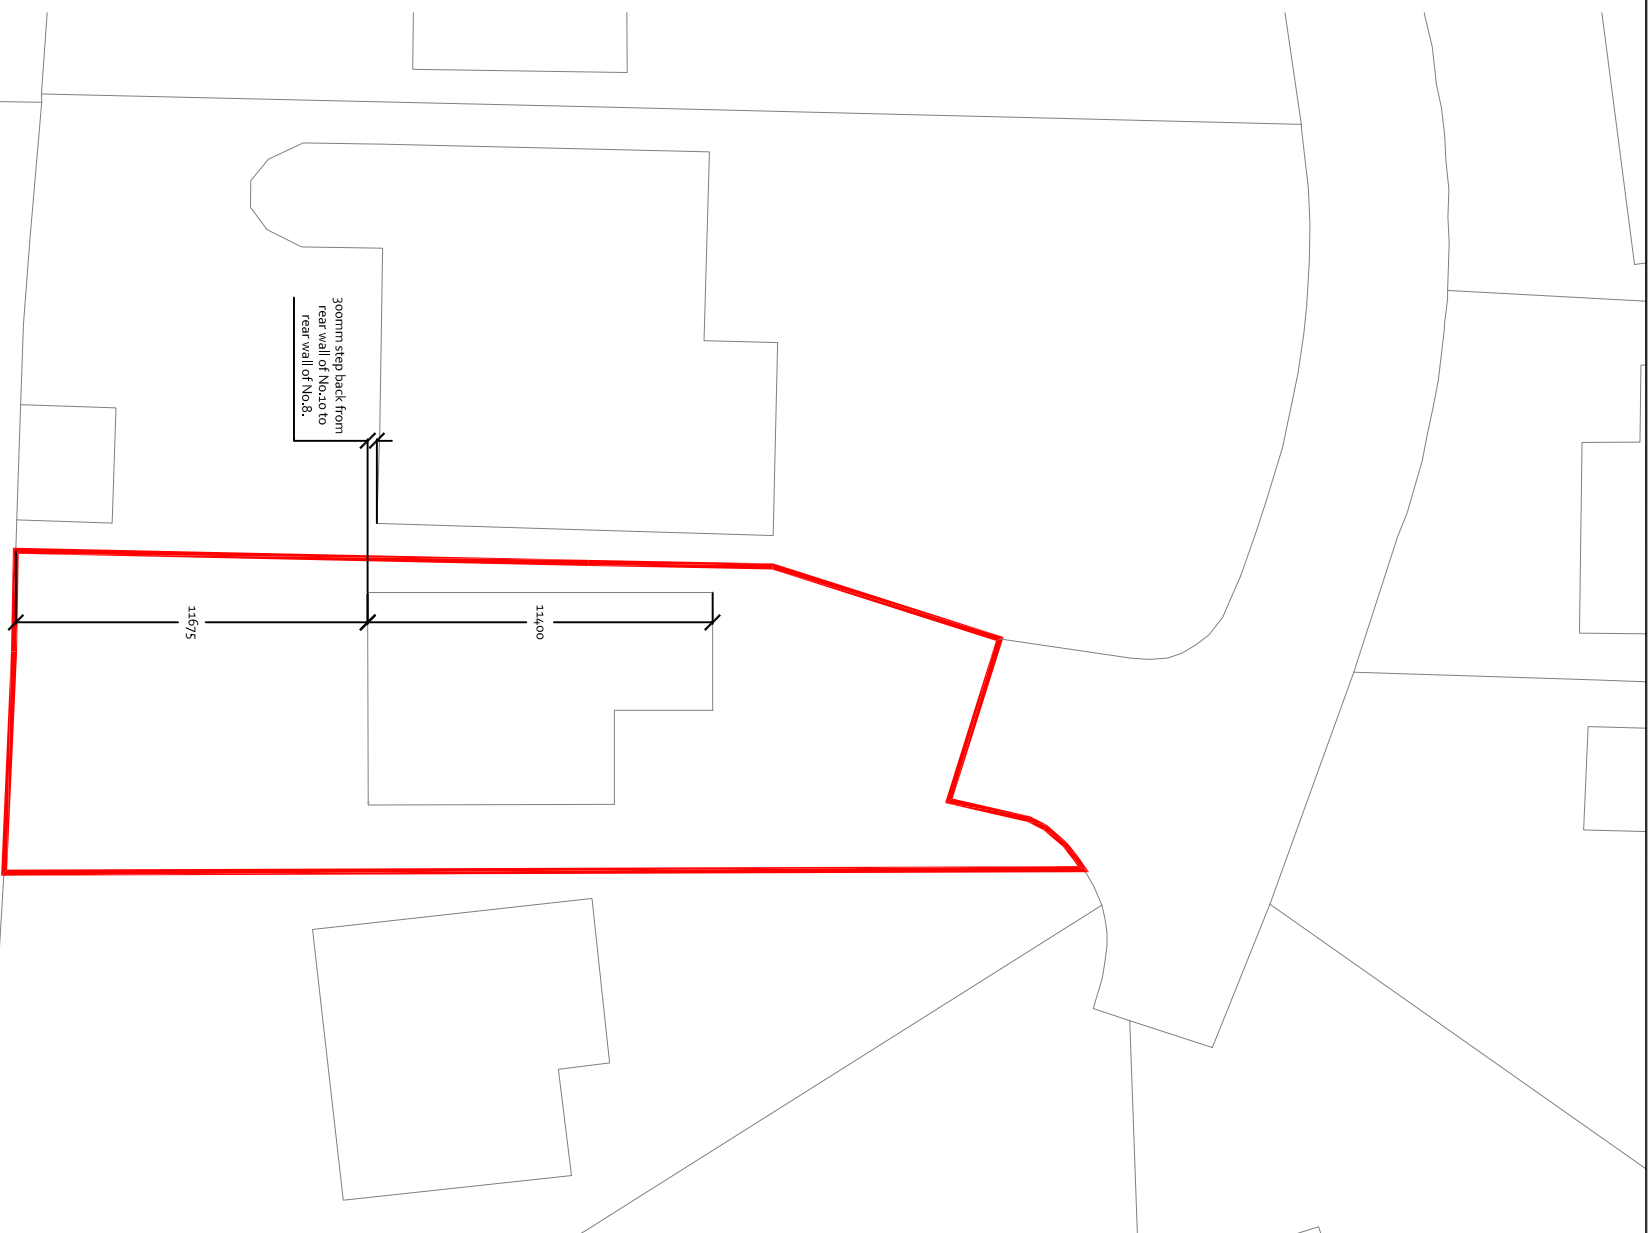

EXISTING BLOCK SITE PLAN
(SCALE 1:250)

(SCALE 1:250)

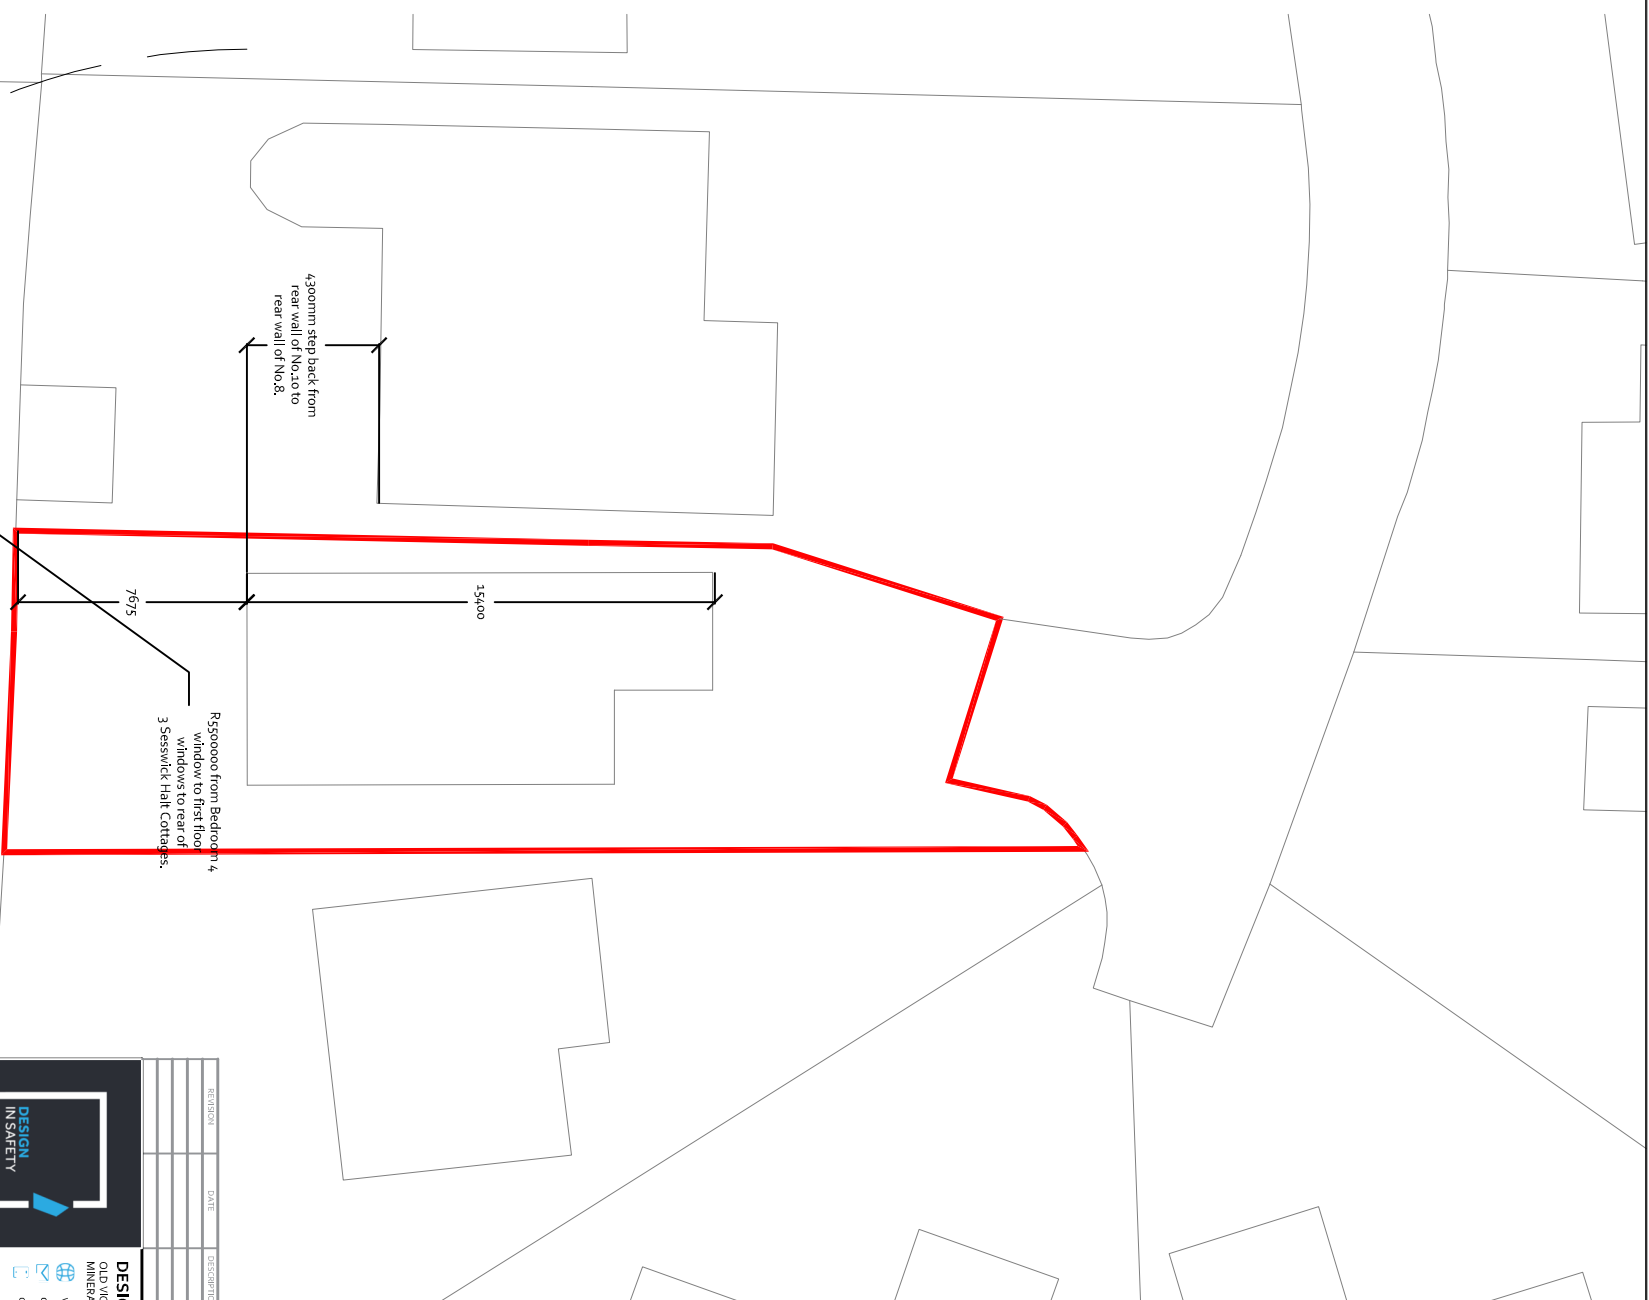

R550000 from Bedroom 4 window to first floor windows to rear of 3 Sesswick Halt Cottages.

PROPOSED BLOCK SITE PLAN
(SCALE 1:250)

(SCALE 1:250)

REVISION	DATE	DESCRIPTION

DESIGN IN SAFETY

DESIGN IN SAFETY BUILDING, 10000 BURNING WOOD ROAD,
MILWAUKEE, WISCONSIN 53224-3044

www.designinsafety.co.uk
david@designinsafety.co.uk
07734037453

CIAT
CONSTRUCTION INSTITUTE
OF AMERICA

ISO 9001
Certified
Outliers

LABC
Building
Intelligence

CLIENT:
MR & MRS ENSOR

ADDRESS:
10 MEADOWCROFT, CROSS LANES,
WREXHAM LL3 0UJ

DRAWING TITLE:
SITE BLOCK PLANS

PROJECT NO:	DRAWING NO:
DIS_AD_0127	DIS_AD_0127_SL01

SCALE AT A3:	DATE:	REVISION:
1:250	13.05.2022	C

All designs are the sole property of Design In Safety and may not be used without written agreement.
Any discrepancies must be reported to Design In Safety for clarification.
Do not scale off drawings. Site check dimensions are to be taken prior to works commencing.