




PROPOSED 2 STOREY EXTENSION AT 26 CROMAR CRESCENT, ROSSETT FOR MR & MRS H WILLIAMS

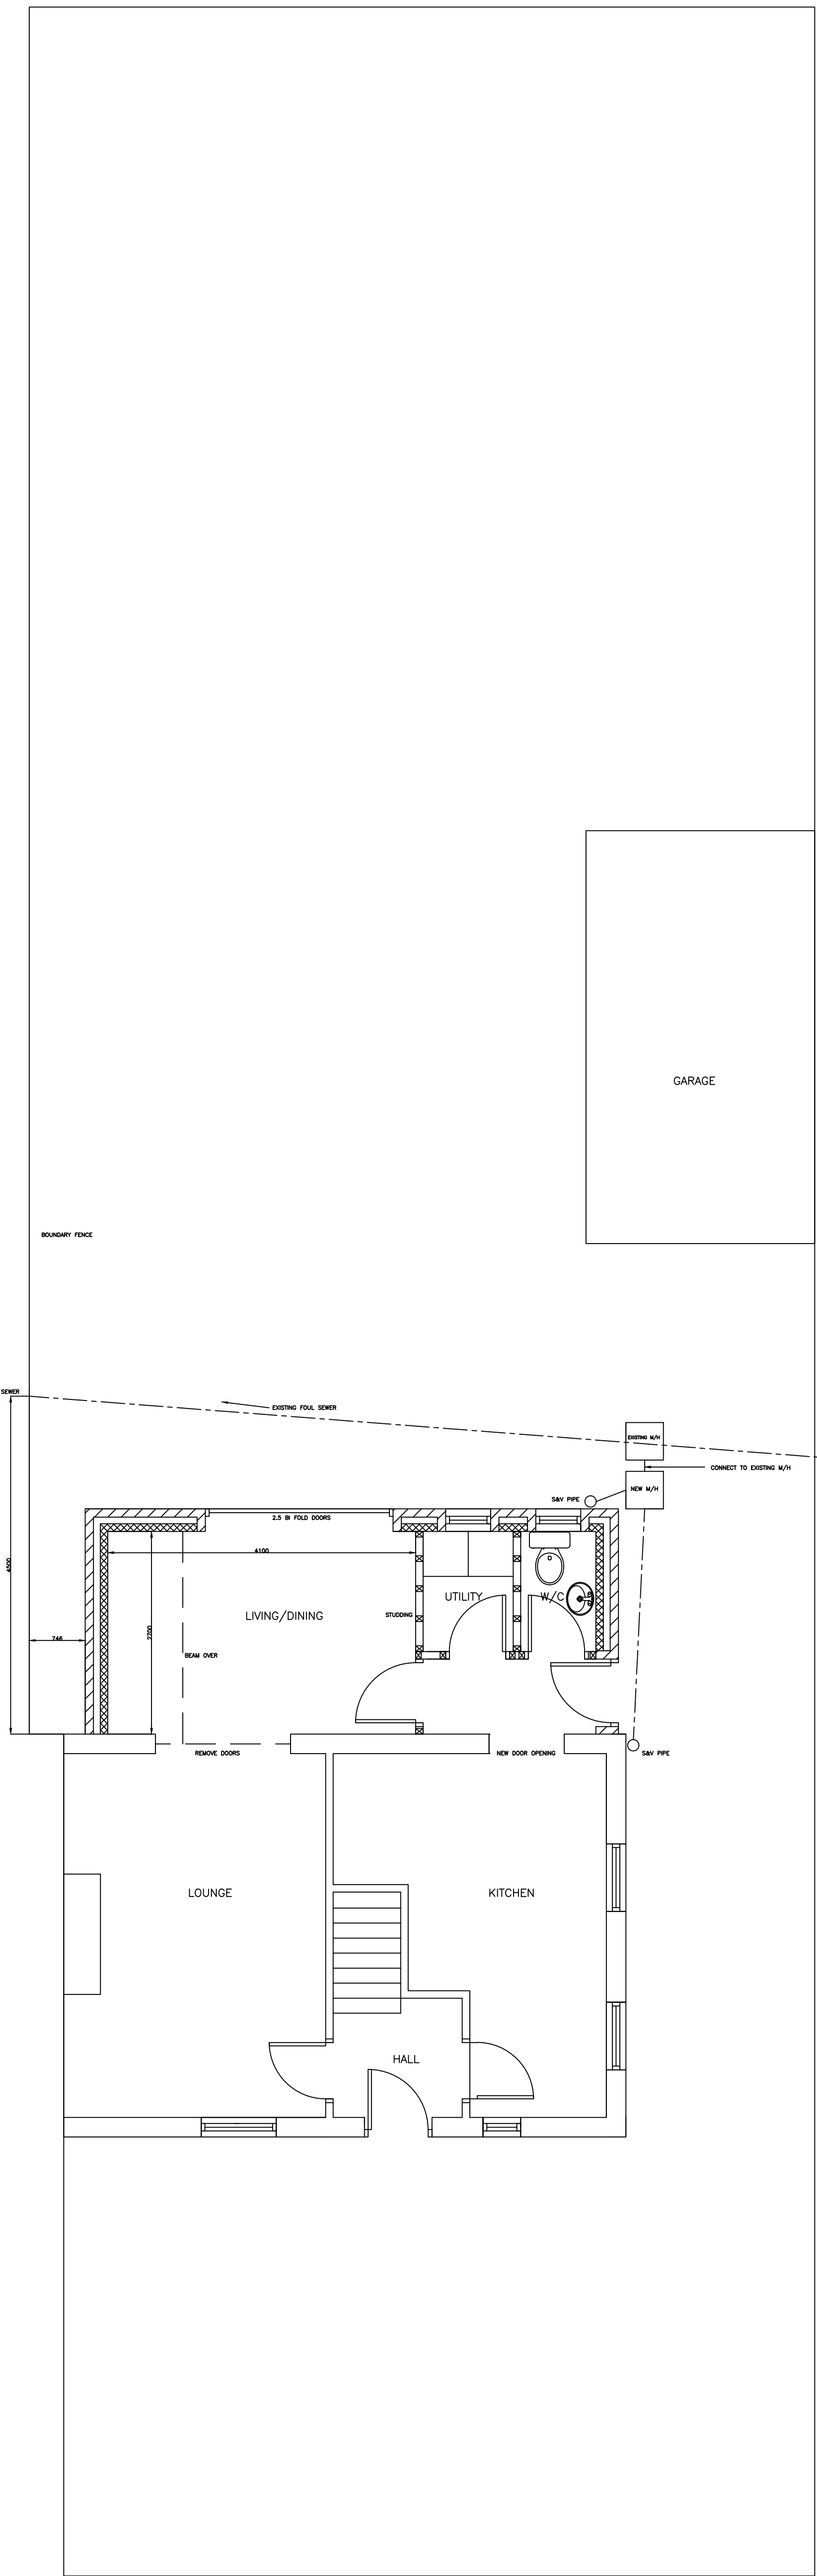


PROPOSED SITE PLAN

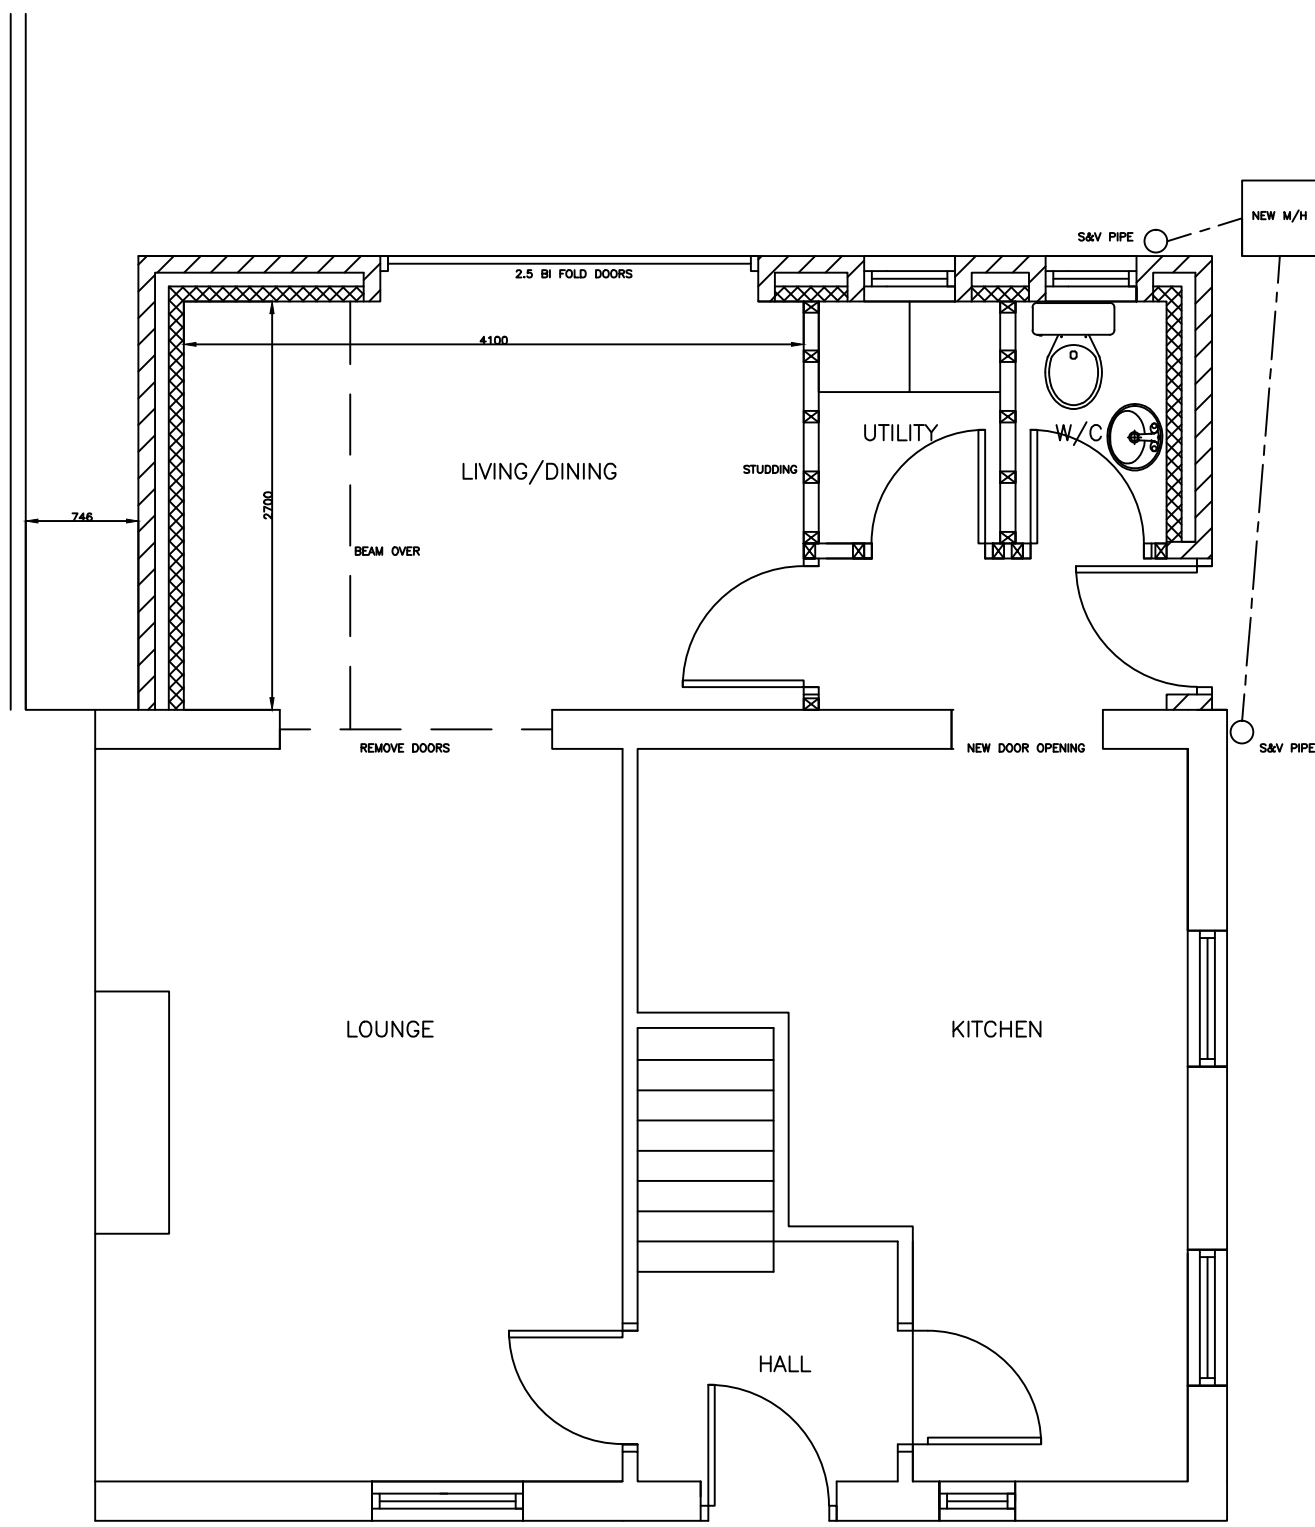


PROPOSED GROUND FLOOR PLAN

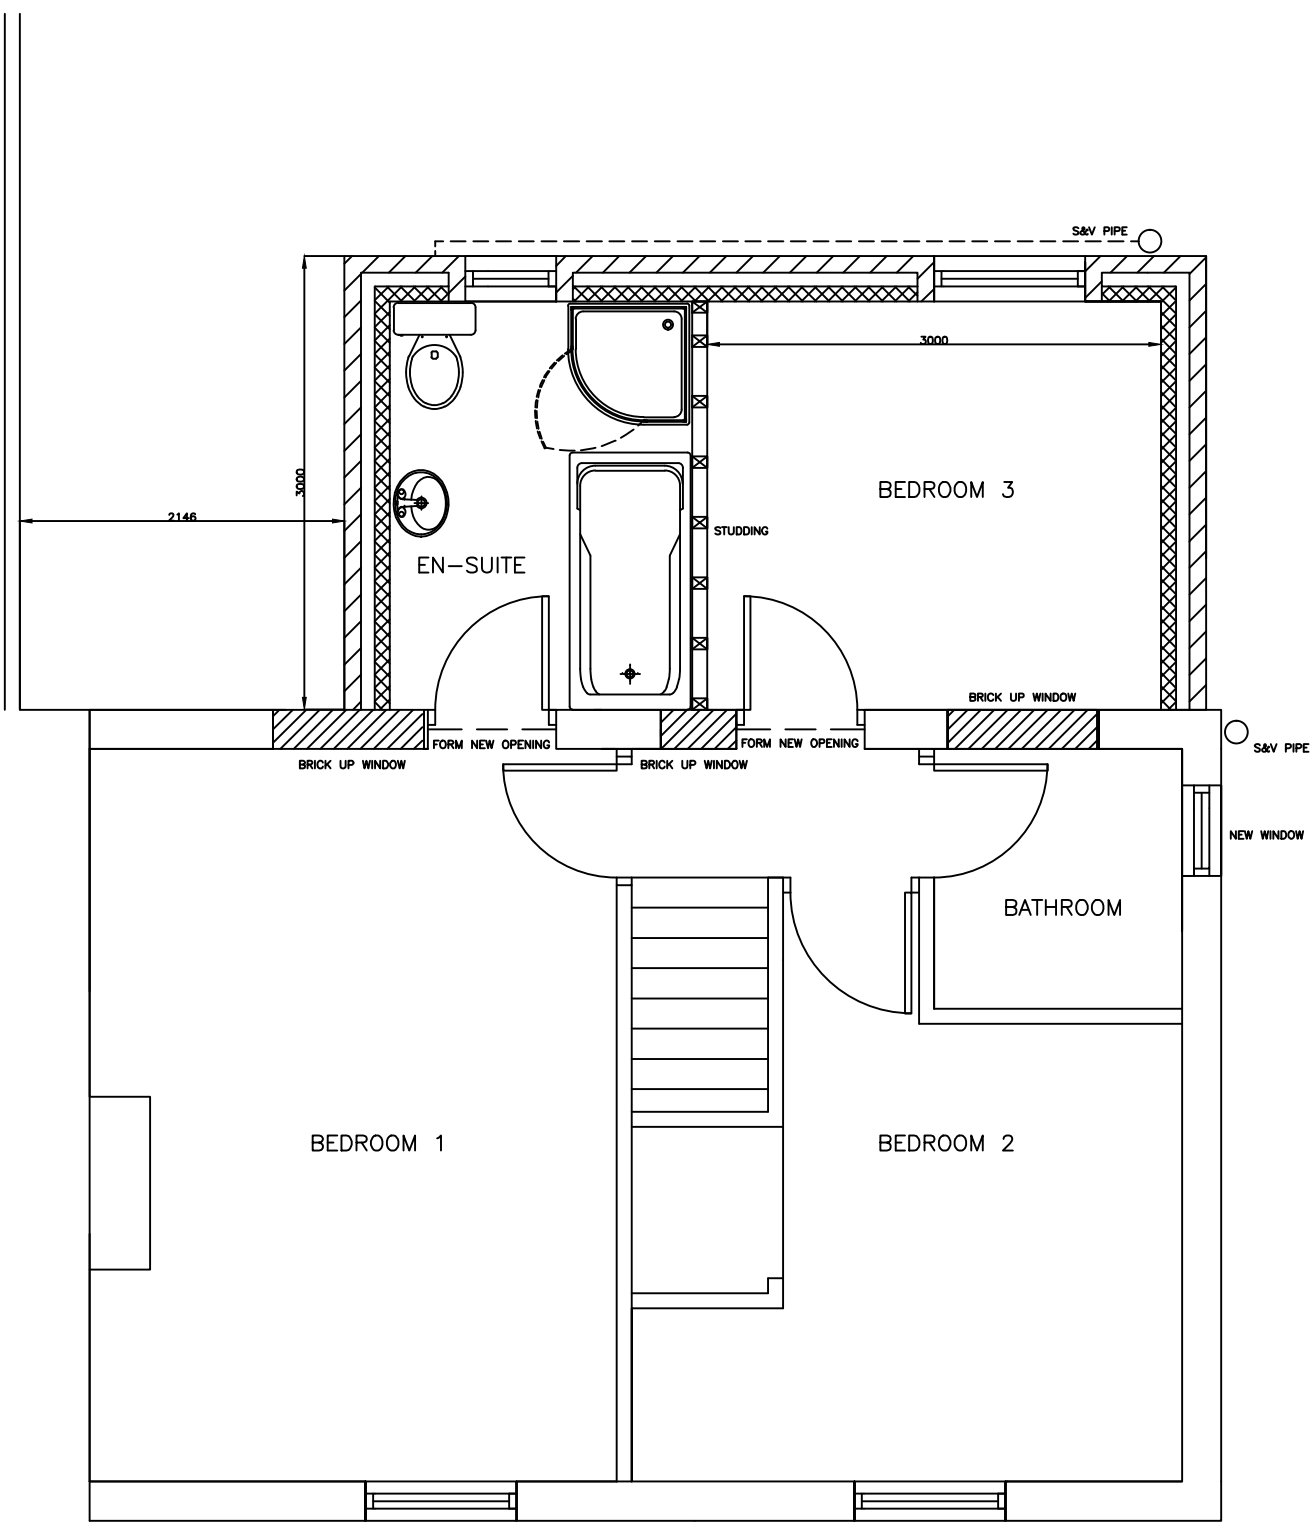


PROPOSED FIRST FLOOR PLAN

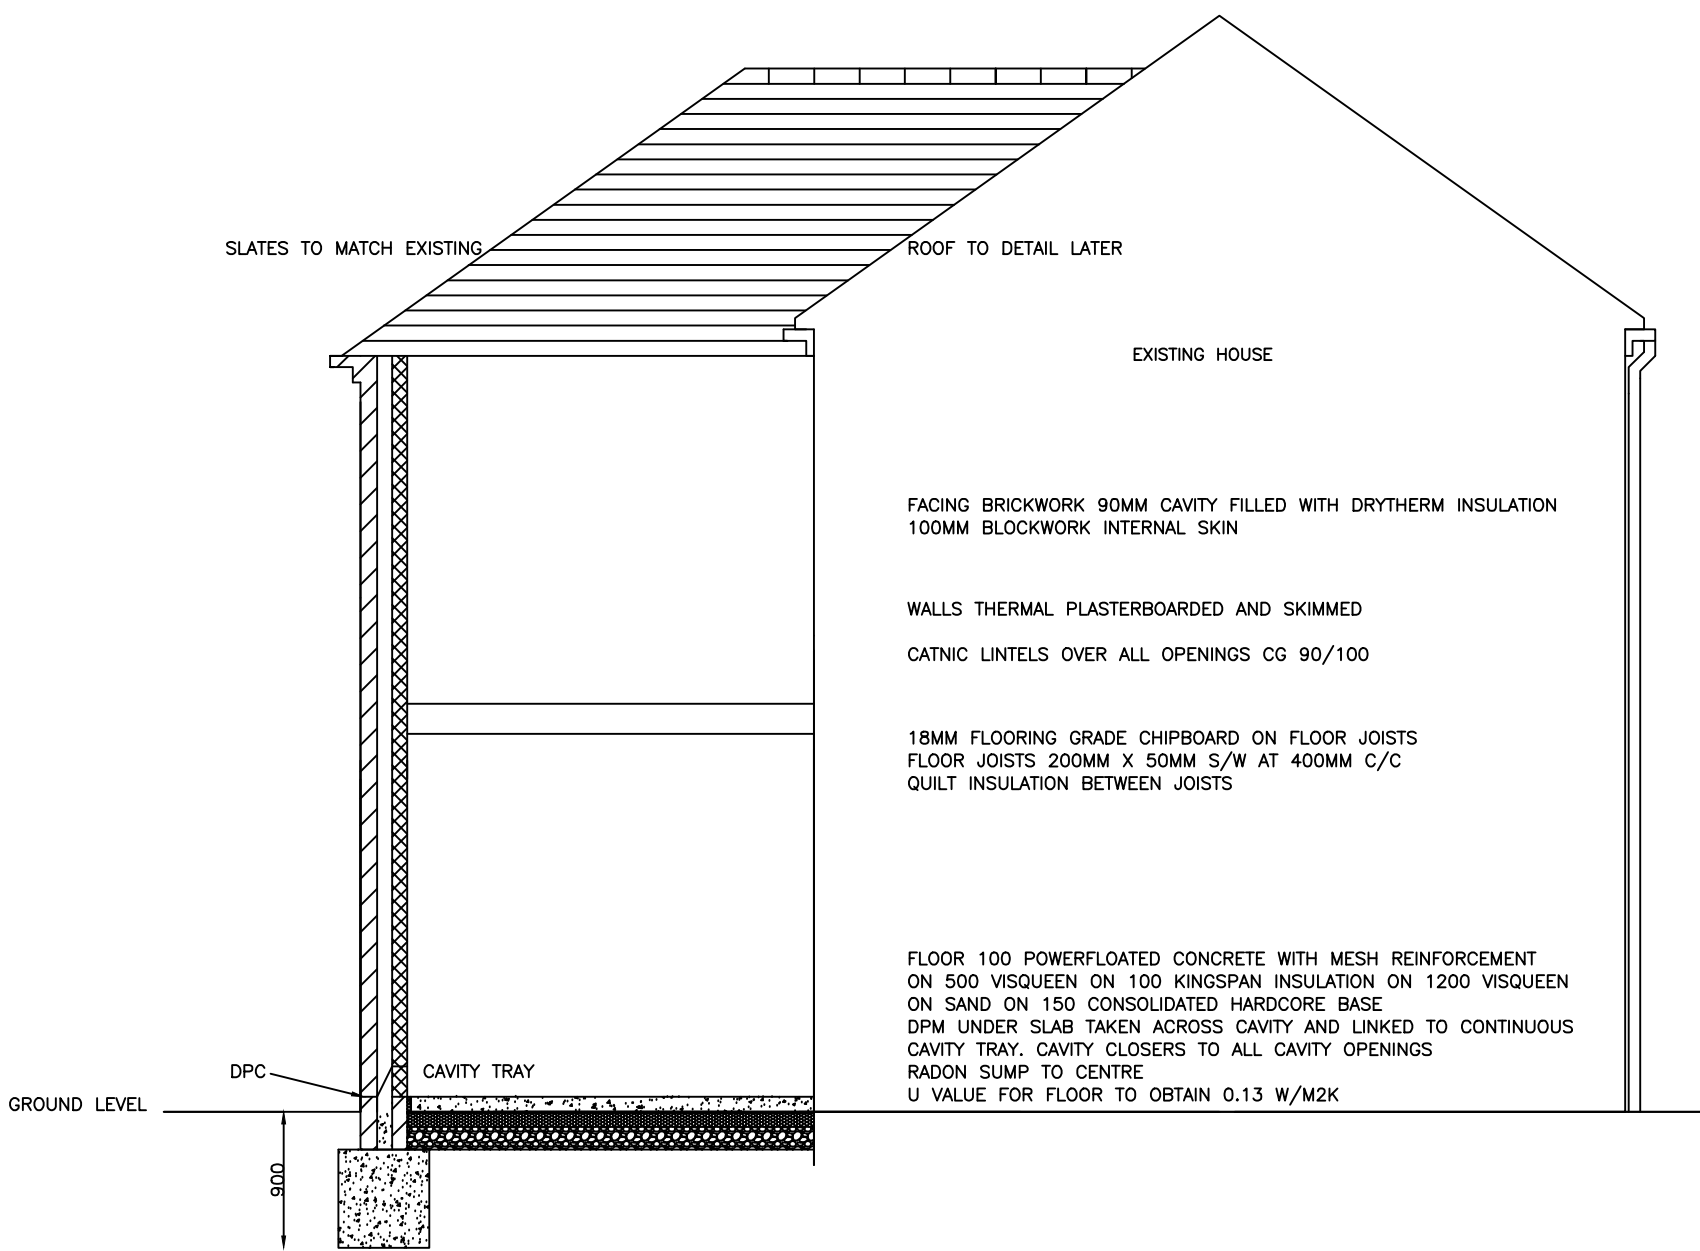


PROPOSED SECTION PLAN

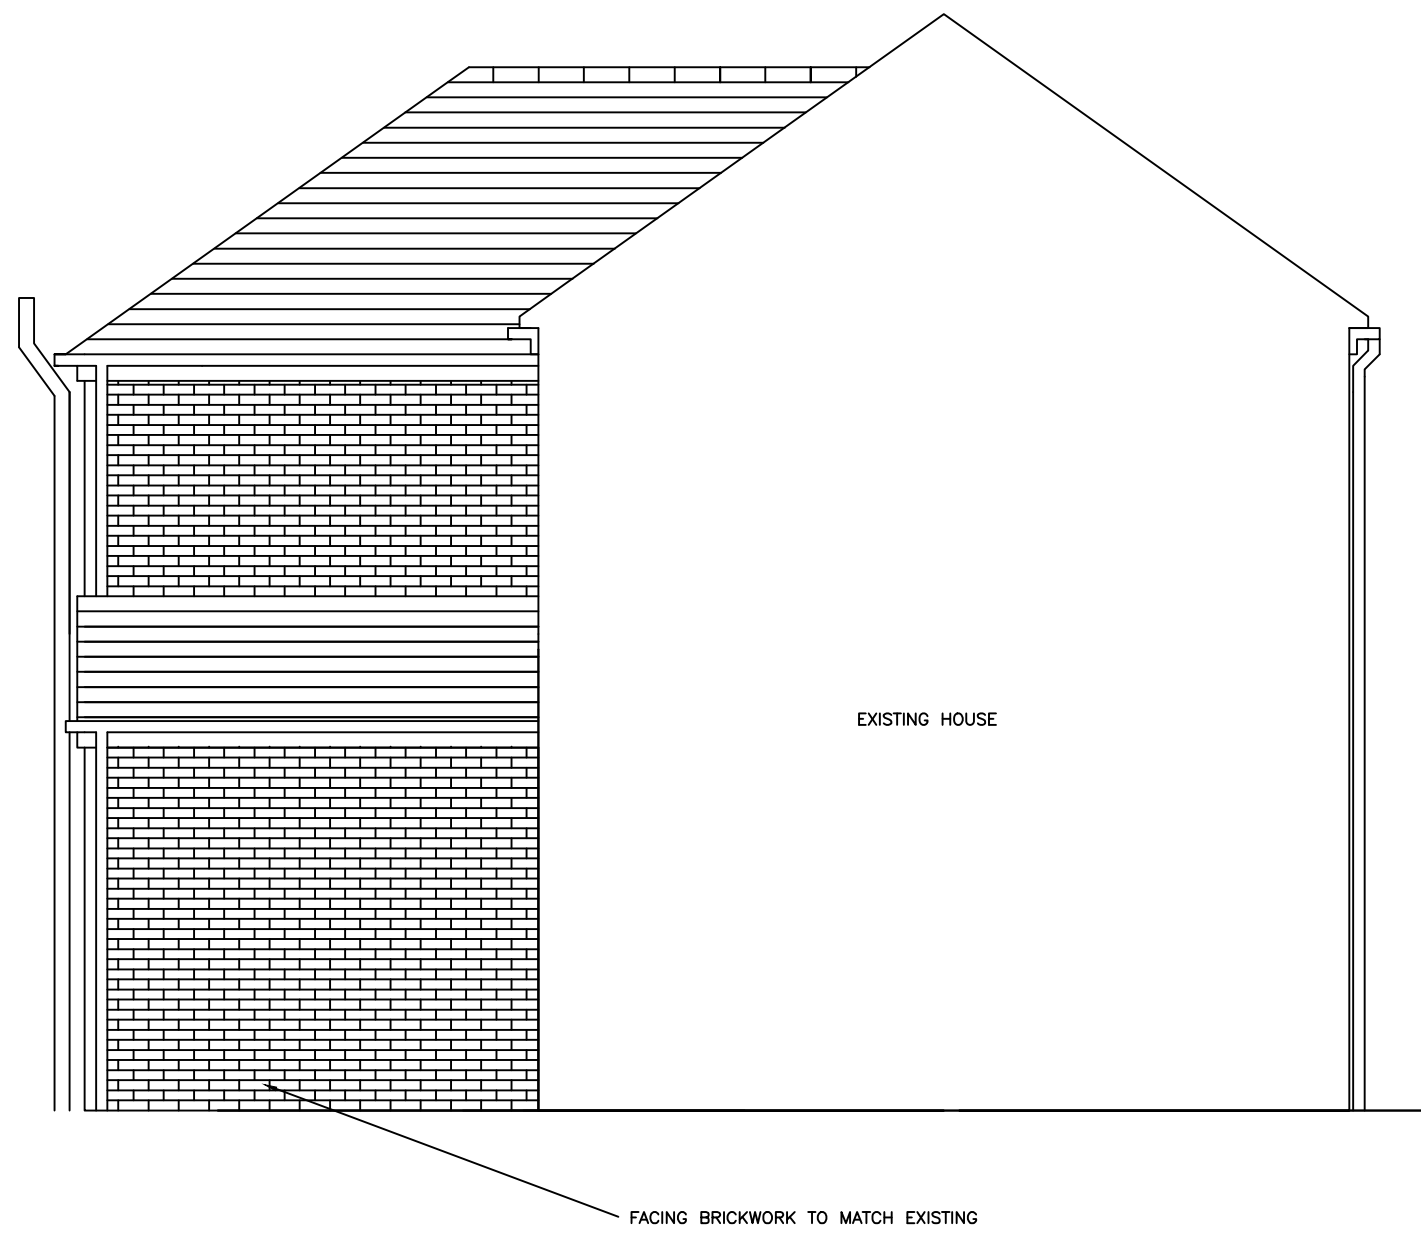

PROPOSED SIDE ELEVATION

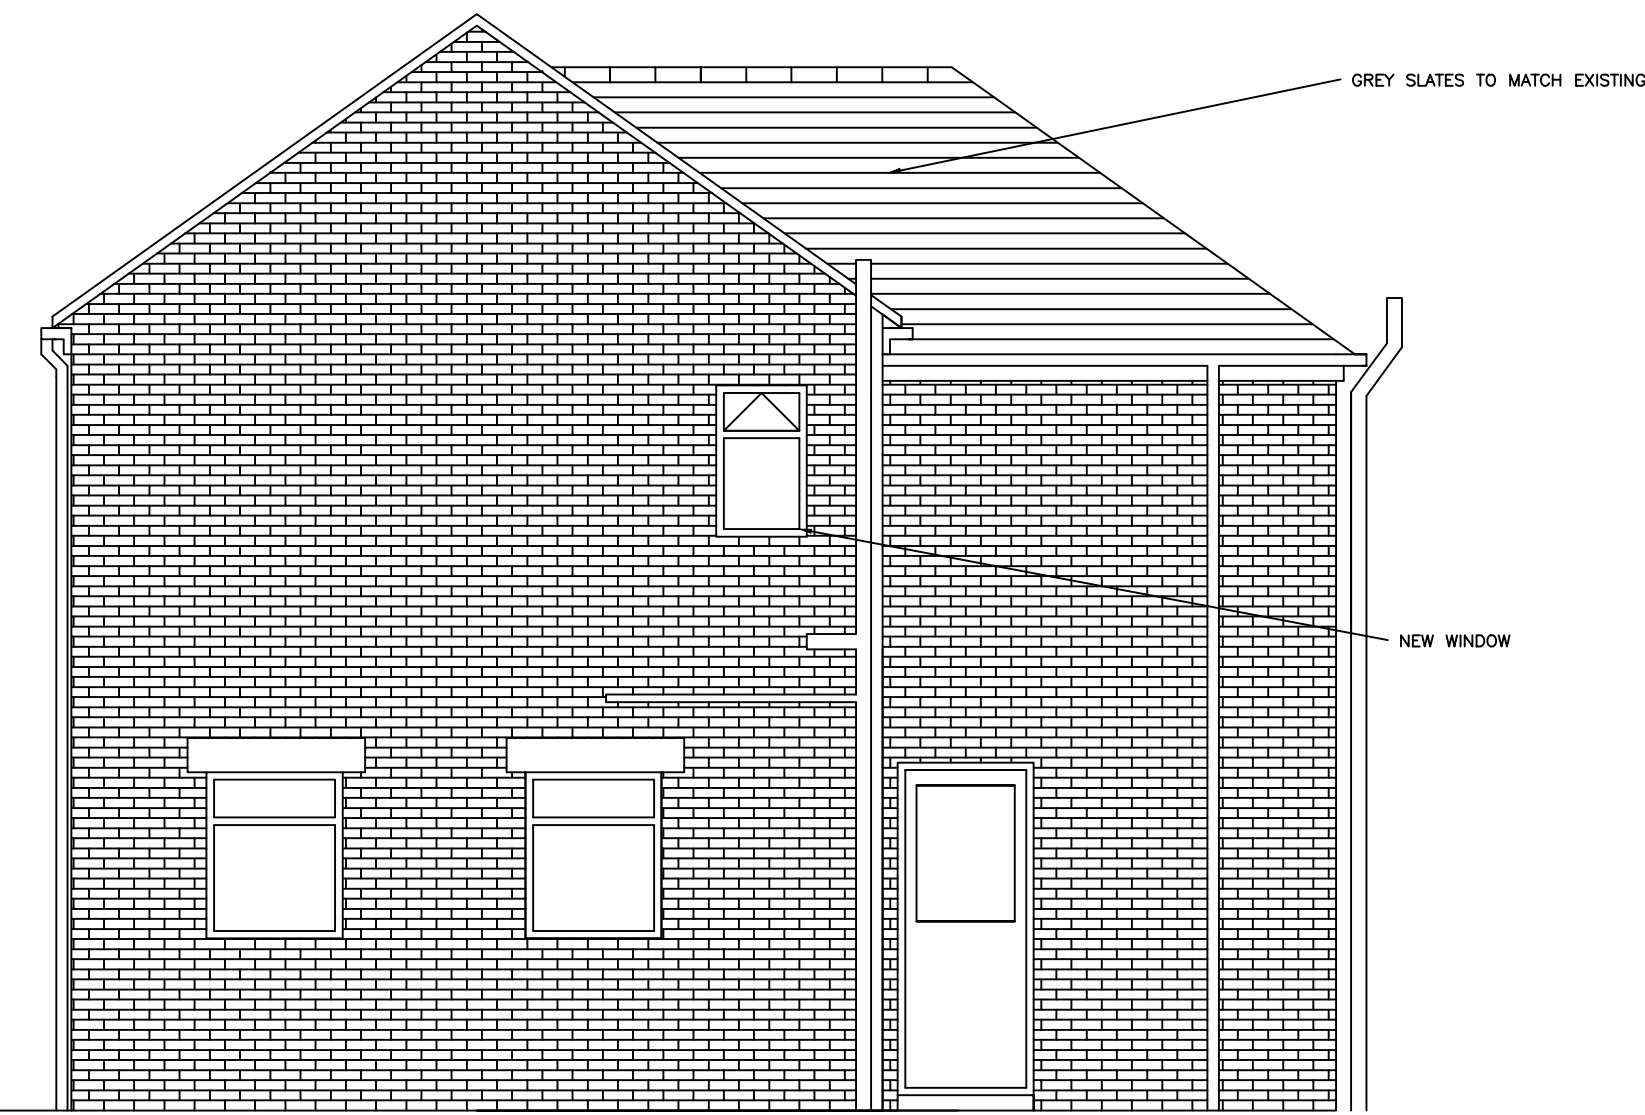

PROPOSED SIDE ELEVATION

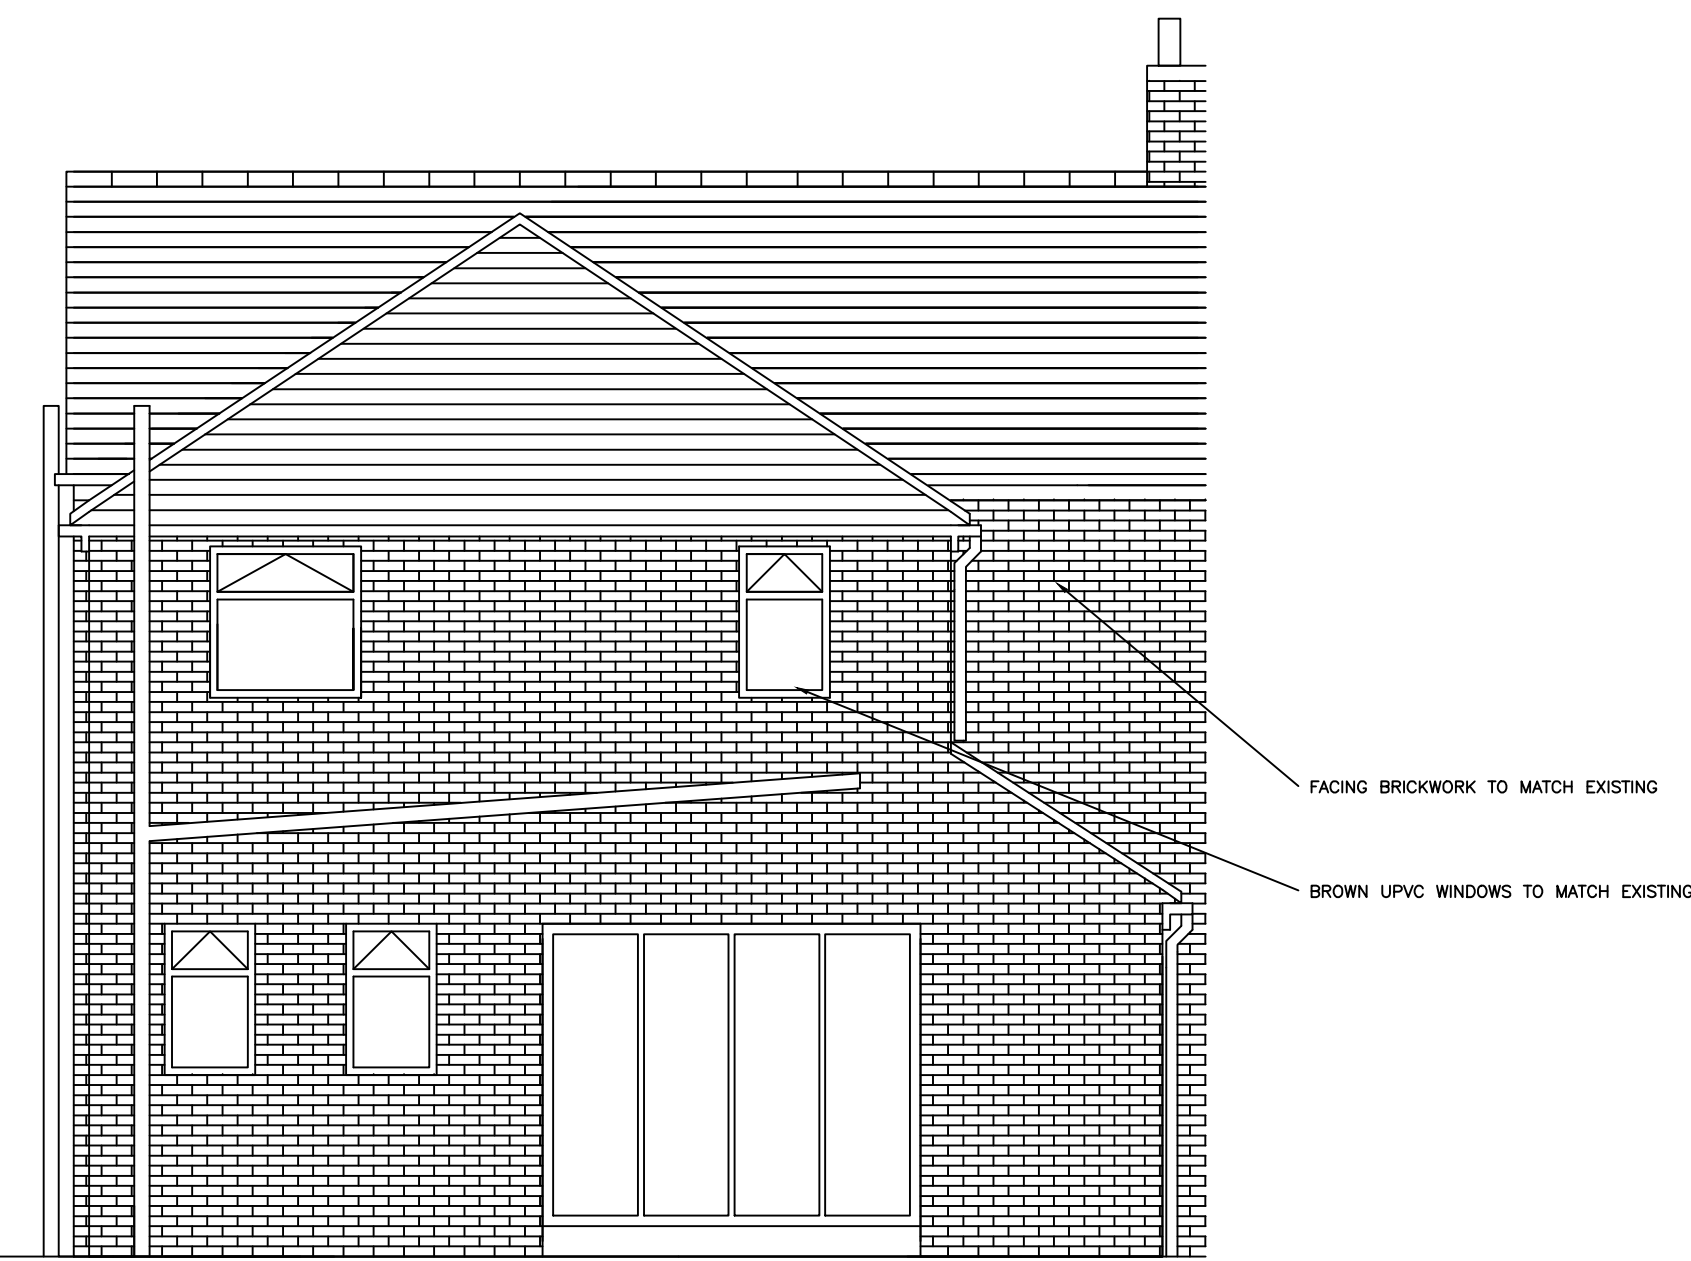

PROPOSED REAR ELEVATION

Building Design Solutions	
Mbl: 07771718692 Email: bds.roberts@btinternet.com	
Project Name: Mr & Mrs H Williams Project Number: BDS001007	
DATE: 04.07.22	SIGN: G Roberts
SCALE: 1:50	DRAWING NUMBER
NOTE: Plan and Elevation as Proposed	
05	