


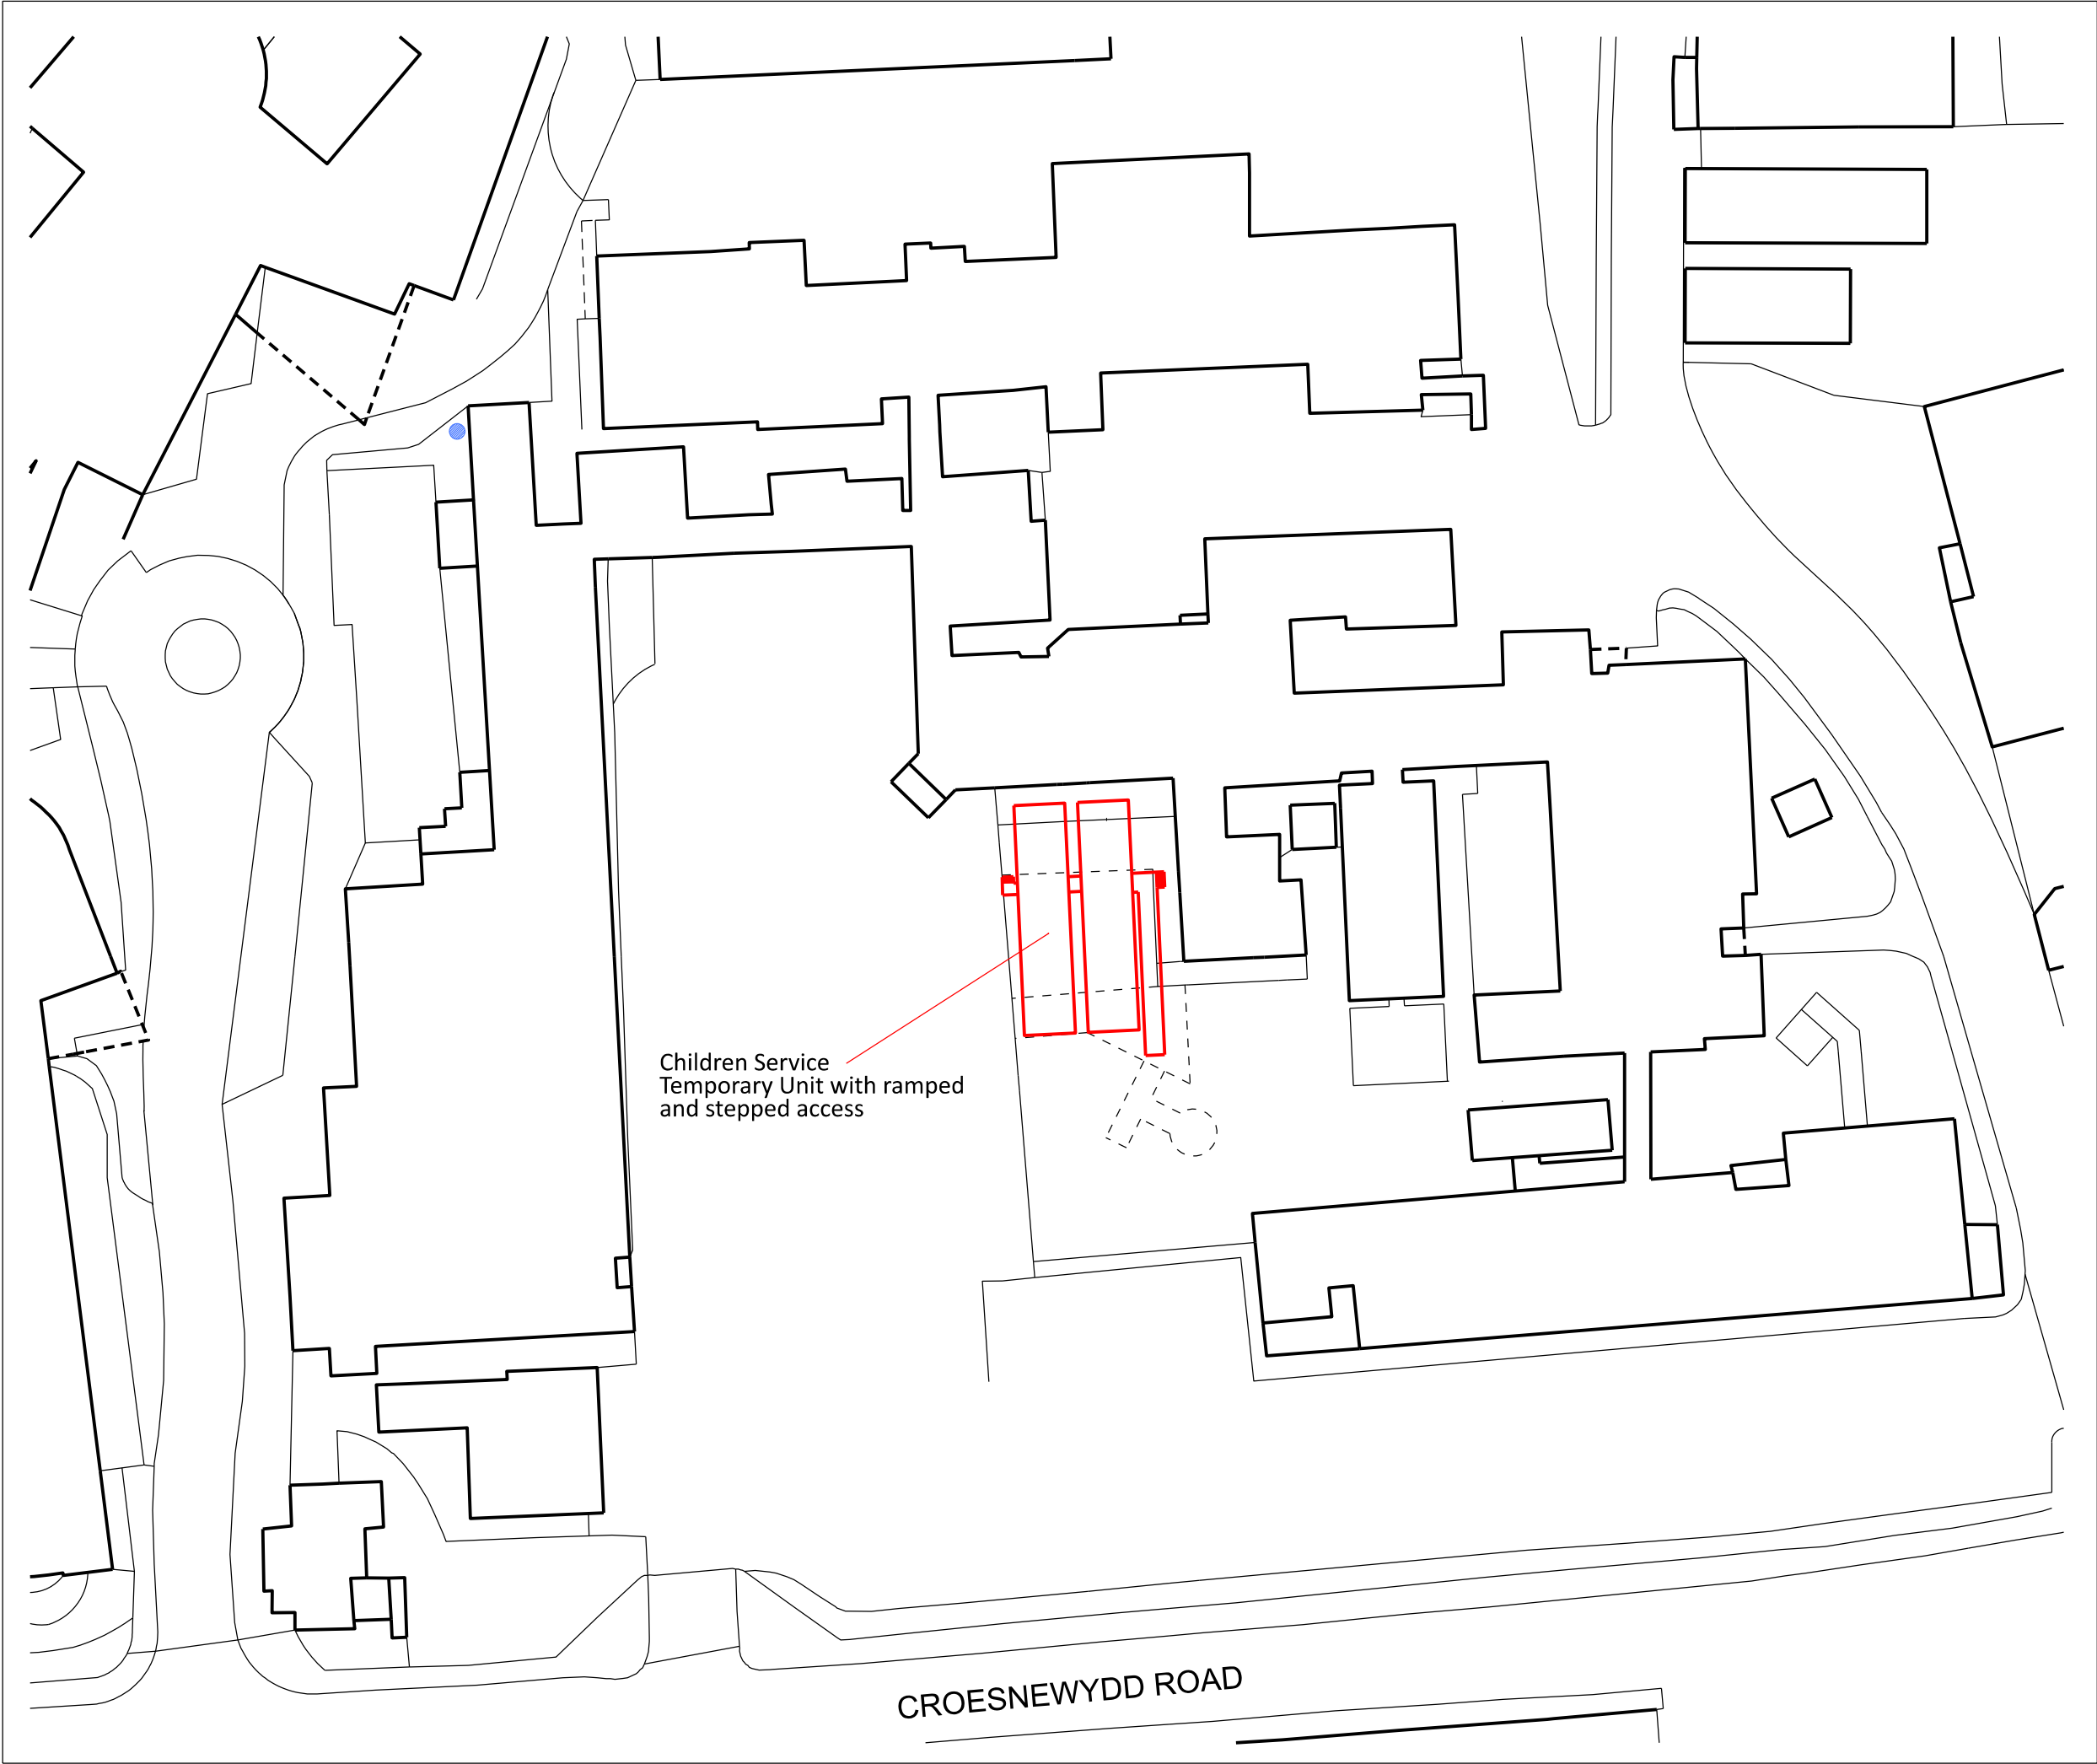

General Notes

1. Contractor to verify all dimensions and check level datums on site
2. All of the designs are the sole property of TACP Architects Ltd and may not be used without their written agreement
3. All prints, specifications and their copyright are the property of TACP Architects Ltd
4. All dimensions shall be checked on site before commencement of shop drawings, manufacture and all discrepancies must be reported to TACP Architects Ltd

Risk Assessments

Revisions

Rev	Date	Description	By	Check

Consultants

Client

BETSI Cadwaladr University Health Board

Project Title

Children Service Temporary Unit, Wrexham Maelor

Drawing Title

Proposed Site Plan

Scale	Date	Drawn By	Checked By	Office
1:500@A3	Jun 22	JB	DM	Wrexham

Project No.	Project • Originator • Zone • Level • Type • Role • Number	Revision
22004-01	CSU-TACP-X-GF-X-A-0003	

TACP Architects Ltd
Pembroke House
Ellice Way
Wrexham Technology Park
Wrexham LL13 7YT
T. 01978 291161
E. admin@tacparchitects.co.uk
www.tacparchitects.co.uk

Architecture • Interior Design • Healthcare Planning • Conservation • Masterplanning • Sustainable Design