



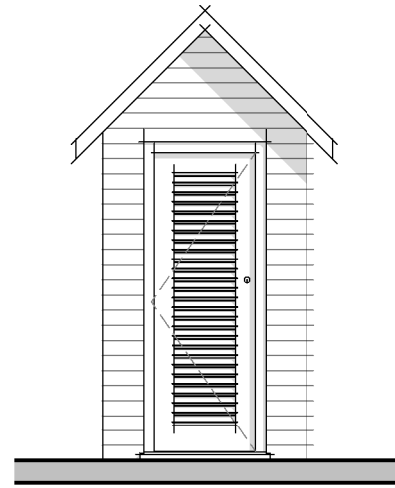


Proposed - Front Elevation WC

Scale: 1 : 50

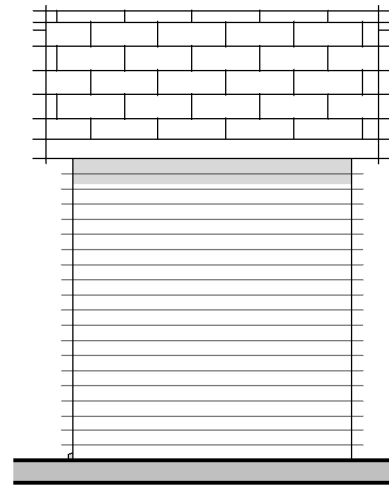


Proposed - Side Elevation A WC

Scale: 1 : 50

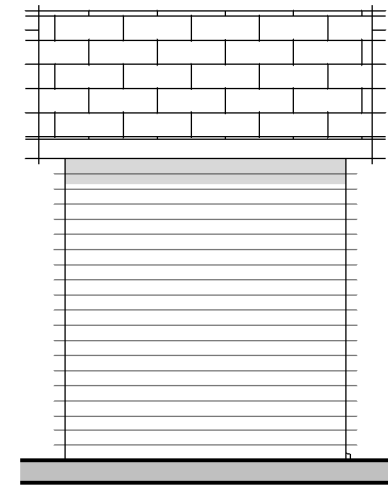


Proposed - Side Elevation B WC

Scale: 1 : 50

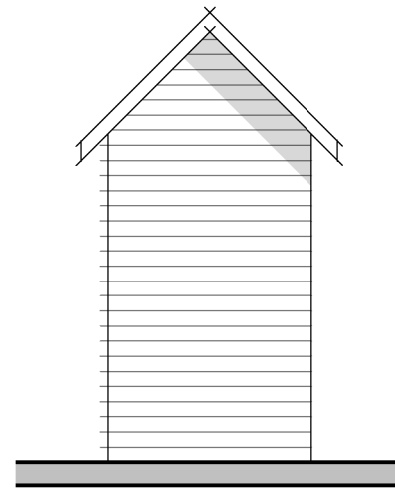


Proposed - Rear Elevation WC

Scale: 1 : 50

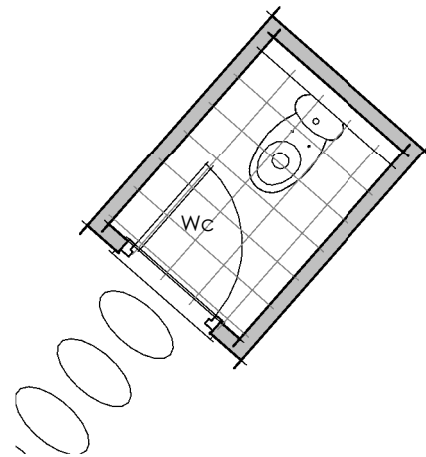

Proposed Floor Plan - Wc

Scale: 1 : 50

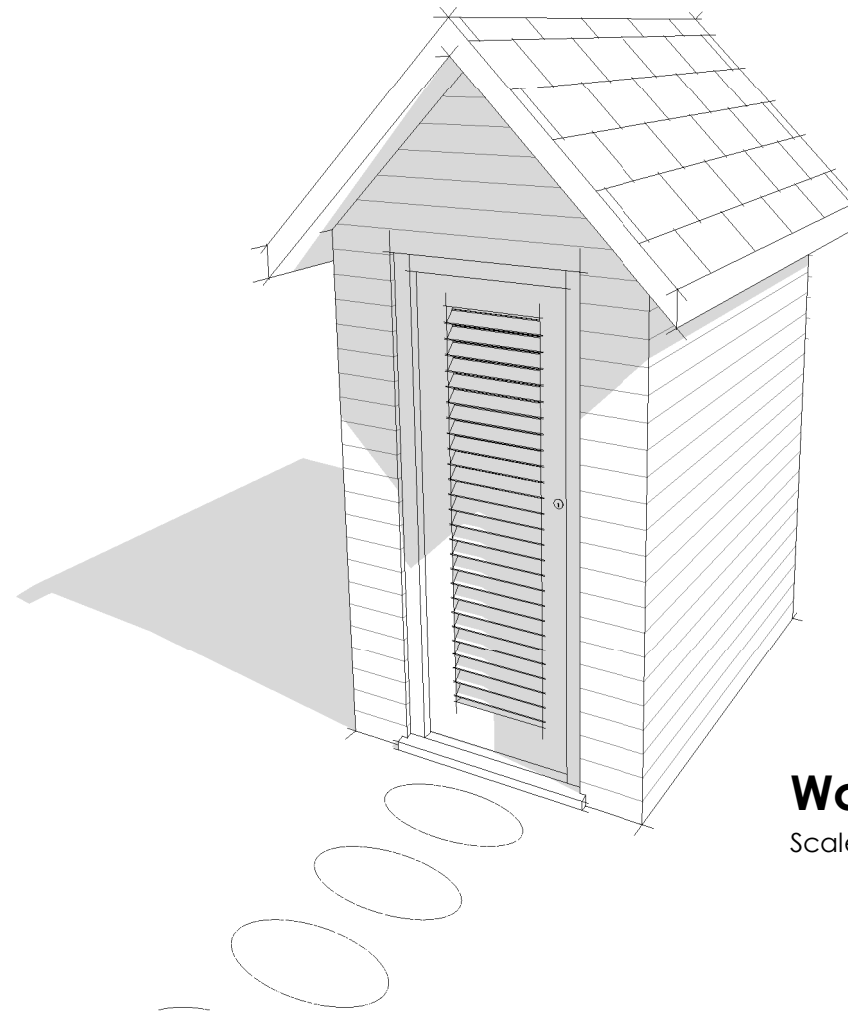

Wc View

Scale:

GENERAL NOTE:

1. UNDER NO CIRCUMSTANCES SHOULD DIMENSIONS BE SCALED FROM THIS DRAWING 'IF IN DOUBT ASK'.
2. THE DRAWINGS ARE TO BE READ IN CONJUNCTION WITH ALL OTHER RELEVANT DRAWINGS/SPECIFICATION. ANY DISCREPANCIES, ERRORS OR OMISSIONS TO BE BROUGHT TO THE ATTENTION OF 'D2 Architects'.
3. ALL DIMENSIONS ARE TO BE CHECKED PRIOR TO COMMENCEMENT.
4. THIS DRAWING IS THE PROPERTY OF 'D2 Architects' AND MUST NOT BE COPIED OR REPRODUCED EITHER IN WHOLE OR IN PART WITHOUT WRITTEN PERMISSION.

Rev: Description:
X First Issue

Date:
19.05.22

Scheme Title:
**Land off Church Hill,
Glyn Ceriog, Wrexham**
Drawing Reference:
Compost Wc

Scale @ A3: **1 : 50**
Drawn by: **RAL**
Checked by: **MOH**

Project Number:	Drawing Number:	Revision:
6277	SK04	X



Soughton House
2 Nicholas Street Mews
Chester
Cheshire
CH1 2NS

T: 01244 820 984 / 01824 562012
E: admin@d2architects.co.uk
W: www.d2architects.co.uk