




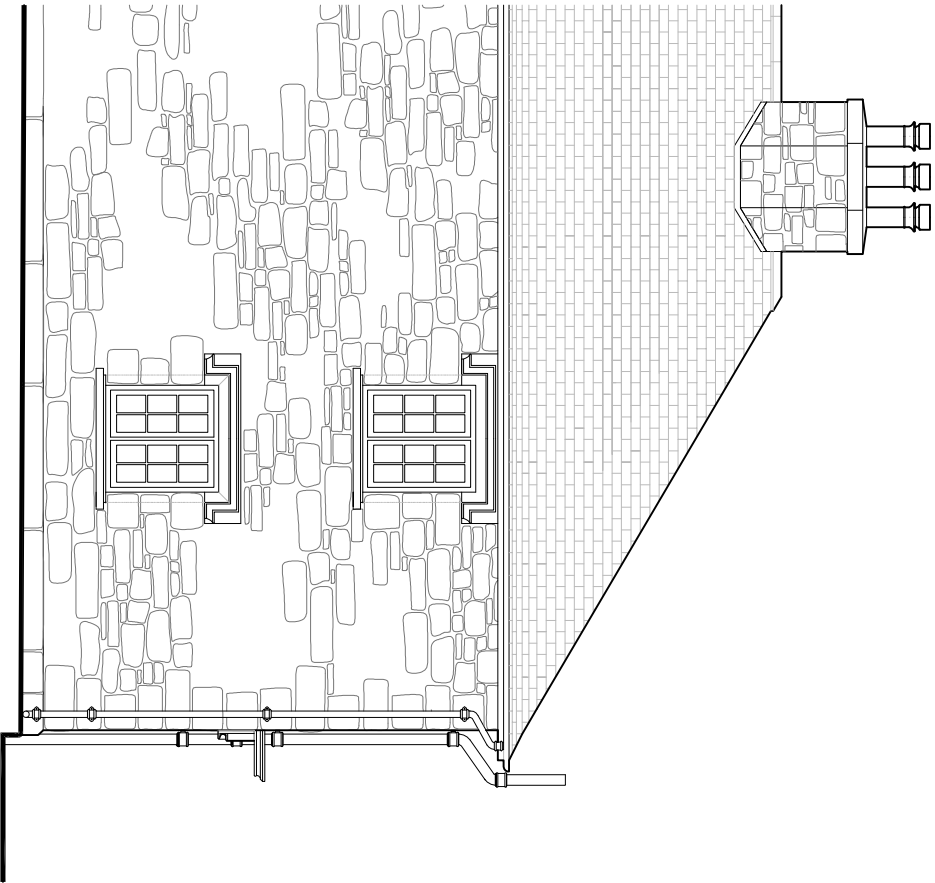

NORTH ELEVATION

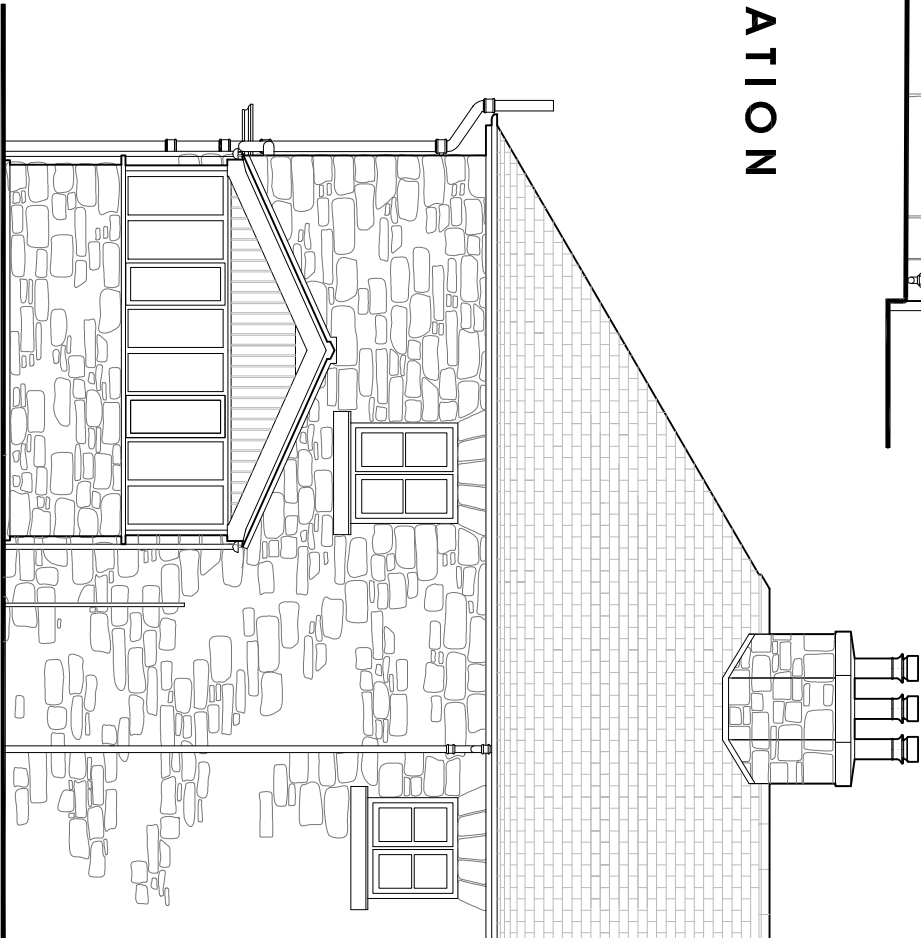

SOUTH ELEVATION

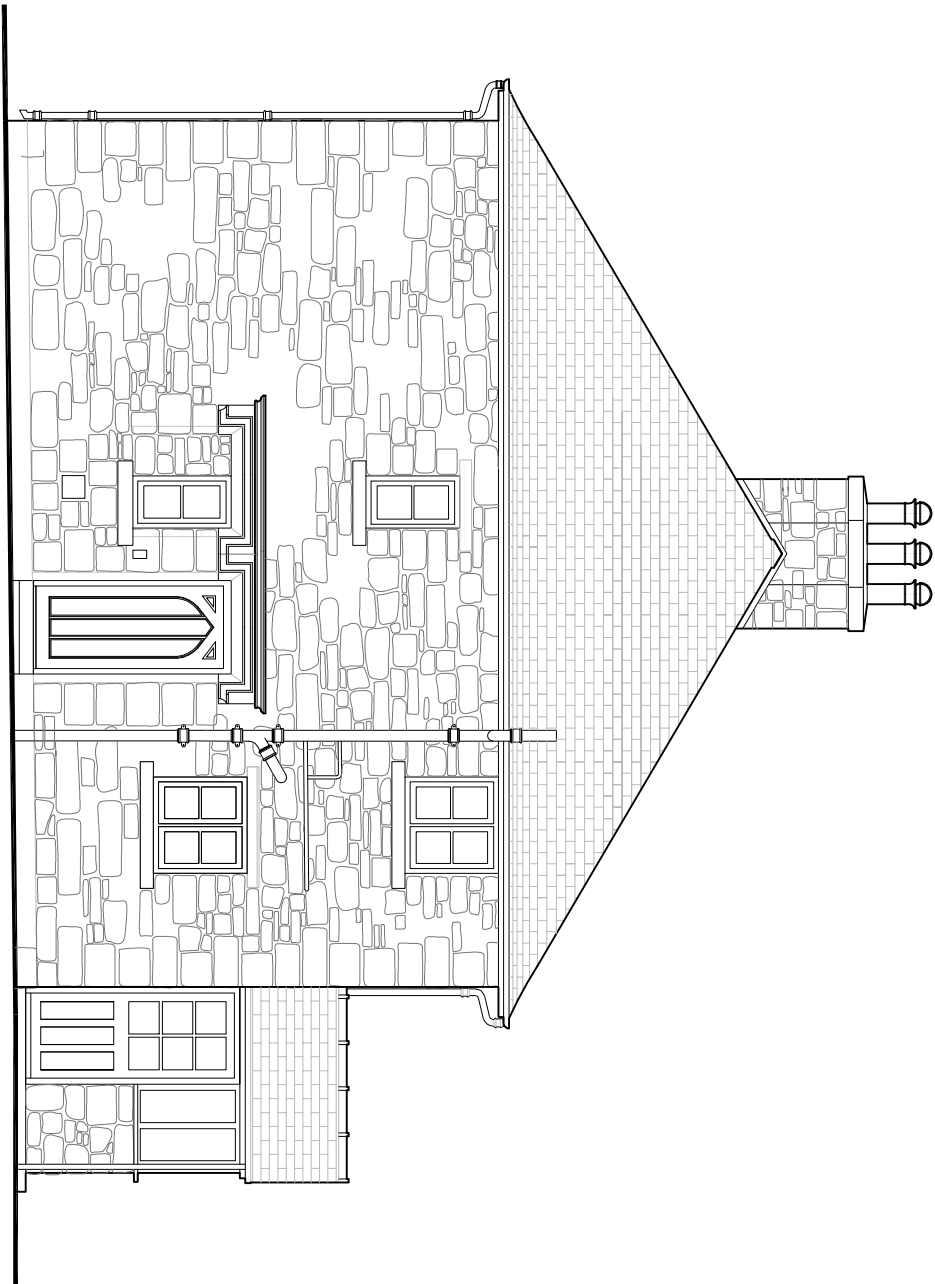

EAST ELEVATION

CHRIS HARDAKER ARCHITECTS

Bryngwilla Lodge Gledrid Oswestry
Shropshire SY10 7AY Tel: (01691) 671000 Drawing No: 312/02

Job: Alteration to 6 Park Street Rubbon Date: December 2021
for Mr & Mrs Owens

Title: Elevations as Proposed

Scale: 1:75

