


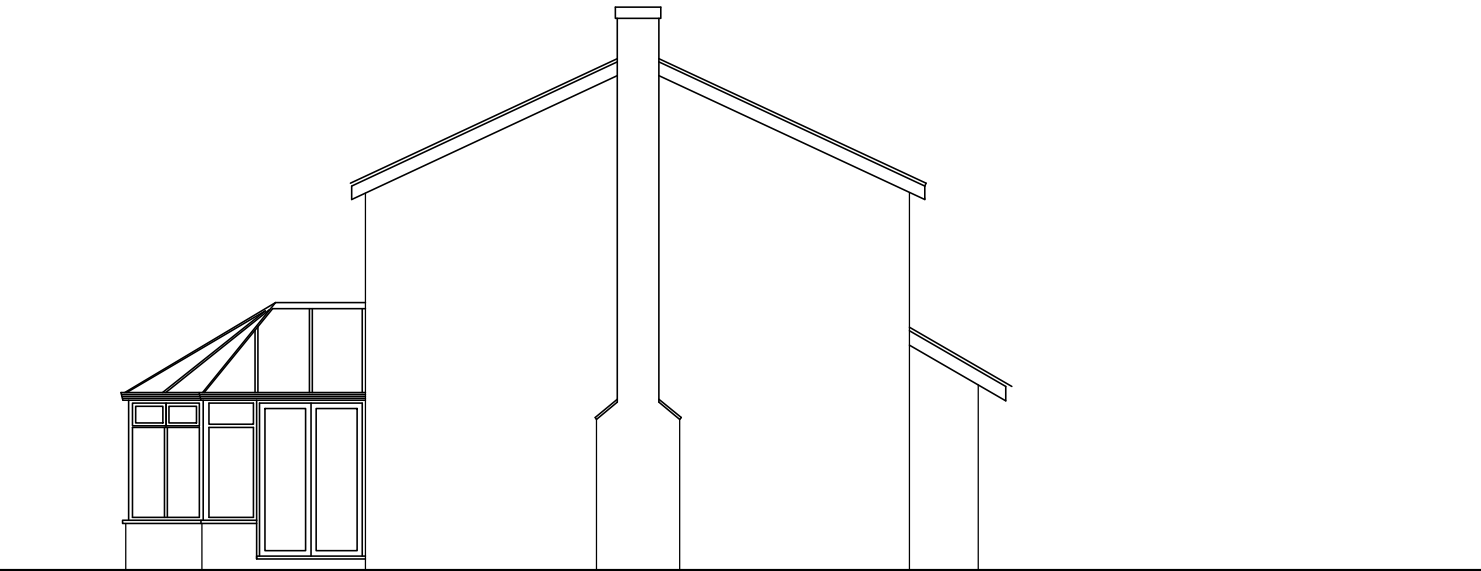


WEST ELEVATION


- ROOF:
DARK GREY FLAT INTERLOCKING TILES WITH
MATCHING RIDGE
- RAINWATER GOODS:
BROWN UPVC GUTTERS AND RAINWATER PIPES
- EAVES & VERGE:
BROWN STAINED TIMBER BARGEBOARD, FASCIA
AND SOFFIT
- WINDOWS & DOORS:
BROWN UPVC
- EXTERNAL WALLS:
BUFF FACING BRICK



NORTH ELEVATION

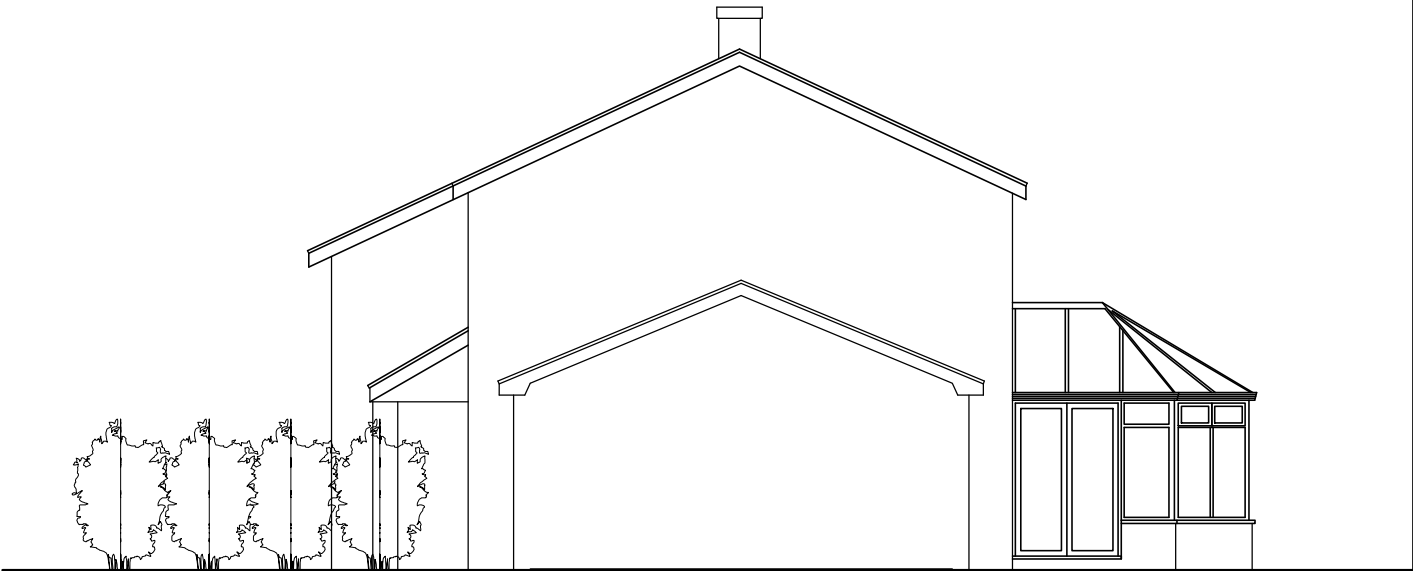

SOUTH ELEVATION

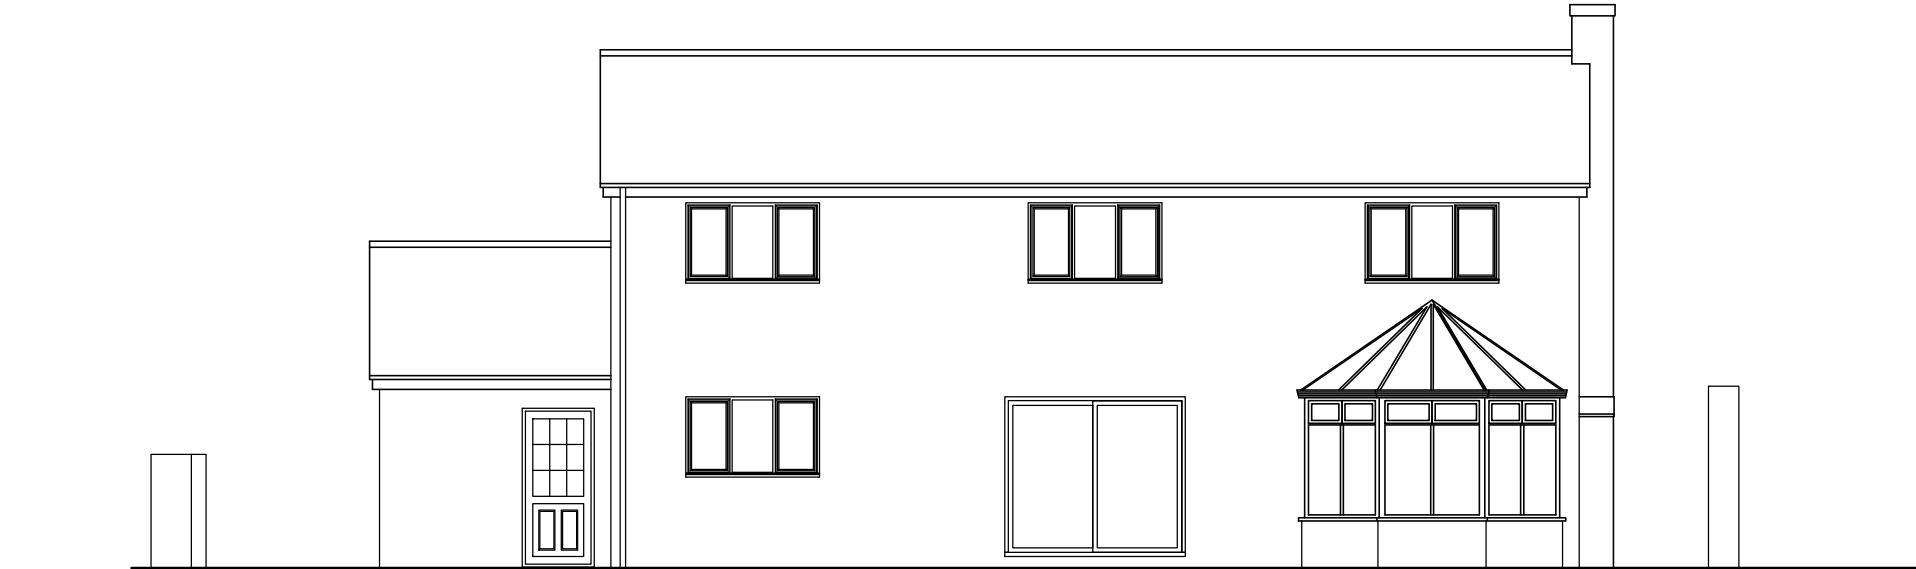

EAST ELEVATION

CLIENT				
MR. & MRS. A. SUTER				
JOB TITLE				
6 CHETWYN COURT, GRESFORD				
DRAWING TITLE				
EXISTING ELEVATIONS				
DATE	SCALE	JOB NO.	DRAWING NO.	REV
08.2021	1:100	AJS	D.003	
DO NOT SCALE				