




PROPOSED SIDE ELEVATION

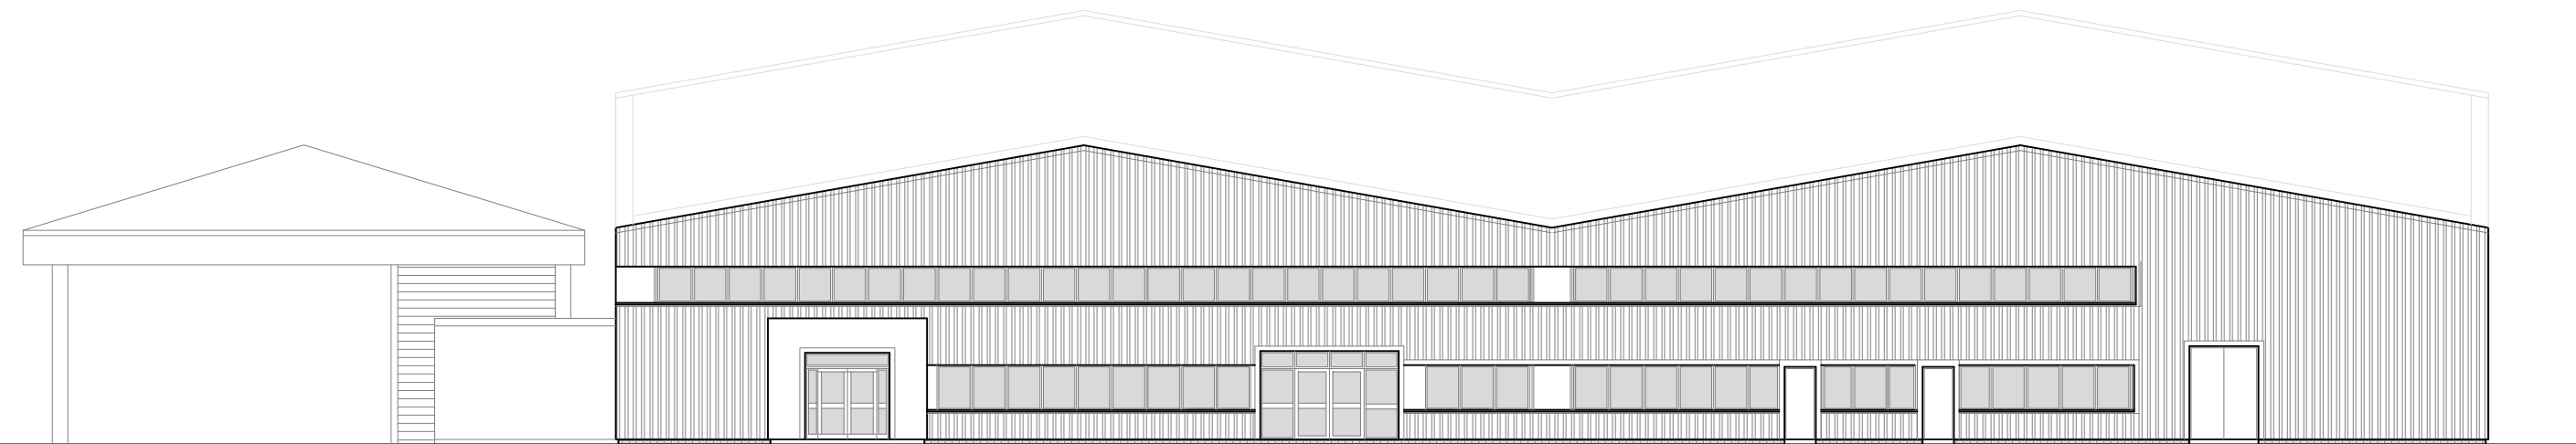


PROPOSED FRONT ELEVATION

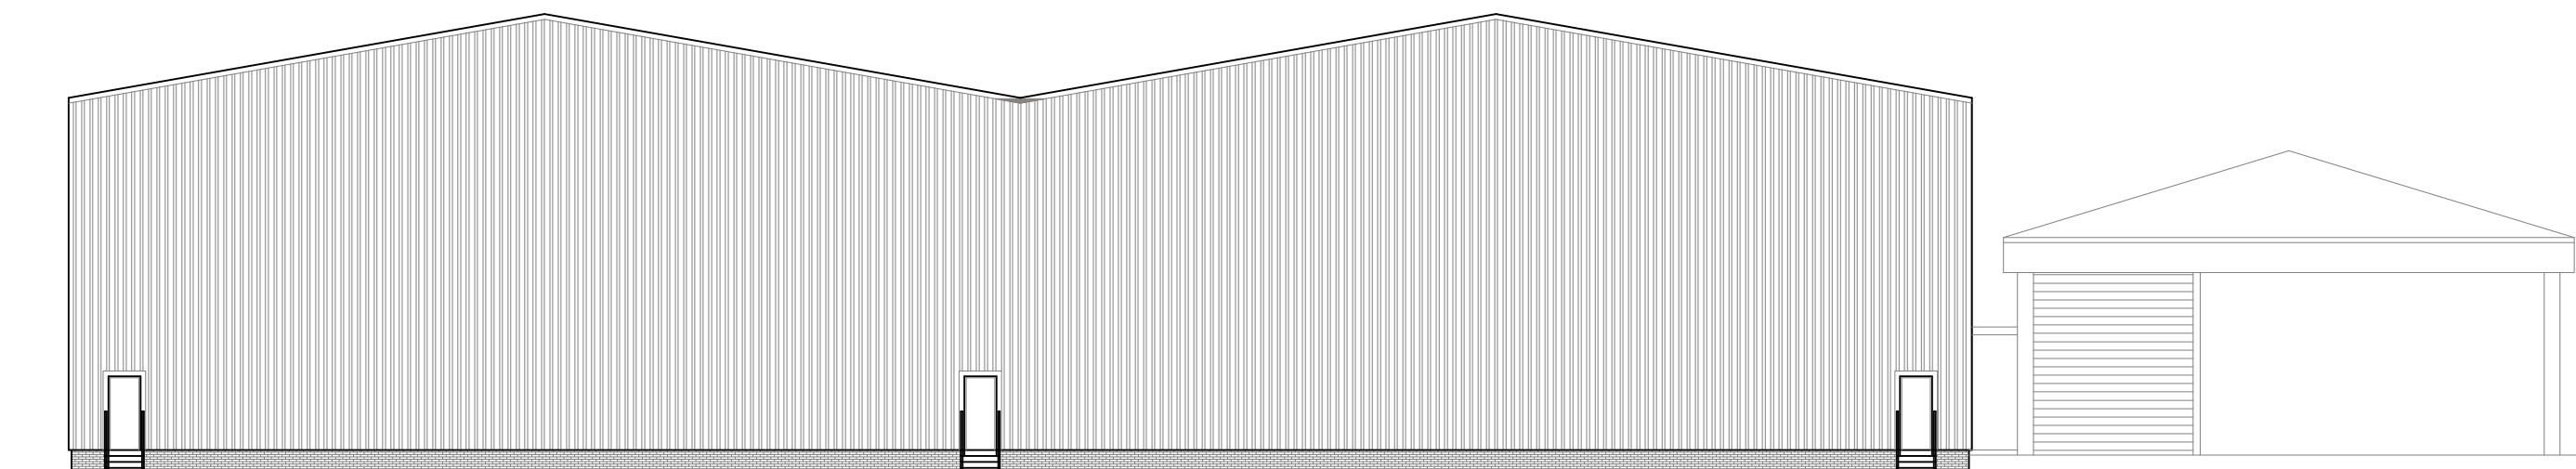

PROPOSED REAR ELEVATION

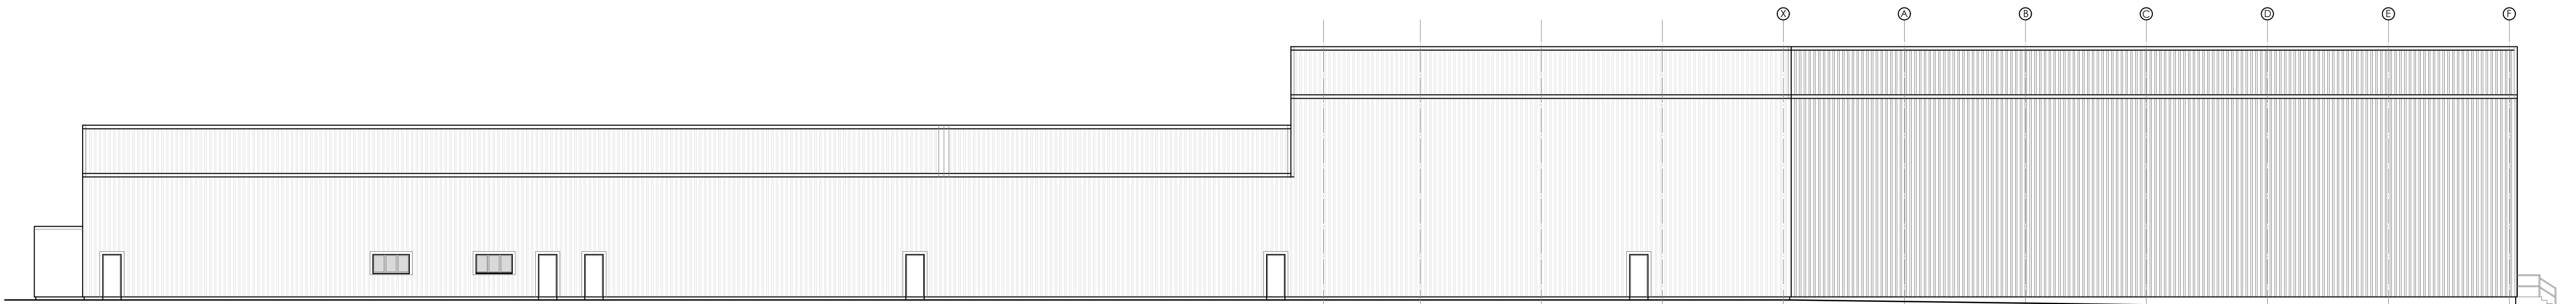

PROPOSED SIDE ELEVATION

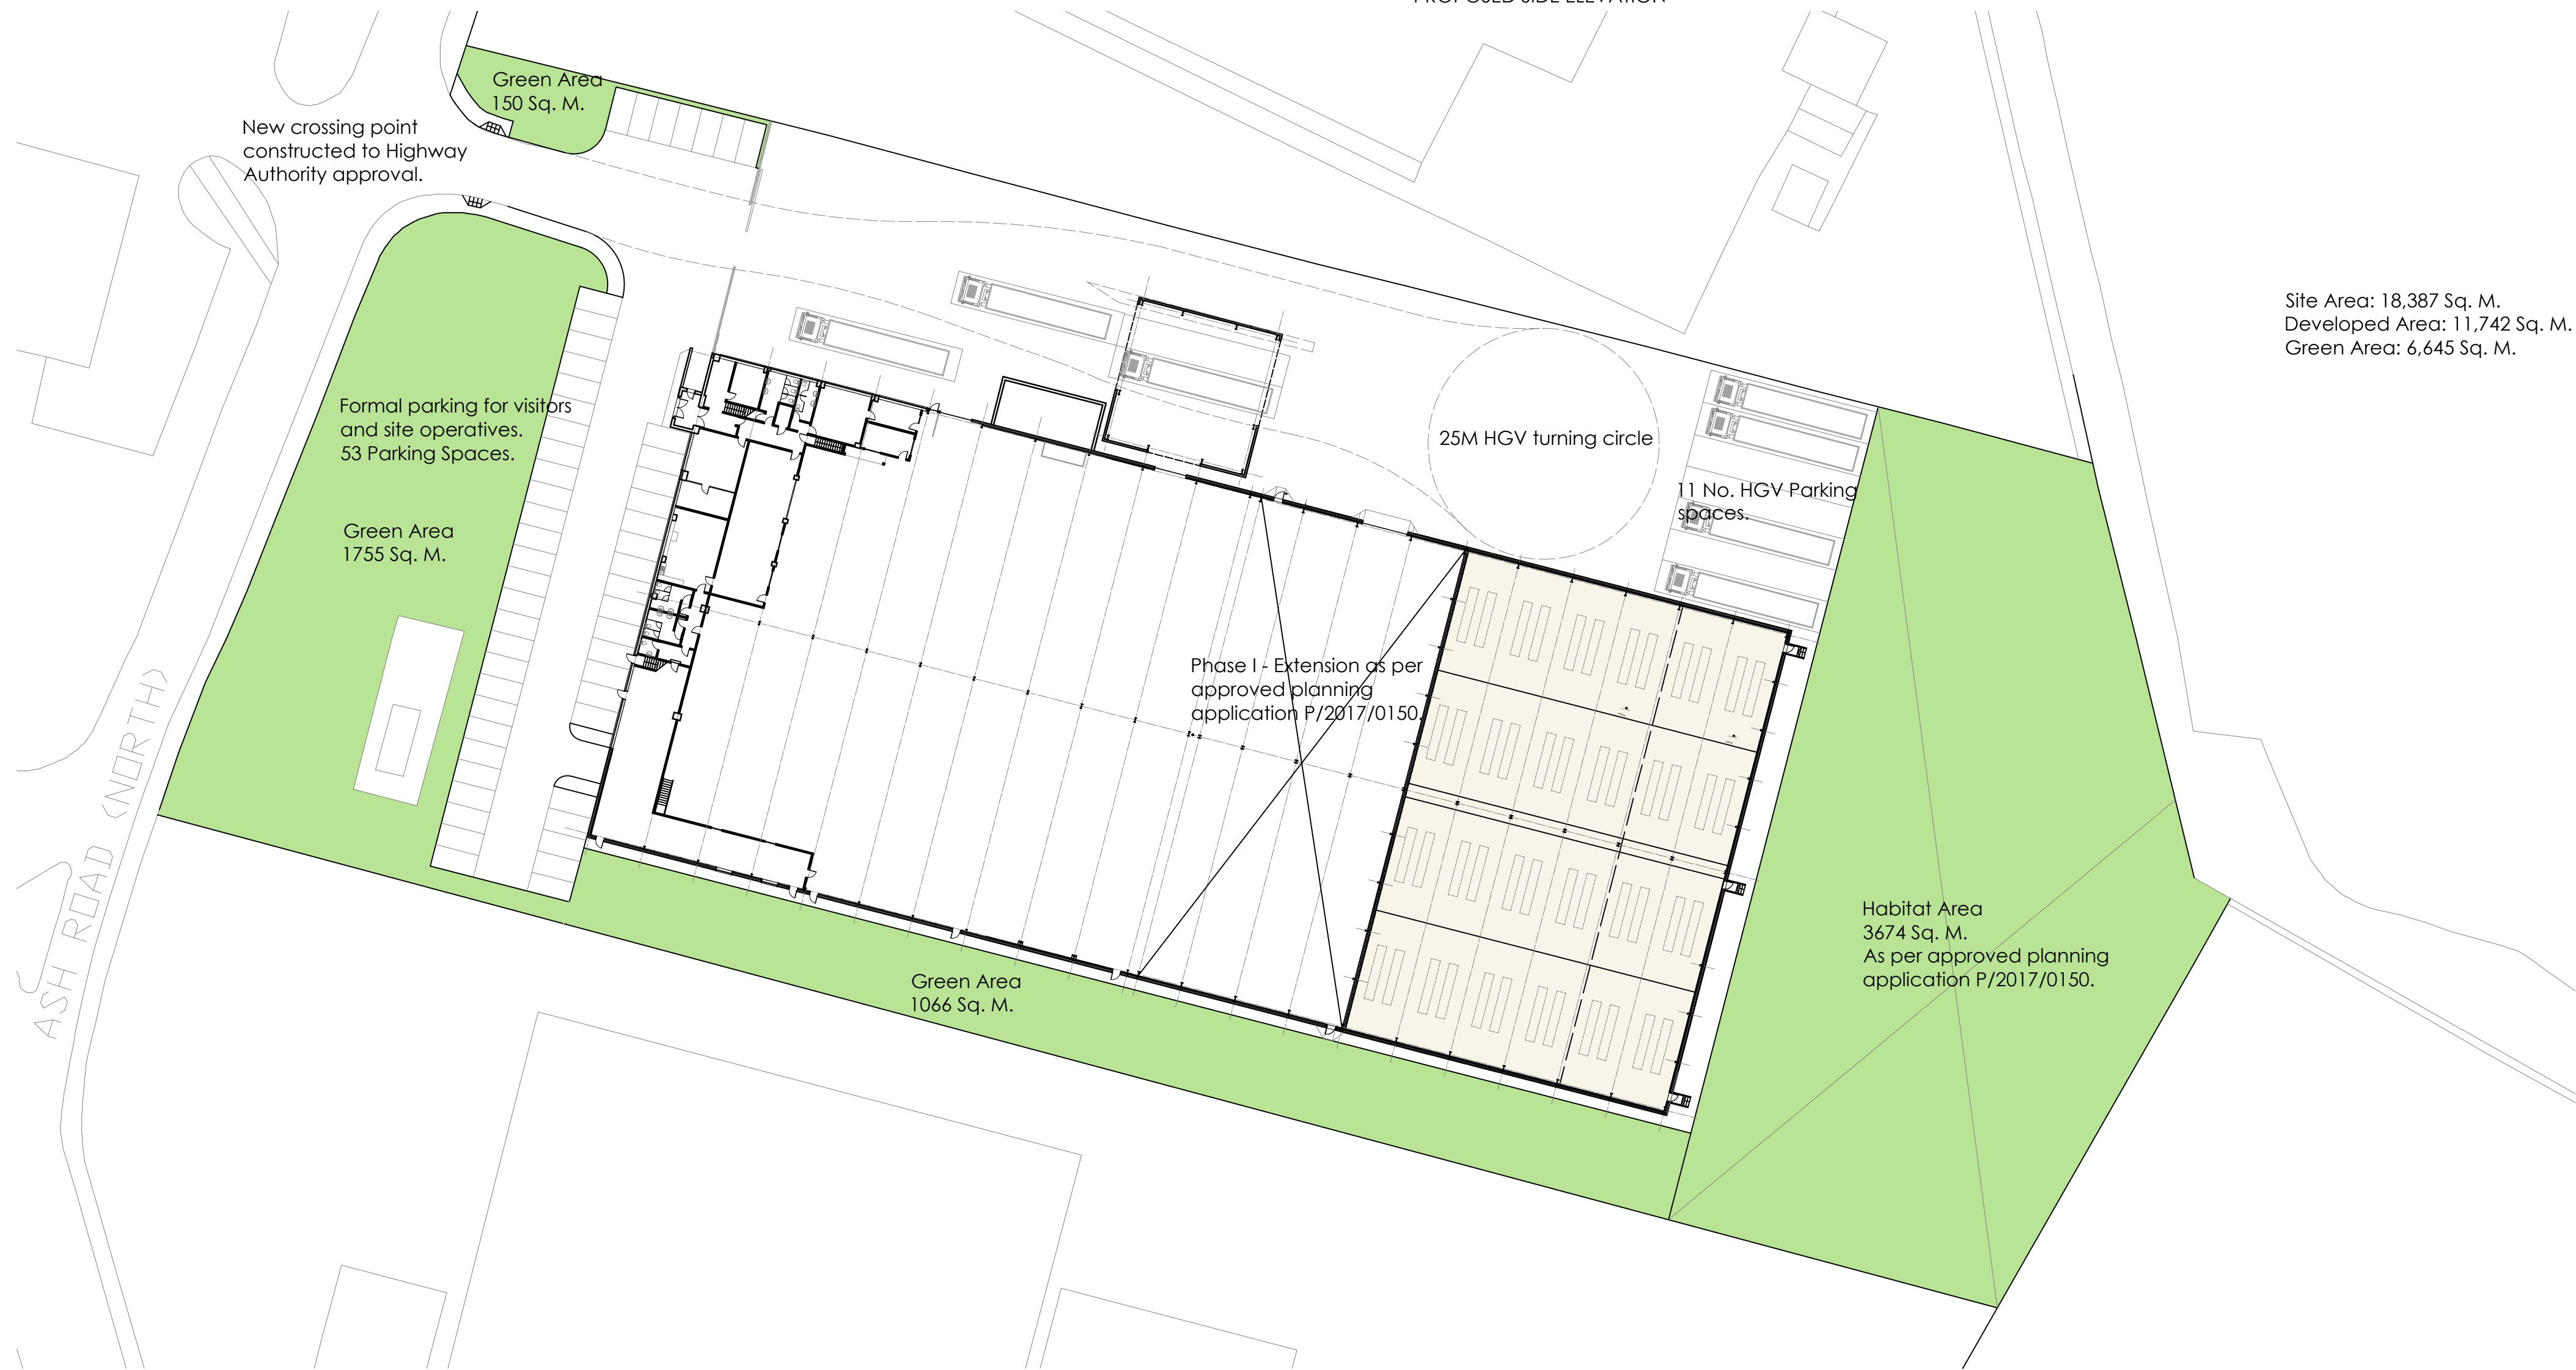

PROPOSED SITE PLAN

GENERAL NOTE:

1. UNDER NO CIRCUMSTANCES SHOULD DIMENSIONS BE SCALED FROM THIS DRAWING IF IN DOUBT ASK.
2. THE DRAWINGS ARE TO BE READ IN CONJUNCTION WITH ALL OTHER RELEVANT DRAWINGS/SPECIFICATION, ANY DISCREPANCIES, ERRORS OR OMISSIONS TO BE BROUGHT TO THE ATTENTION OF **d2 architects**.
3. ALL DIMENSIONS ARE TO BE CHECKED PRIOR TO COMMENCEMENT.
4. THIS DRAWING IS THE PROPERTY OF **d2 architects** AND MUST NOT BE COPIED OR REPRODUCED EITHER IN WHOLE OR IN PART WITHOUT WRITTEN PERMISSION.

Rev: X revision: First Issue date: 26.01.22

Construction

scheme title:
Proposed Alterations of Pro-serve Industrial Unit - Wrexham Industrial Estate
Phase II

drawing ref:
Proposed Elevations and Site Plan

scale: 1:200 & 1:500 @A1
drawn by: MOH
checked by: RAL

job: 5971 drawings ref: BR - 04 rev: X

d2 architects

Head Office
Soughton House
2 Nicholas Street Mews
Chester
Cheshire
CH1 2NS

12 College Road
Bangor
Gwynedd
LL57 2AN

T: 01244 326 347
E: admin@d2architects.co.uk
W: www.d2architects.co.uk