


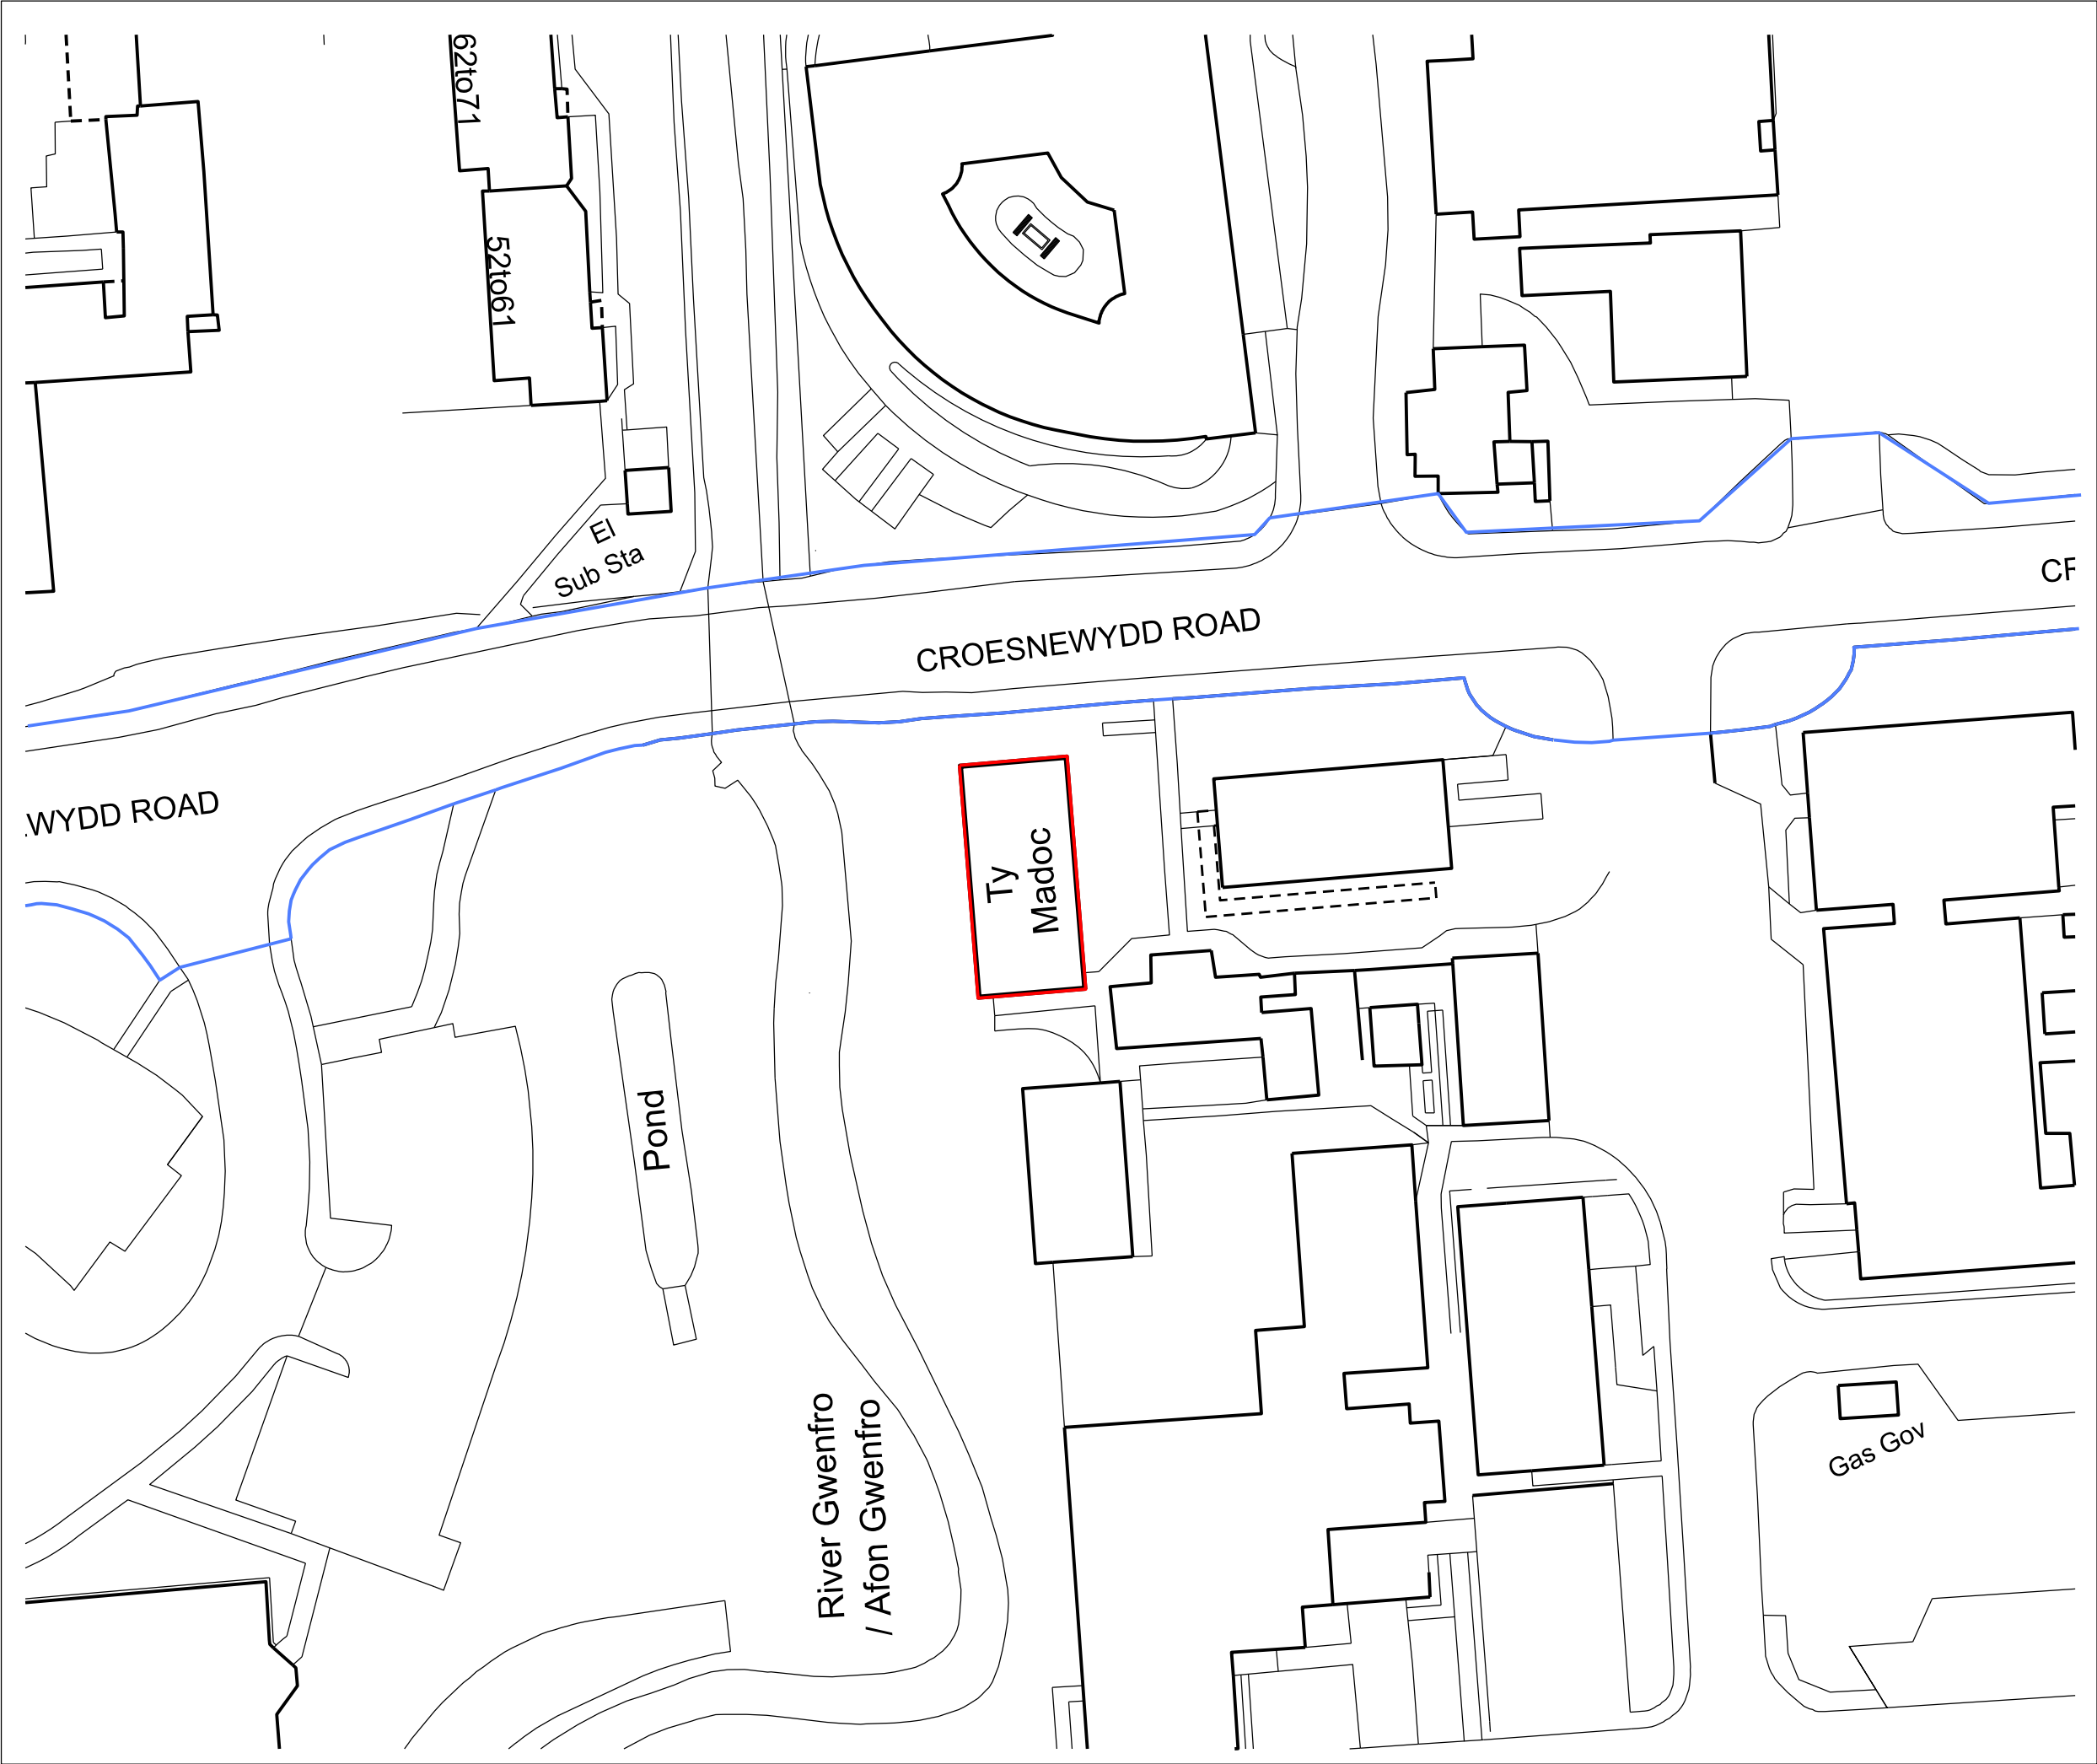

General Notes

- Contractor to verify all dimensions and check level datums on site
- All of the designs are the sole property of TACP Architects Ltd and may not be used without their written agreement
- All prints, specifications and their copyright are the property of TACP Architects Ltd
- All dimensions shall be checked on site before commencement of shop drawings, manufacture and all discrepancies must be reported to TACP Architects Ltd

Risk Assessments

Rev	Date	Description	By	Check

Consultants

Client

BETSI Cadwaladr University Health Board

Project Title

Ty Madoc Replacement Unit

Drawing Title

Site Plan

Scale	Date	Drawn By	Checked By	Office
1:500@A3	Jan 22	JB	DM	Wrexham

Project No.	Project	Originator	Zone	Level	Type	Role	Number	Revision
21001-44	TYM-TACP-X	GF-X-A-0002						

TACP Architects Ltd
Pembroke House
Ellice Way
Wrexham Technology Park
Wrexham LL13 7YT
T. 01978 291161
E. admin@tacparchitects.co.uk
www.tacparchitects.co.uk

Architecture • Interior Design • Healthcare Planning • Conservation • Masterplanning • Sustainable Design