


ANDREW DESIGN SERVICE ©
NEW HOUSE, plot adjacent
to BRONYDD access

driveaway, HIGH STREET,
GLYN CEIRIDG @ LL20 7EH

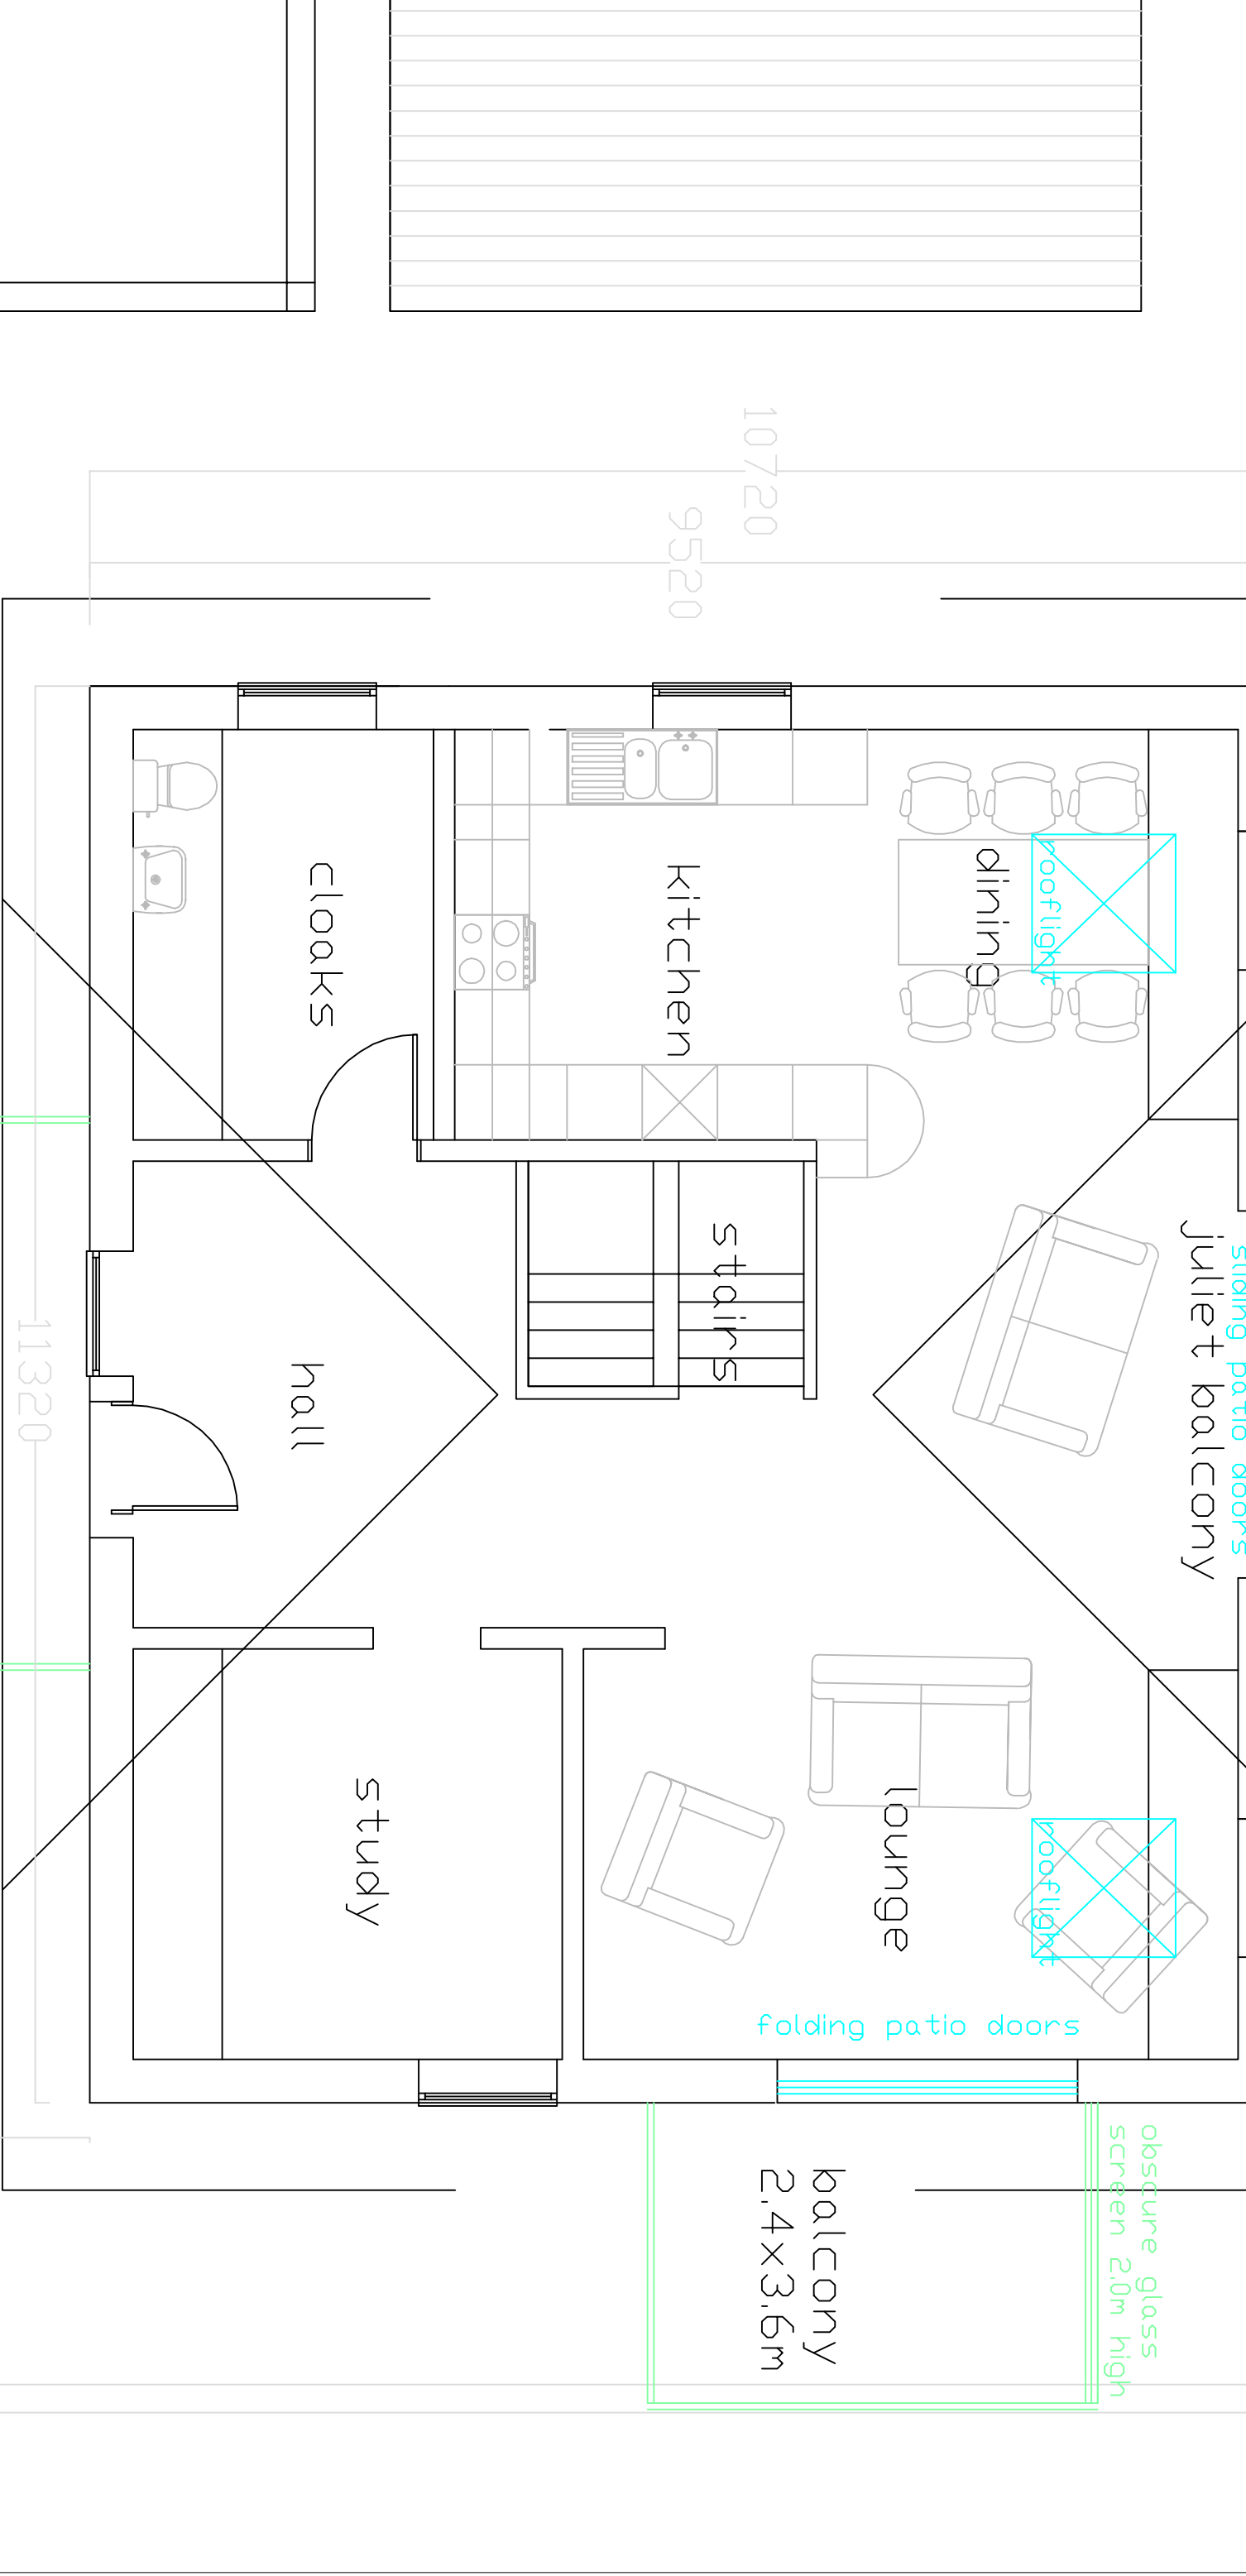

PL05A FIRST FLOOR PLAN
Scale 1:50 @ A3