


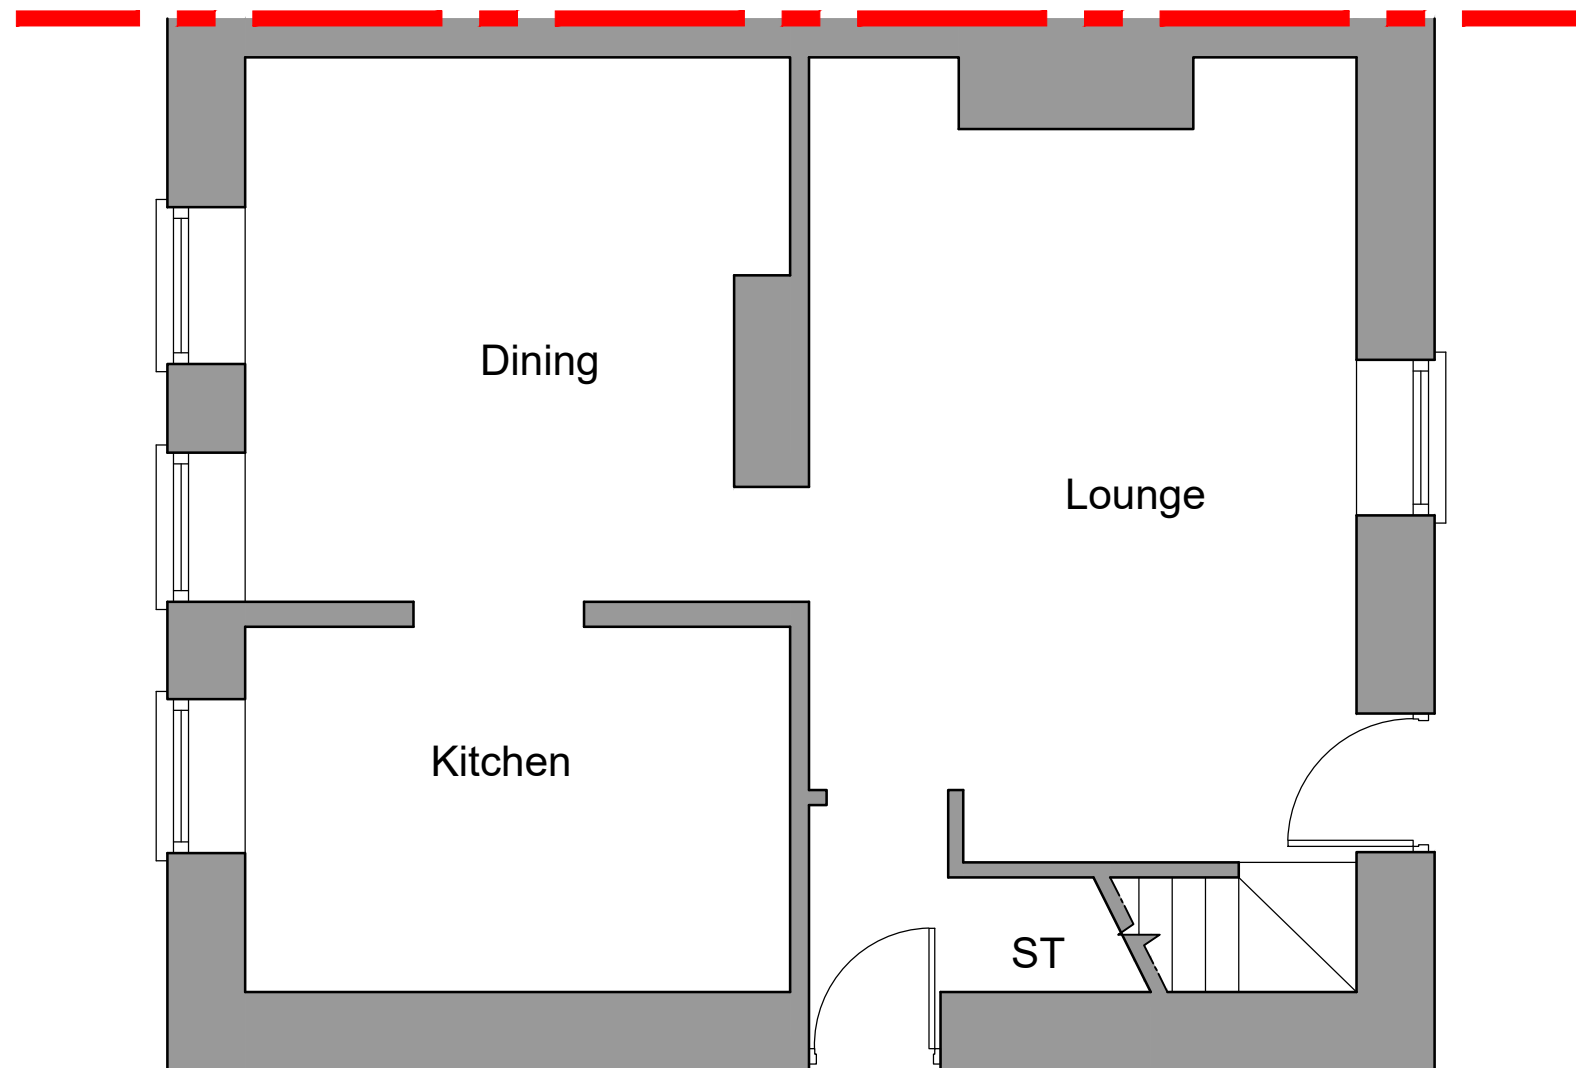

Ground floor plan 1:50

HDS ARCHITECTURAL SERVICES
 HDS Architectural Services, The Foundry,
 15 Yorke Street, Wrexham
 LL13 8LW
 Tel (01978) 345250
 www.hdsarchitectural.co.uk

Project; 10 Francis Road, Moss Valley, Wrexham, LL11 6EH	
Title; Existing Floor Plans	Scale (A3); 1:50
Dwg No; FR/PD/01	Date; February 2022
Revision;	