



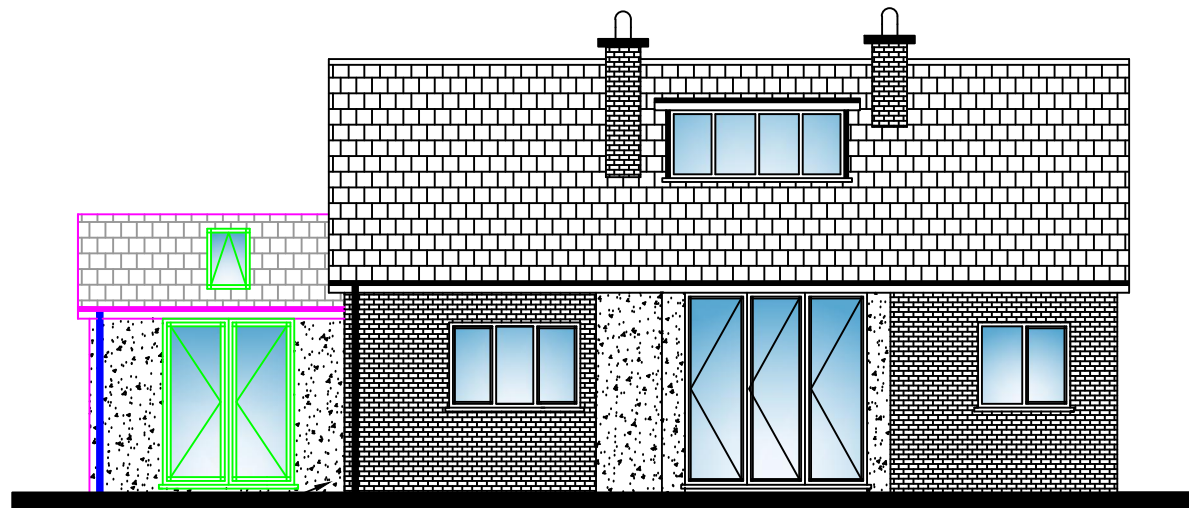

Proposed Rear Elevation to have Smooth Rendered Finish Applied Size, Colour and Appearance to Match Existing Render Finish

PROPOSED REAR ELEVATION PLAN C

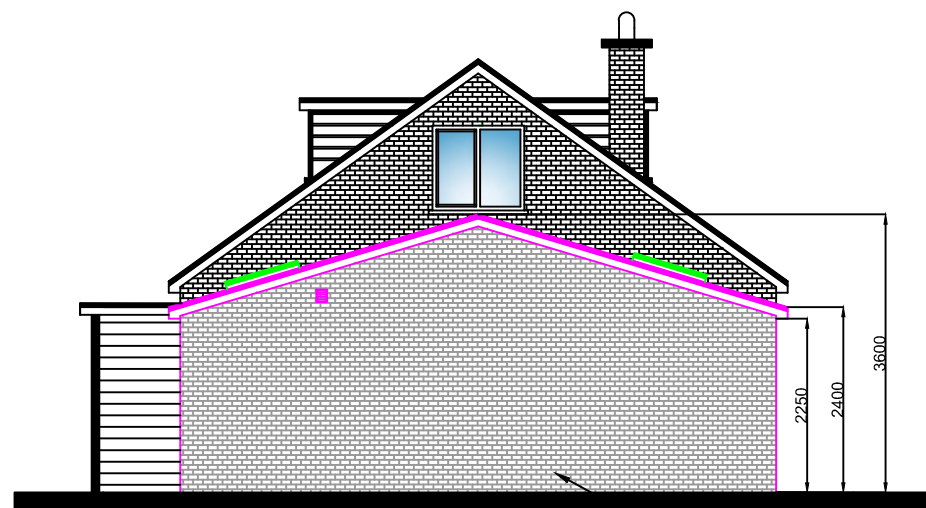

Proposed Side Elevation Facing Brickwork to Match Existing in Size, Colour and Appearance


PROPOSED SIDE ELEVATION PLAN D



Proposed Roof Tiles to Match Existing in Both Colour, Size and Appearance

Existing Smooth Render to Front of Property to be Removed
Proposed Front Elevation of New Extension, Including Existing Front Elevation to Have New Smooth Render Applied, Colour to Match Existing

PROPOSED FRONT ELEVATION PLAN A

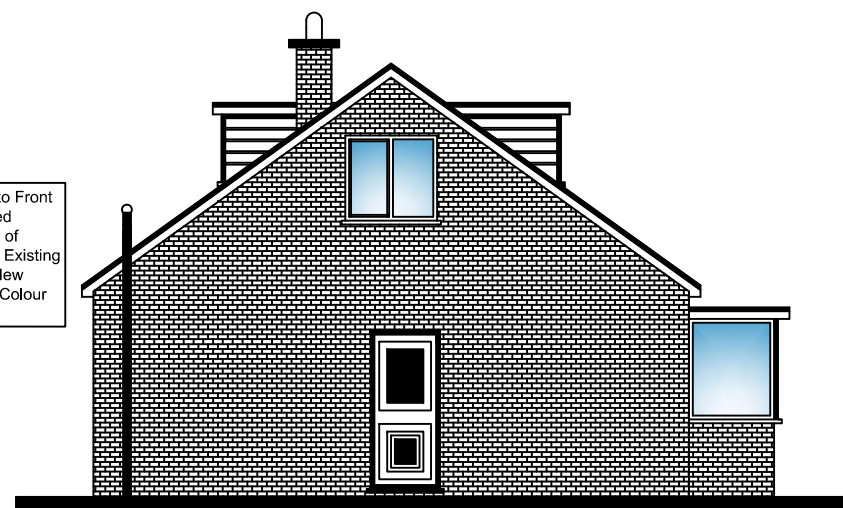

EXISTING SIDE ELEVATION PLAN B
(No Changes)

REV:	DESCRIPTION:	SCALE 1:100 @ A3
DRAWN: IEF	PLANNING STAGE	DATE: 28.04.22

CLIENT	Mr. & Mrs. T Harvey 21 Darland Lane Lavister Wrexham LL12 0EL
--------	---

PROJECT	Proposed Single Storey Side Extension
---------	---------------------------------------

TITLE	Proposed Elevation Plans
-------	--------------------------

DRAWING NUMBER	FS 183/22 - 004
----------------	-----------------

JOB NUMBER	183/22
------------	--------

183/22

183/22

