



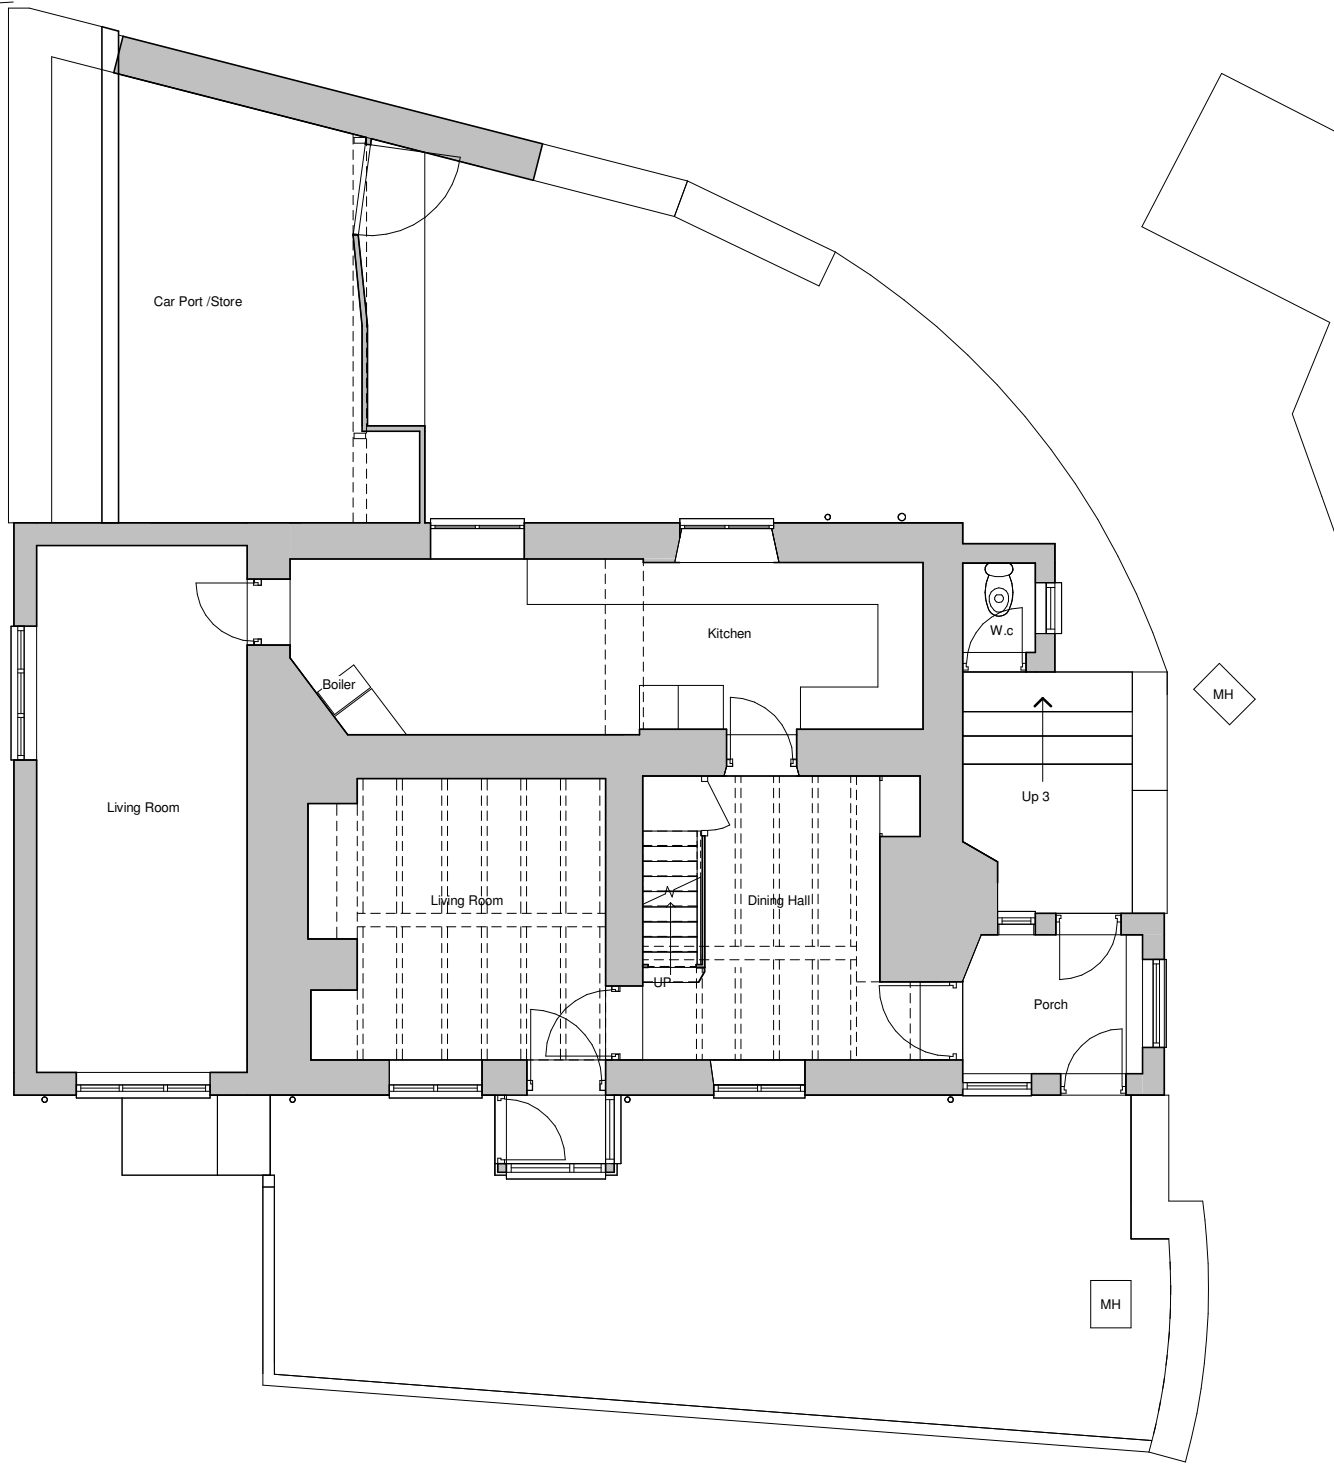

Existing Ground Floor Plan
1 : 50

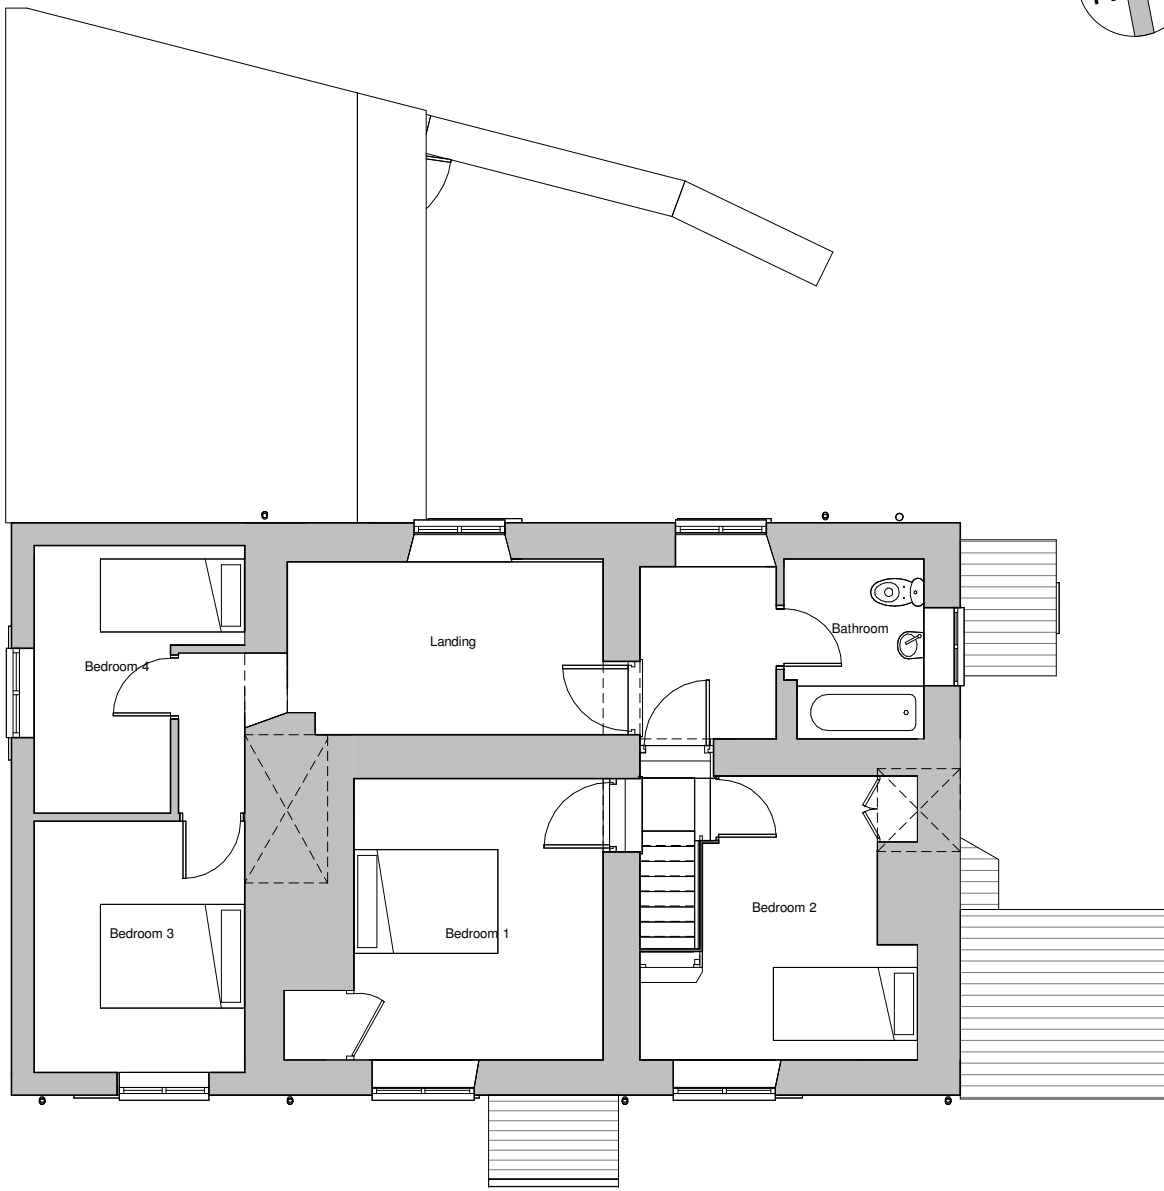

Existing First Floor Plan
1 : 50



Rev	Revision Description	Drawn	Check	Date
-----	----------------------	-------	-------	------

Greenspace Architects Ltd
The Old Town Hall
The Square, Ellesmere
Shropshire SY12 0EP
Tel 44(0)1691 623689
e-mail:
greenspace@greenspacearchitects.co.uk
web: www.greenspacearchitects.co.uk

Project
Proposed extensions and alterations at Y Bonc Farm

Title
Existing Floor Plans

Scale @ A1	Scale @ A3	Drawn By	Checked By	Date
1 : 50	1:100	JB	ks	19/01/22

Job No.	Sheet No.	Rev.
21-38	A003	