



Profiled concrete roof tiles
 uPVC rainwater goods
 uPVC fascias, soffits
 and bargeboards
 uPVC window units
 Smooth render



PROPOSED FRONT ELEVATION

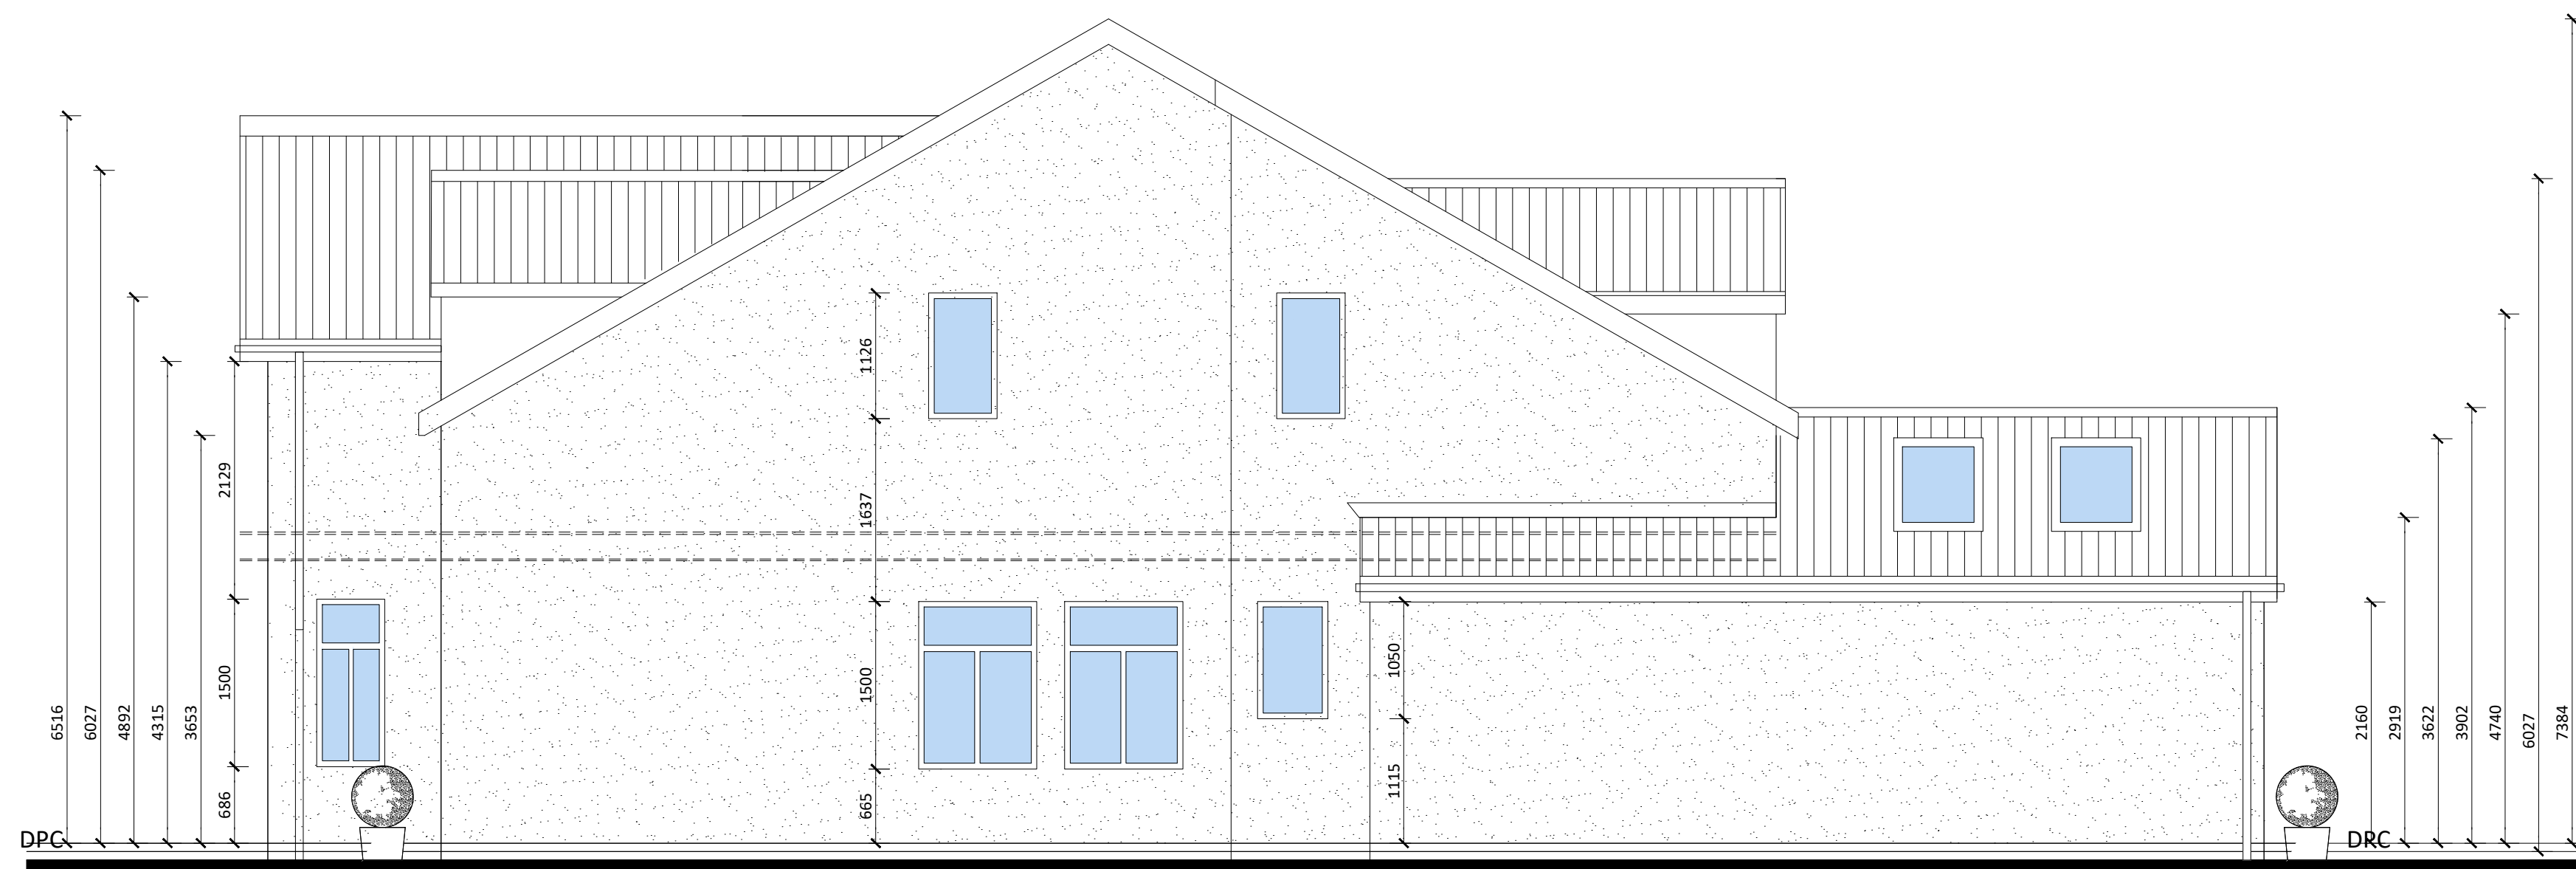

PROPOSED SIDE ELEVATION

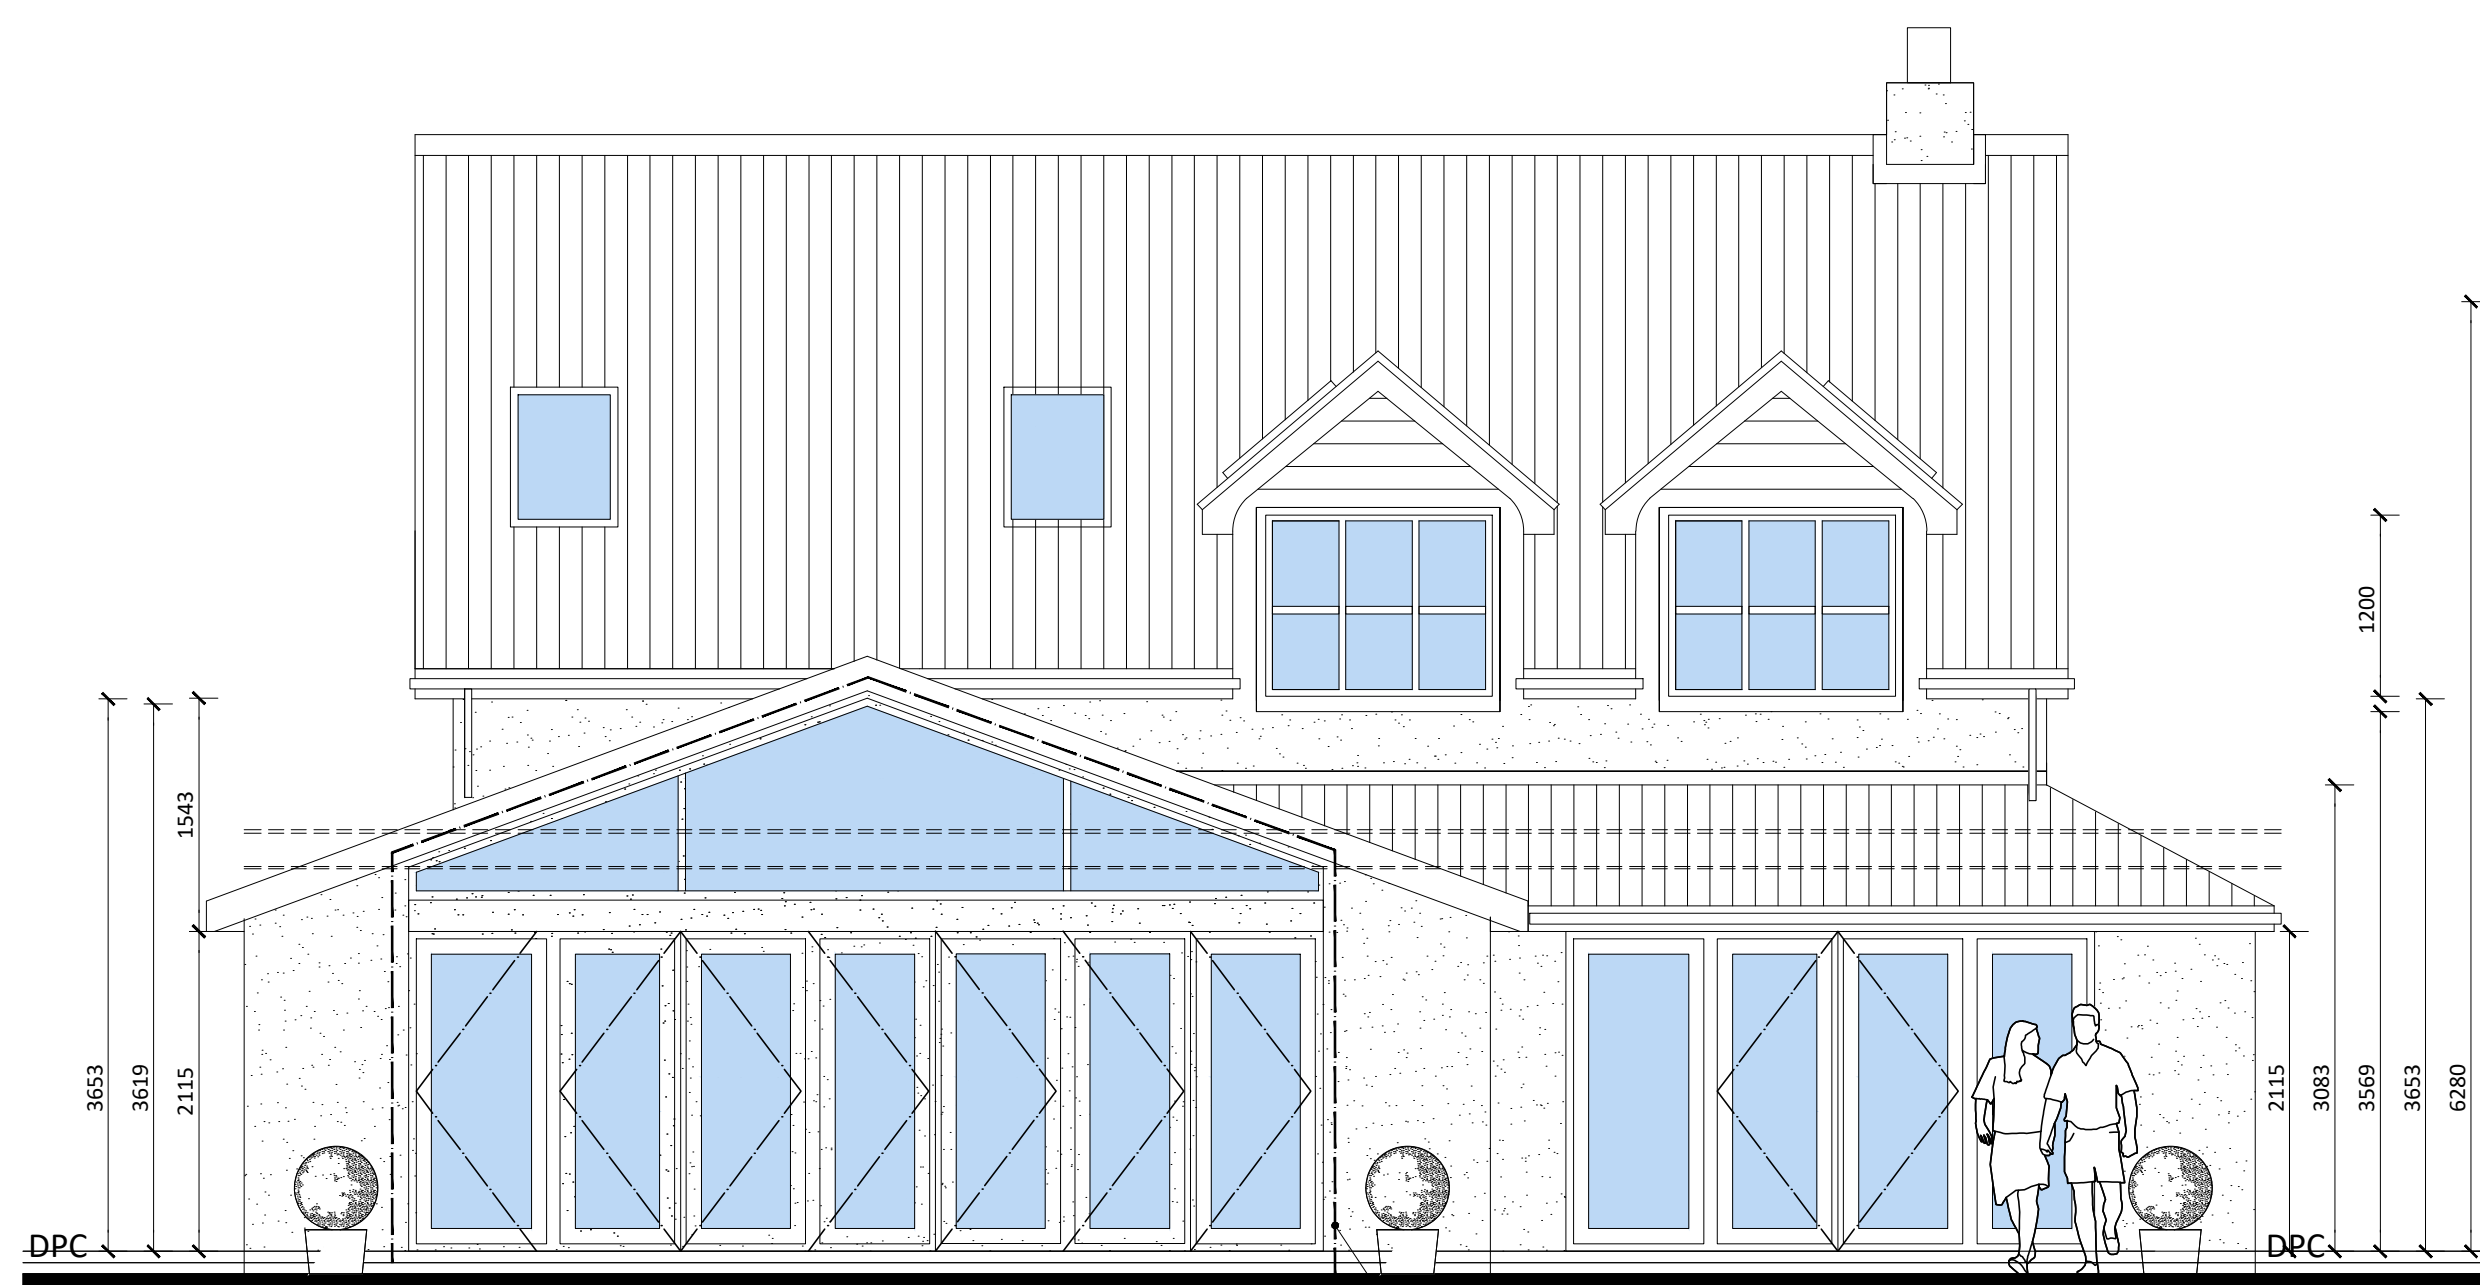

PROPOSED REAR ELEVATION

Steel frame structure around bi-fold doors and gable glazing panels.



PROPOSED SIDE ELEVATION

CLIENT MR & MRS R TYSON	
PROJECT Oakdale Pant Lane Gresford Wrexham LL12 8HB	
DESCRIPTION OF WORKS PROPOSED REAR AND FIRST FLOOR EXTENSION TO FORM EXTRA LIVING SPACE	
SHEET TITLE CONSTRUCTION SET A1 SHEET	
SCALE 1:50@A1	
DATE NOV 2020	DWG No. 01a
ACS88 ARCHITECTURE Tel: 07414145345 Website: www.acs88.co.uk	
©THIS DRAWING IS COPYRIGHT. WORKING UNDER THE REGISTERED NAME OF ACS88 ARCHITECTURE LTD. ALL RIGHTS RESERVED. NO LIABILITY WILL BE ACCEPTED FOR ERRORS OR OMISSIONS MADE BY OTHER PERSONS.	