



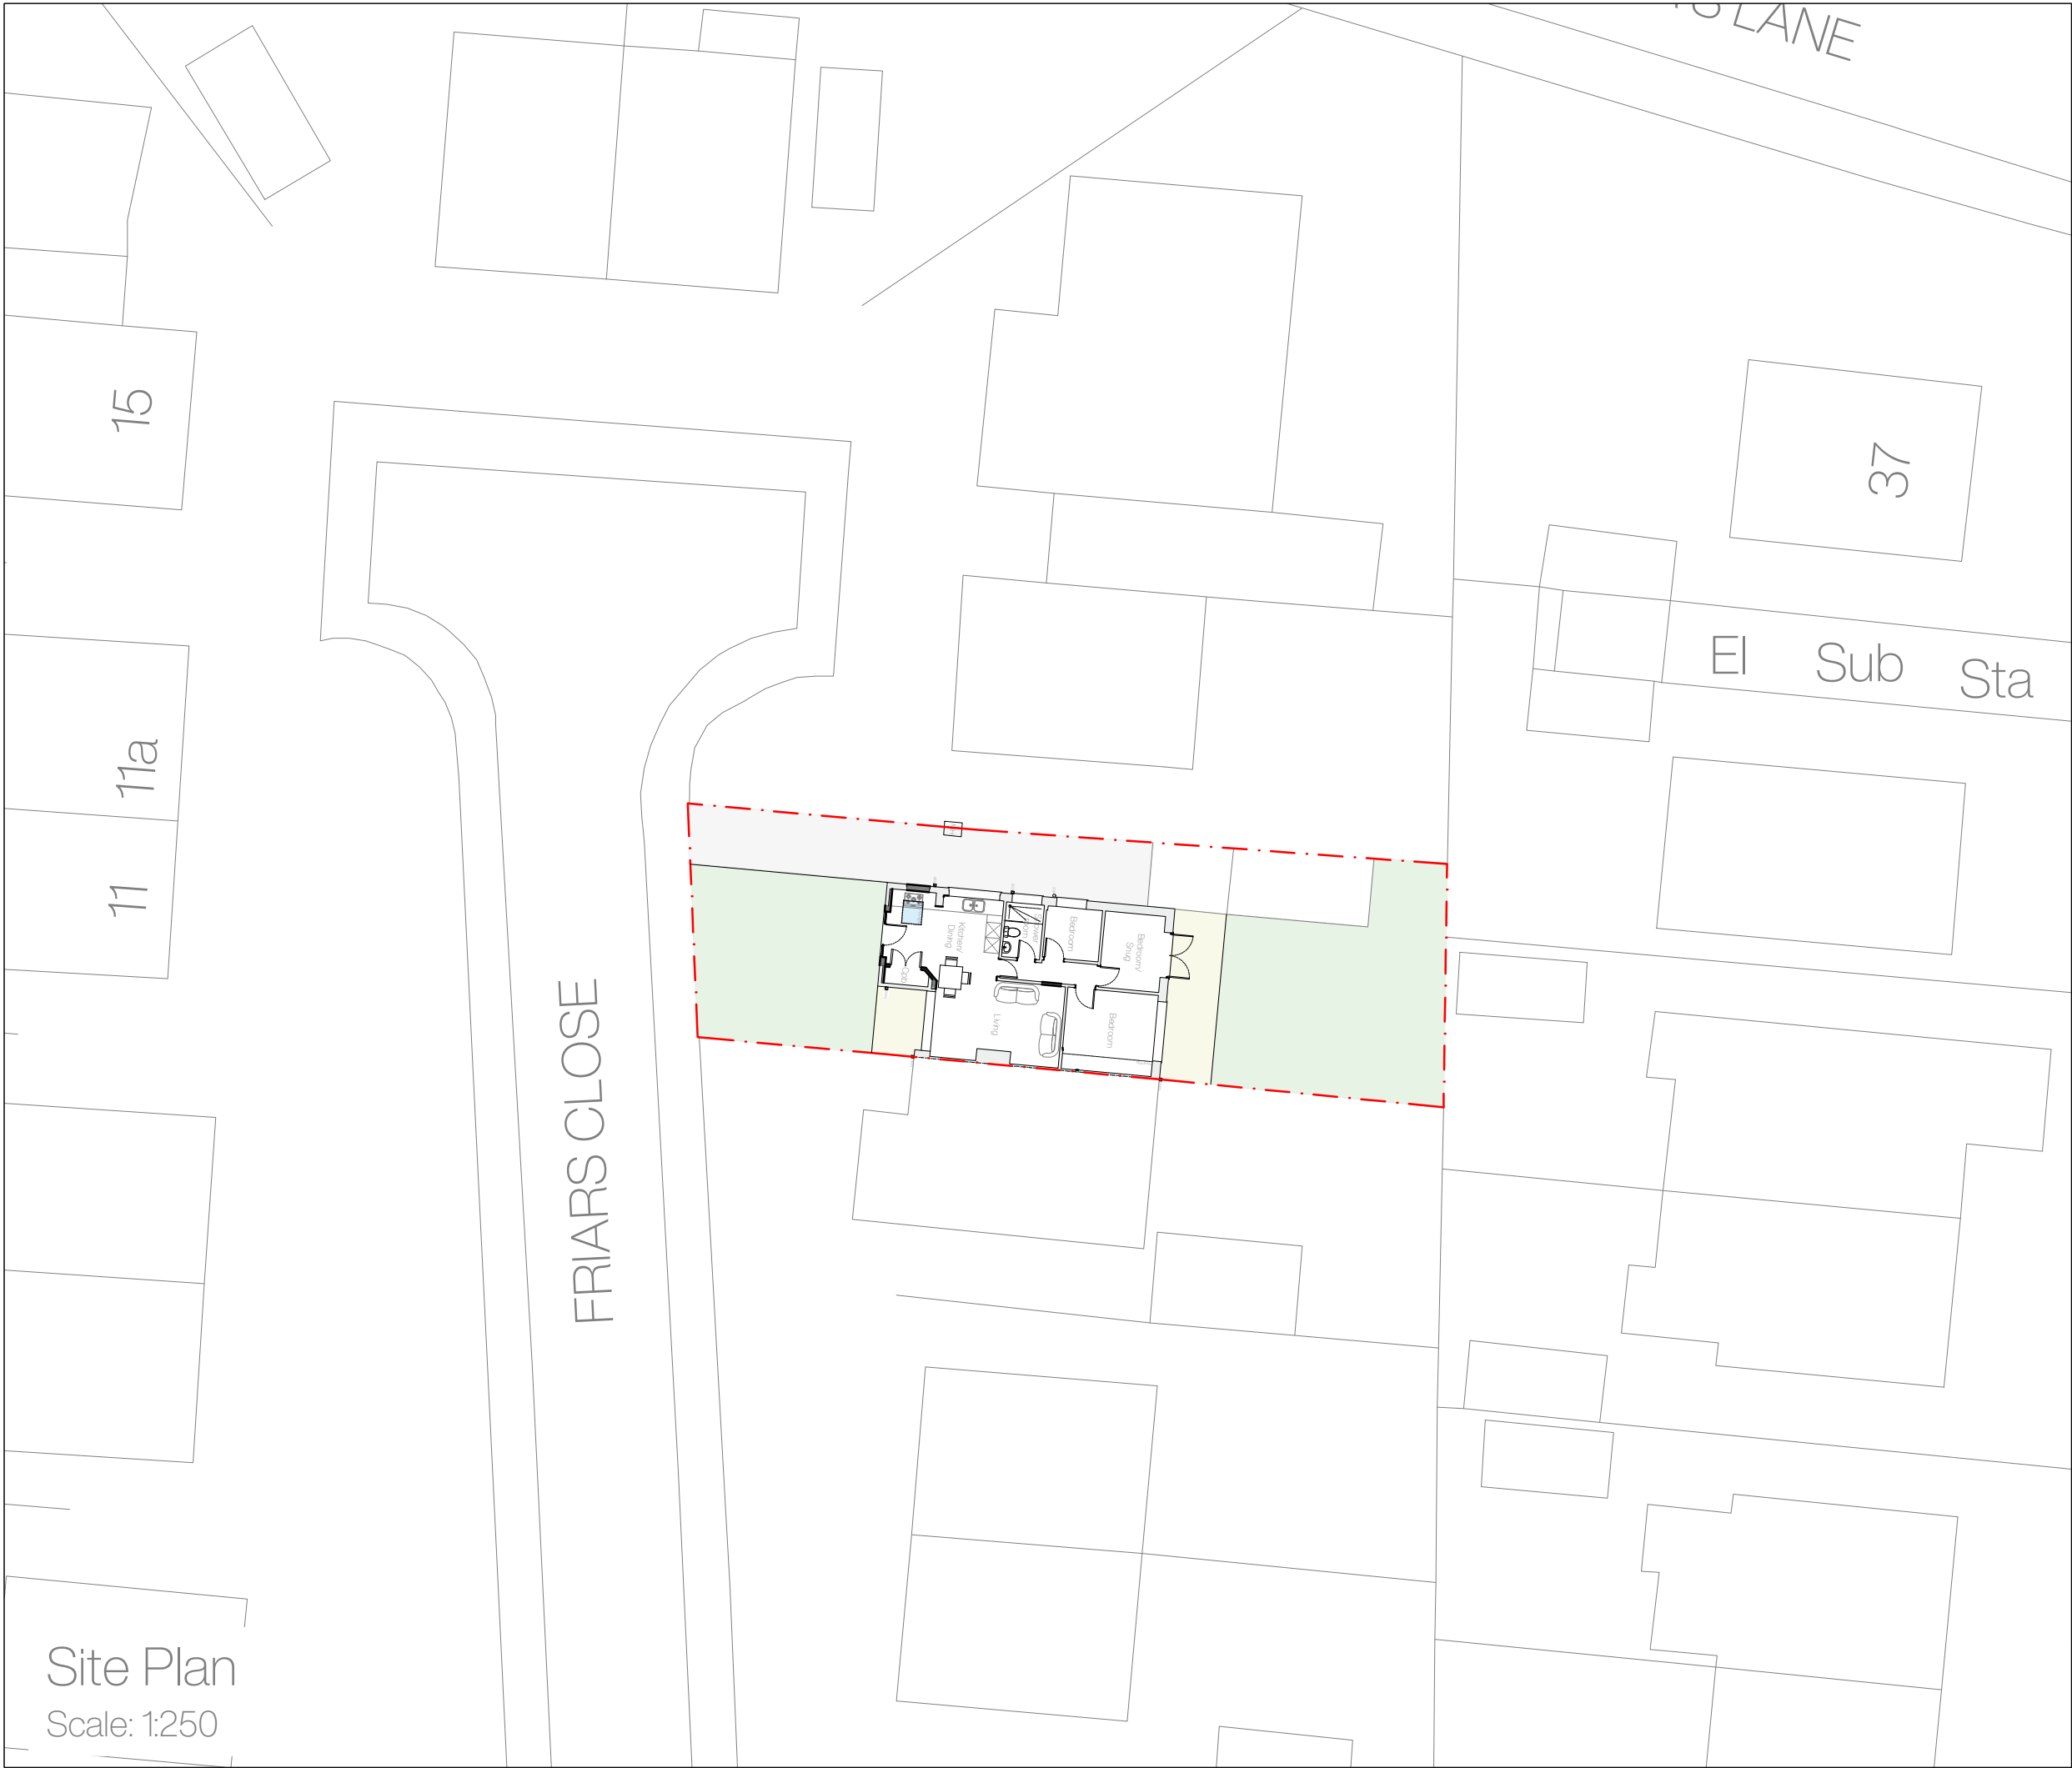

Landscaping is indicative only.

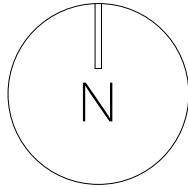

Site Plan Key

Application Site

25 Friars Close,  
Wrexham,  
LL12 7RA

| Rev | Notes          | Date    |
|-----|----------------|---------|
| a   | Address amends | 08.2022 |

Planning Site Plan

July 2022

A3

002.1004

1 - 2

Site Plan  
Scale: 1:250

DO NOT SCALE FROM THIS DRAWING. ALL DIMENSIONS TO BE  
CONFIRMED ON SITE PRIOR TO FABRICATION BY THE  
CONTRACTOR. DRAWINGS TO BE READ IN CONJUNCTION WITH  
ANY REFERENCED DOCUMENTATION. PLANS NOT TO BE  
REPRODUCED WITHOUT THE PRIOR CONFIRMATION FROM THE  
DESIGN TEAM.

