




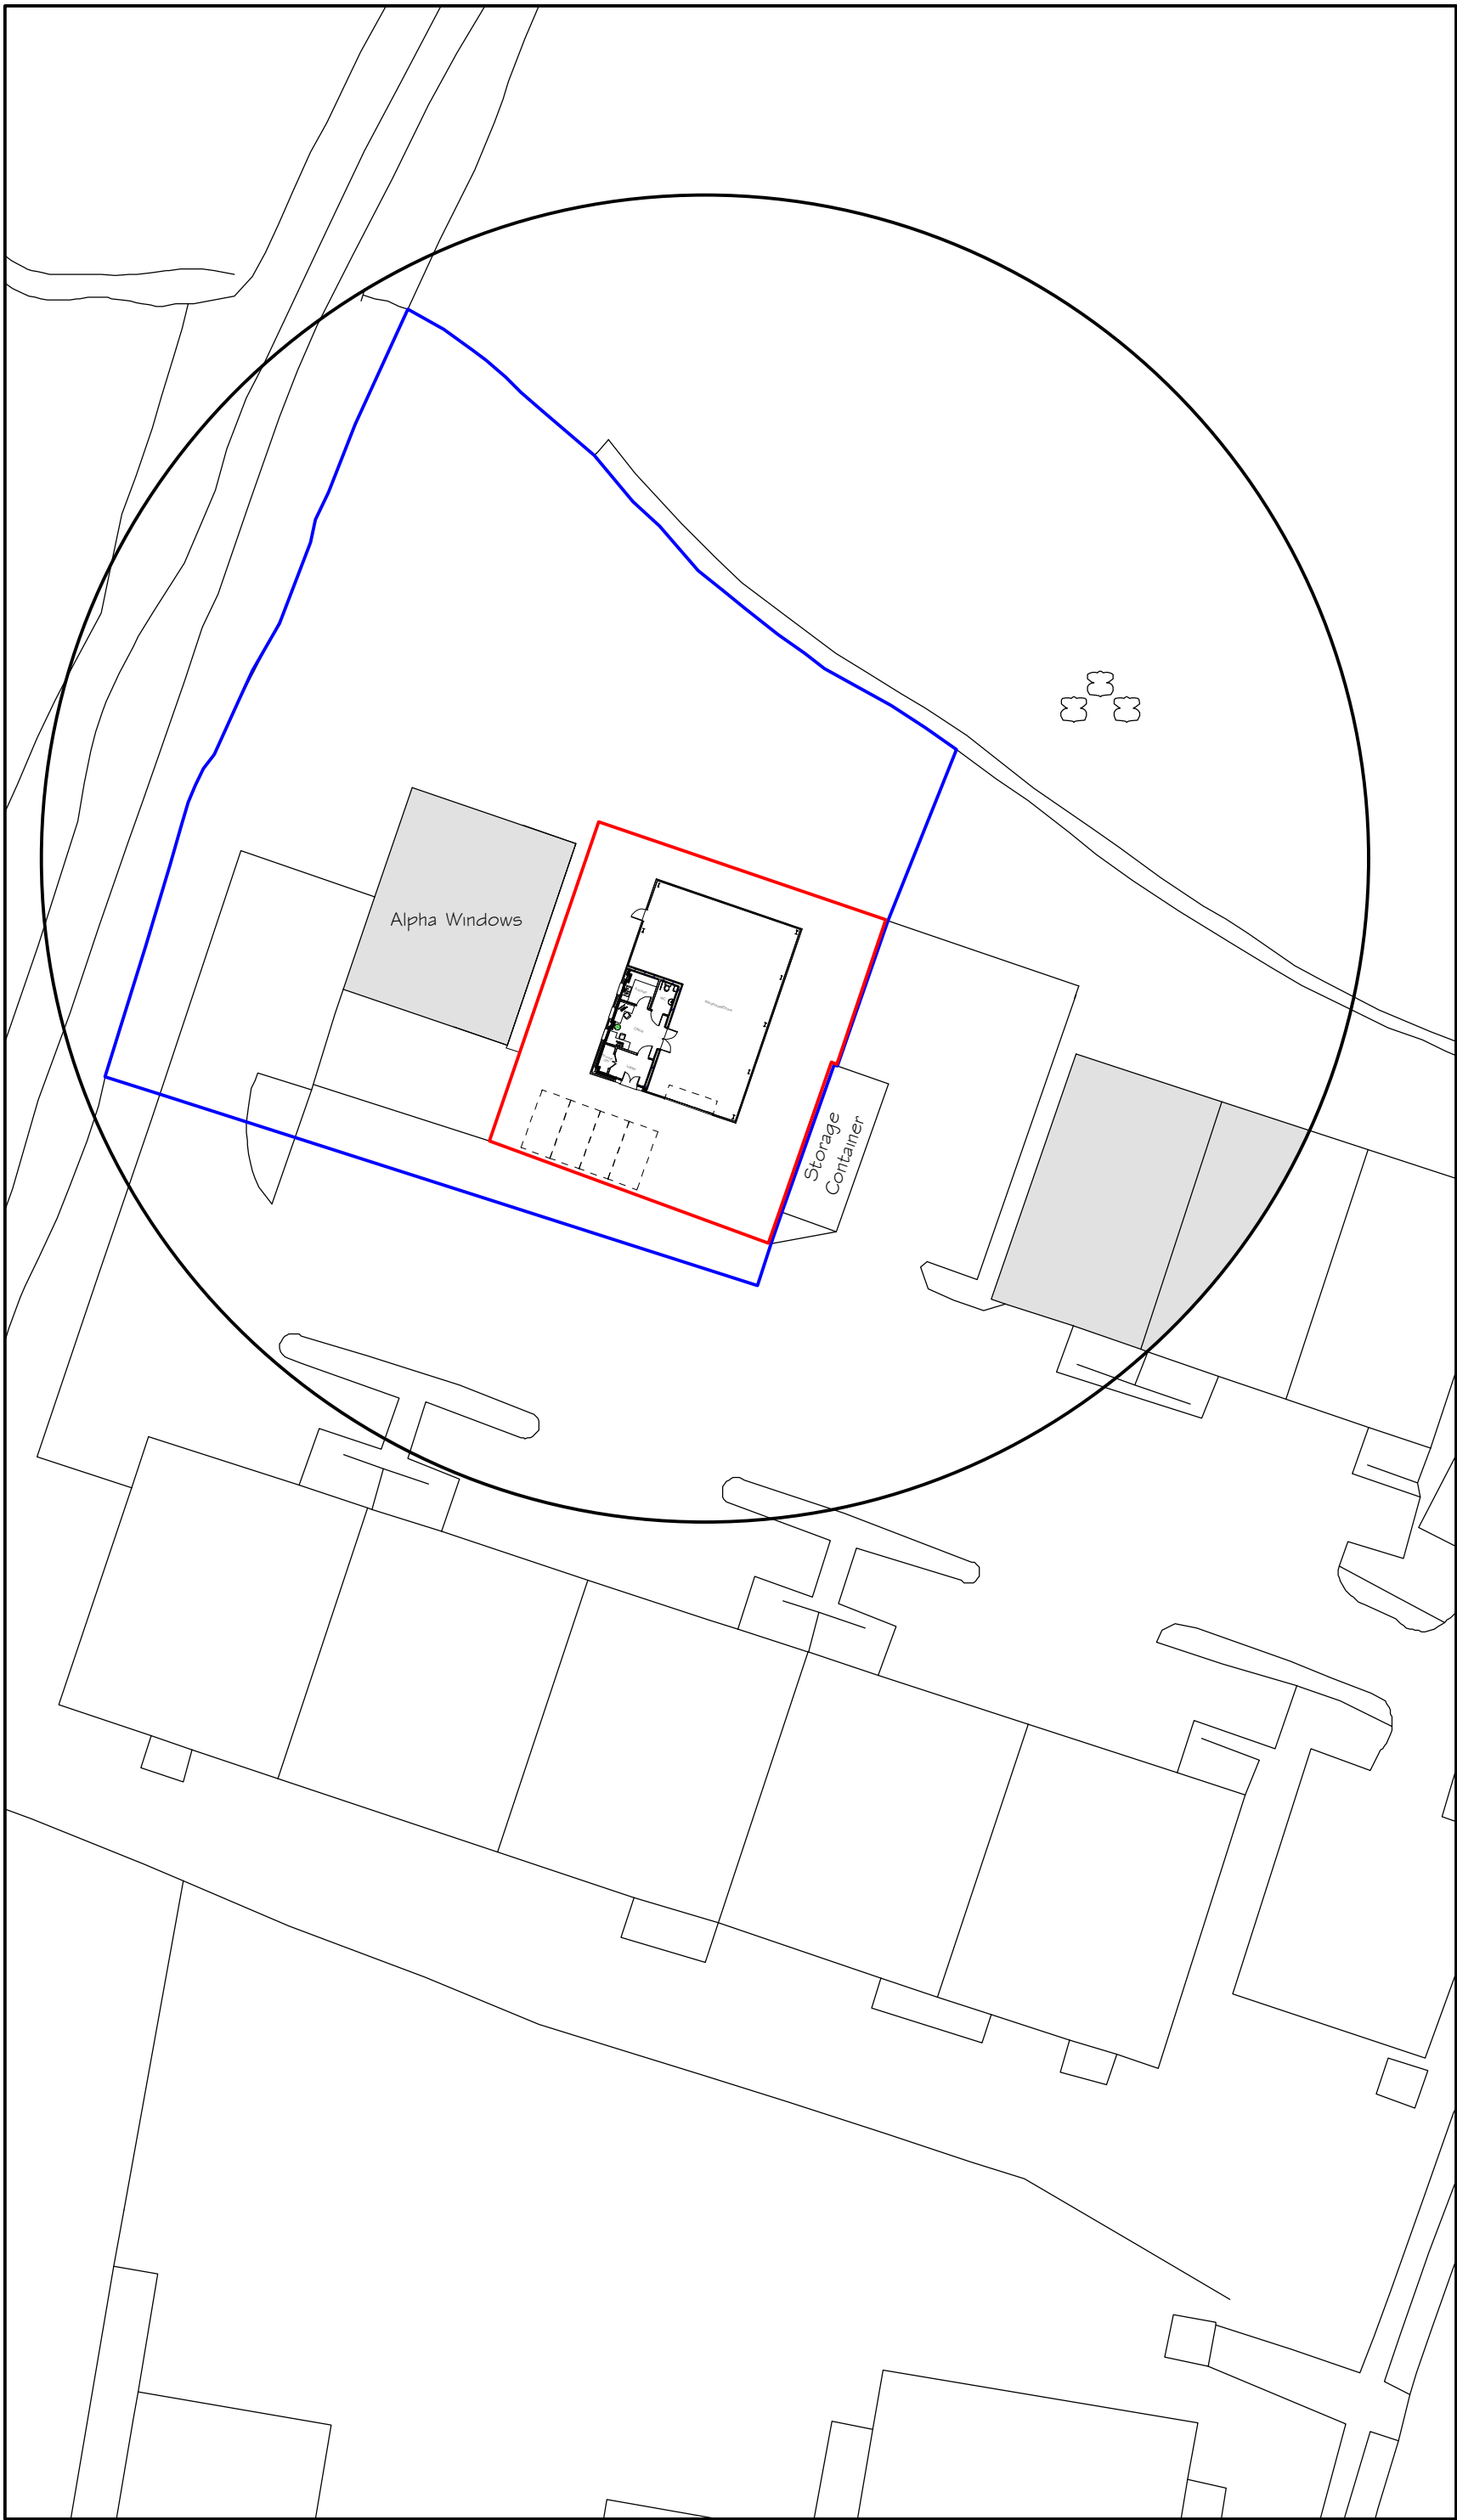

Site Plan 1:500

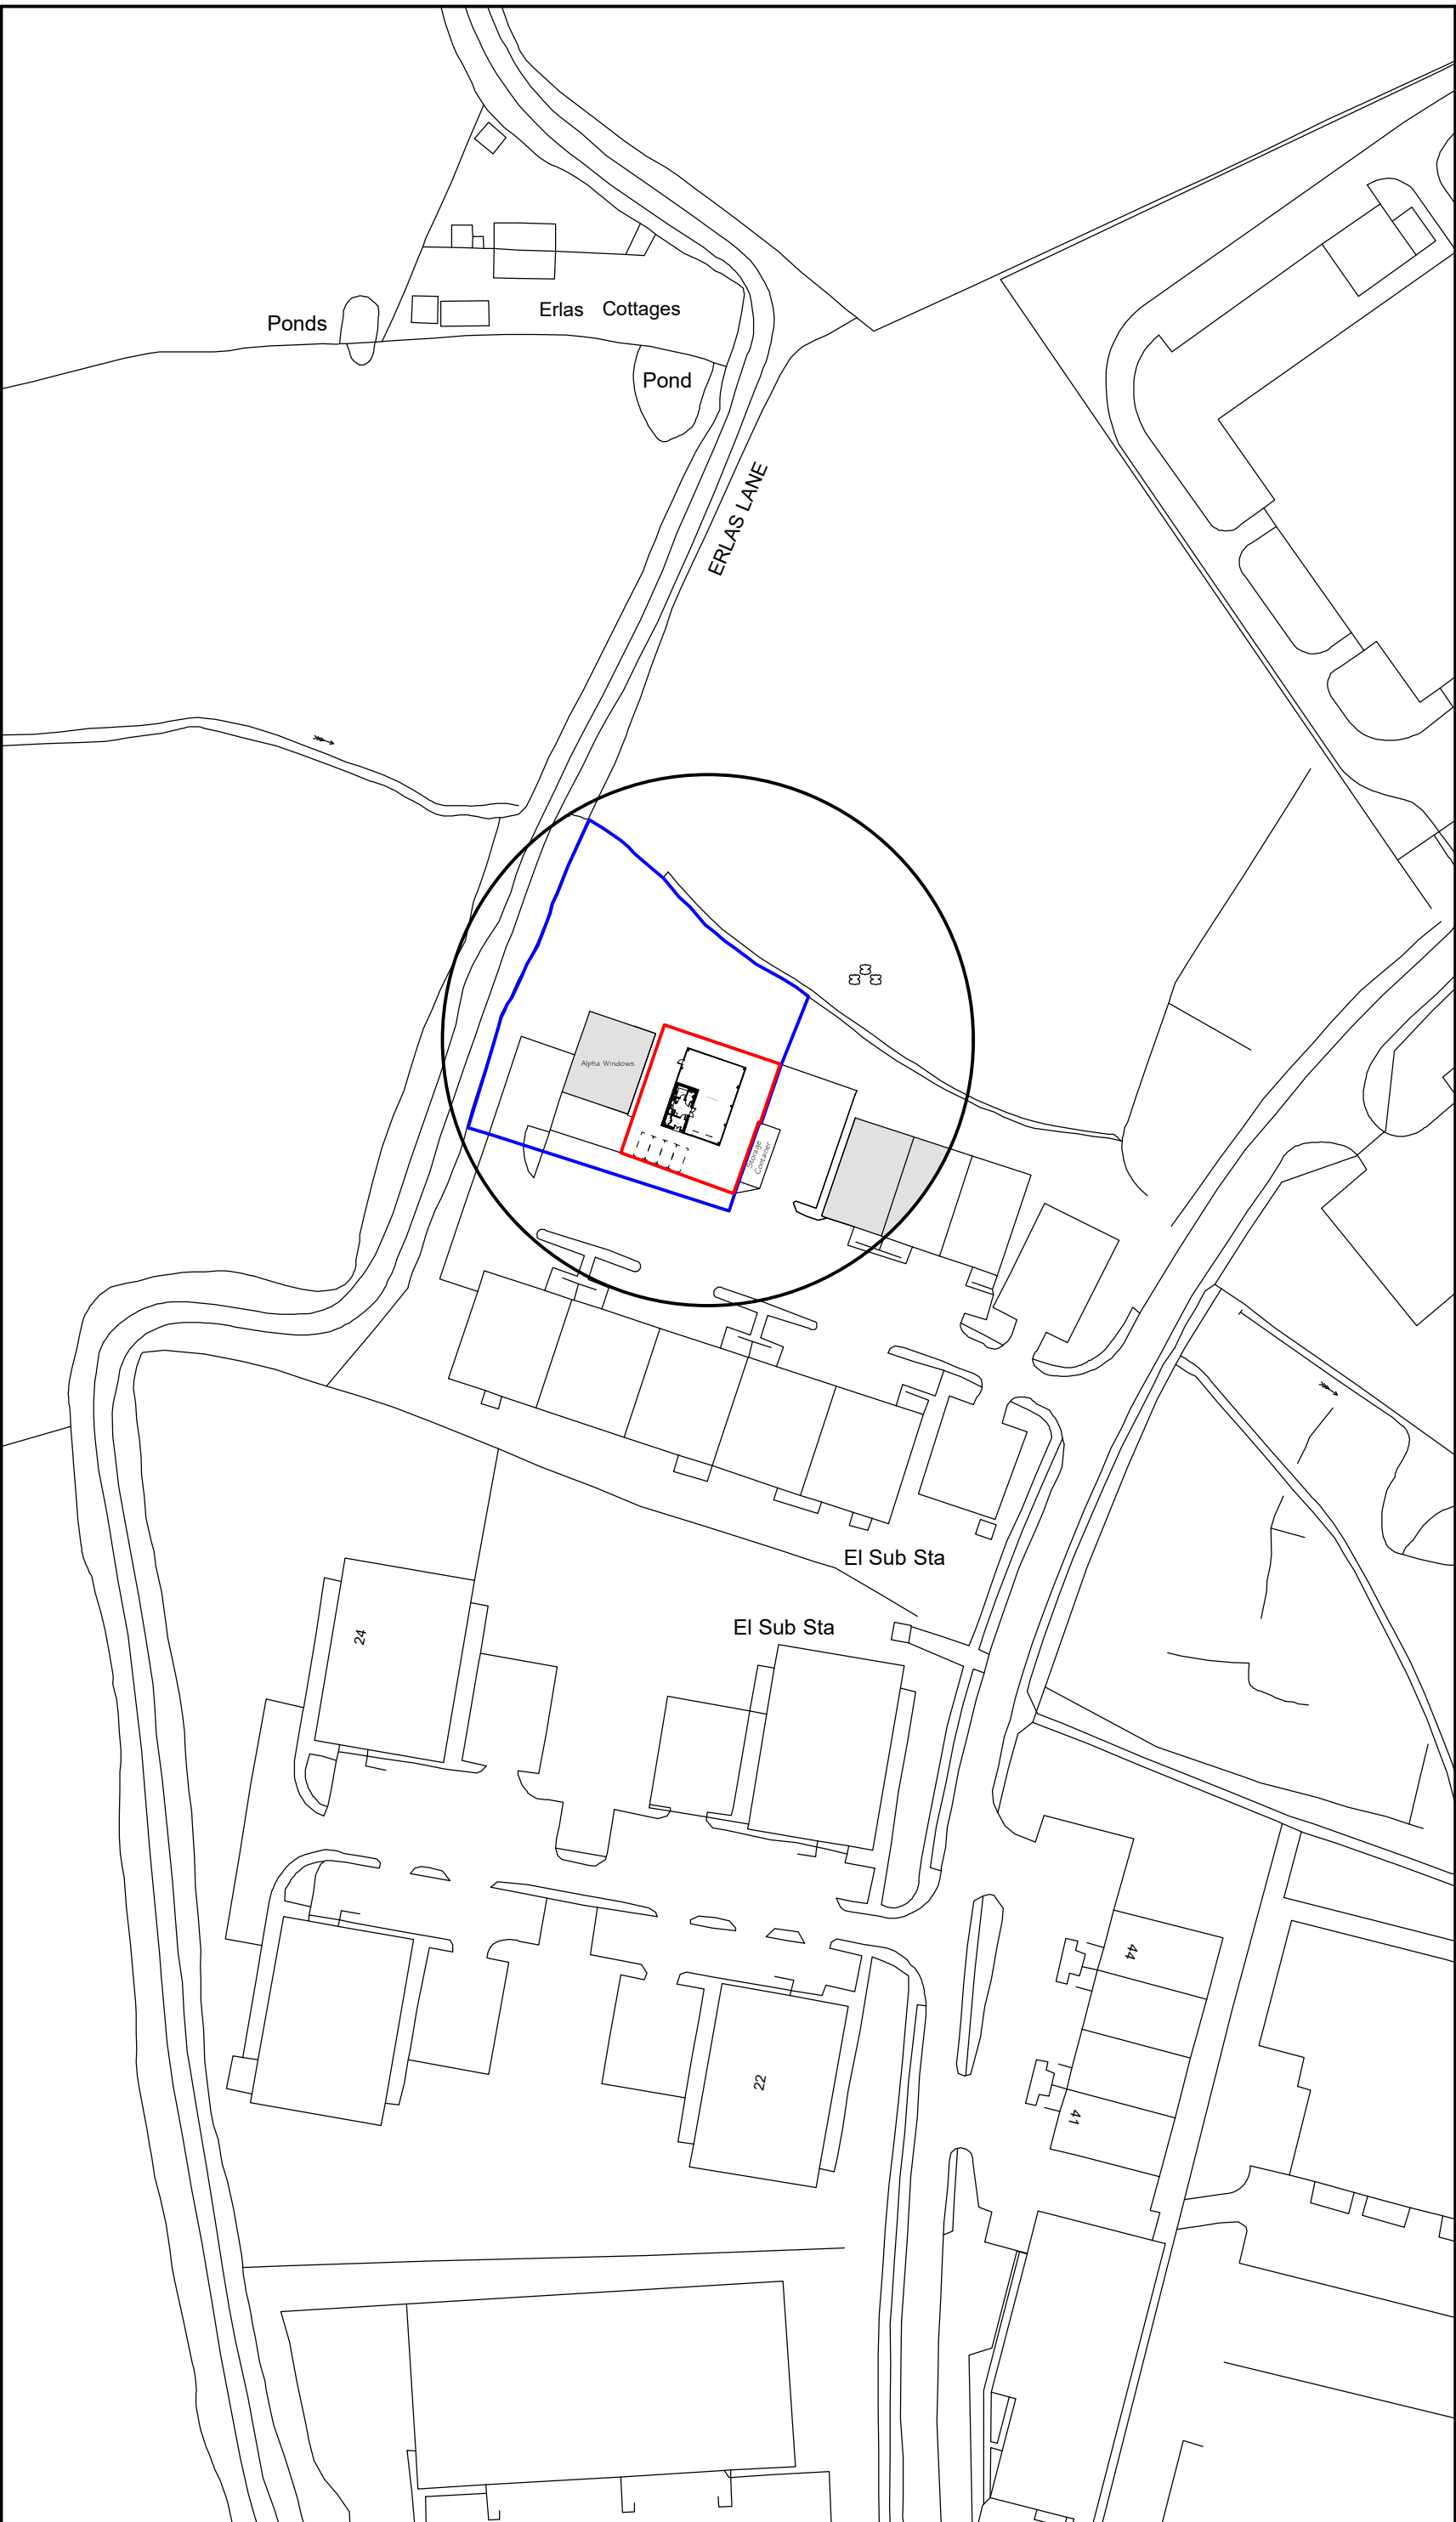

Location Plan 1:1250

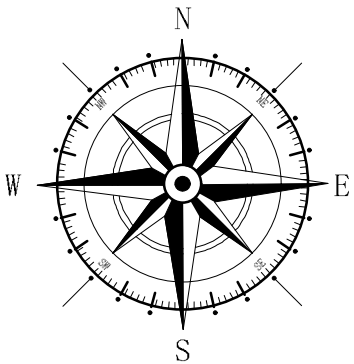

| Key                                                                                   |                       |
|---------------------------------------------------------------------------------------|-----------------------|
|    | Surrounding Buildings |
|    | Application Site      |
|  | Land Owned by Client  |

| Rev | Date  | Detail          | Initial |
|-----|-------|-----------------|---------|
| B   | 05/22 | Boundary Update | A.V     |
| A   | 04/22 | Design Amends   | D.J.E   |

|   |                                  |
|---|----------------------------------|
| Project:<br>Proposed Industrial Unit at,<br>Land adjacent Alpha Windows,<br>Abenbury Way, Wrexham,<br>LL13 9UZ |                                  |
| Title:<br>Planning:Site &<br>Location Plan                                                                     | Scale: (A2)<br>1:500 &<br>1:1250 |
| Drawn By:<br>E.M.Jackson                                                                                       | Date:<br>April 2022              |
| Drawing No:<br>D122/005                                                                                        | Sheet:<br>1 of 1                 |





Office 3K4,  
Redwither Business Tower,  
Wrexham. LL13 9XT  
Tel: 01978 356500  
www.blueprintarchitectural.com  
© copyright all rights reserved