


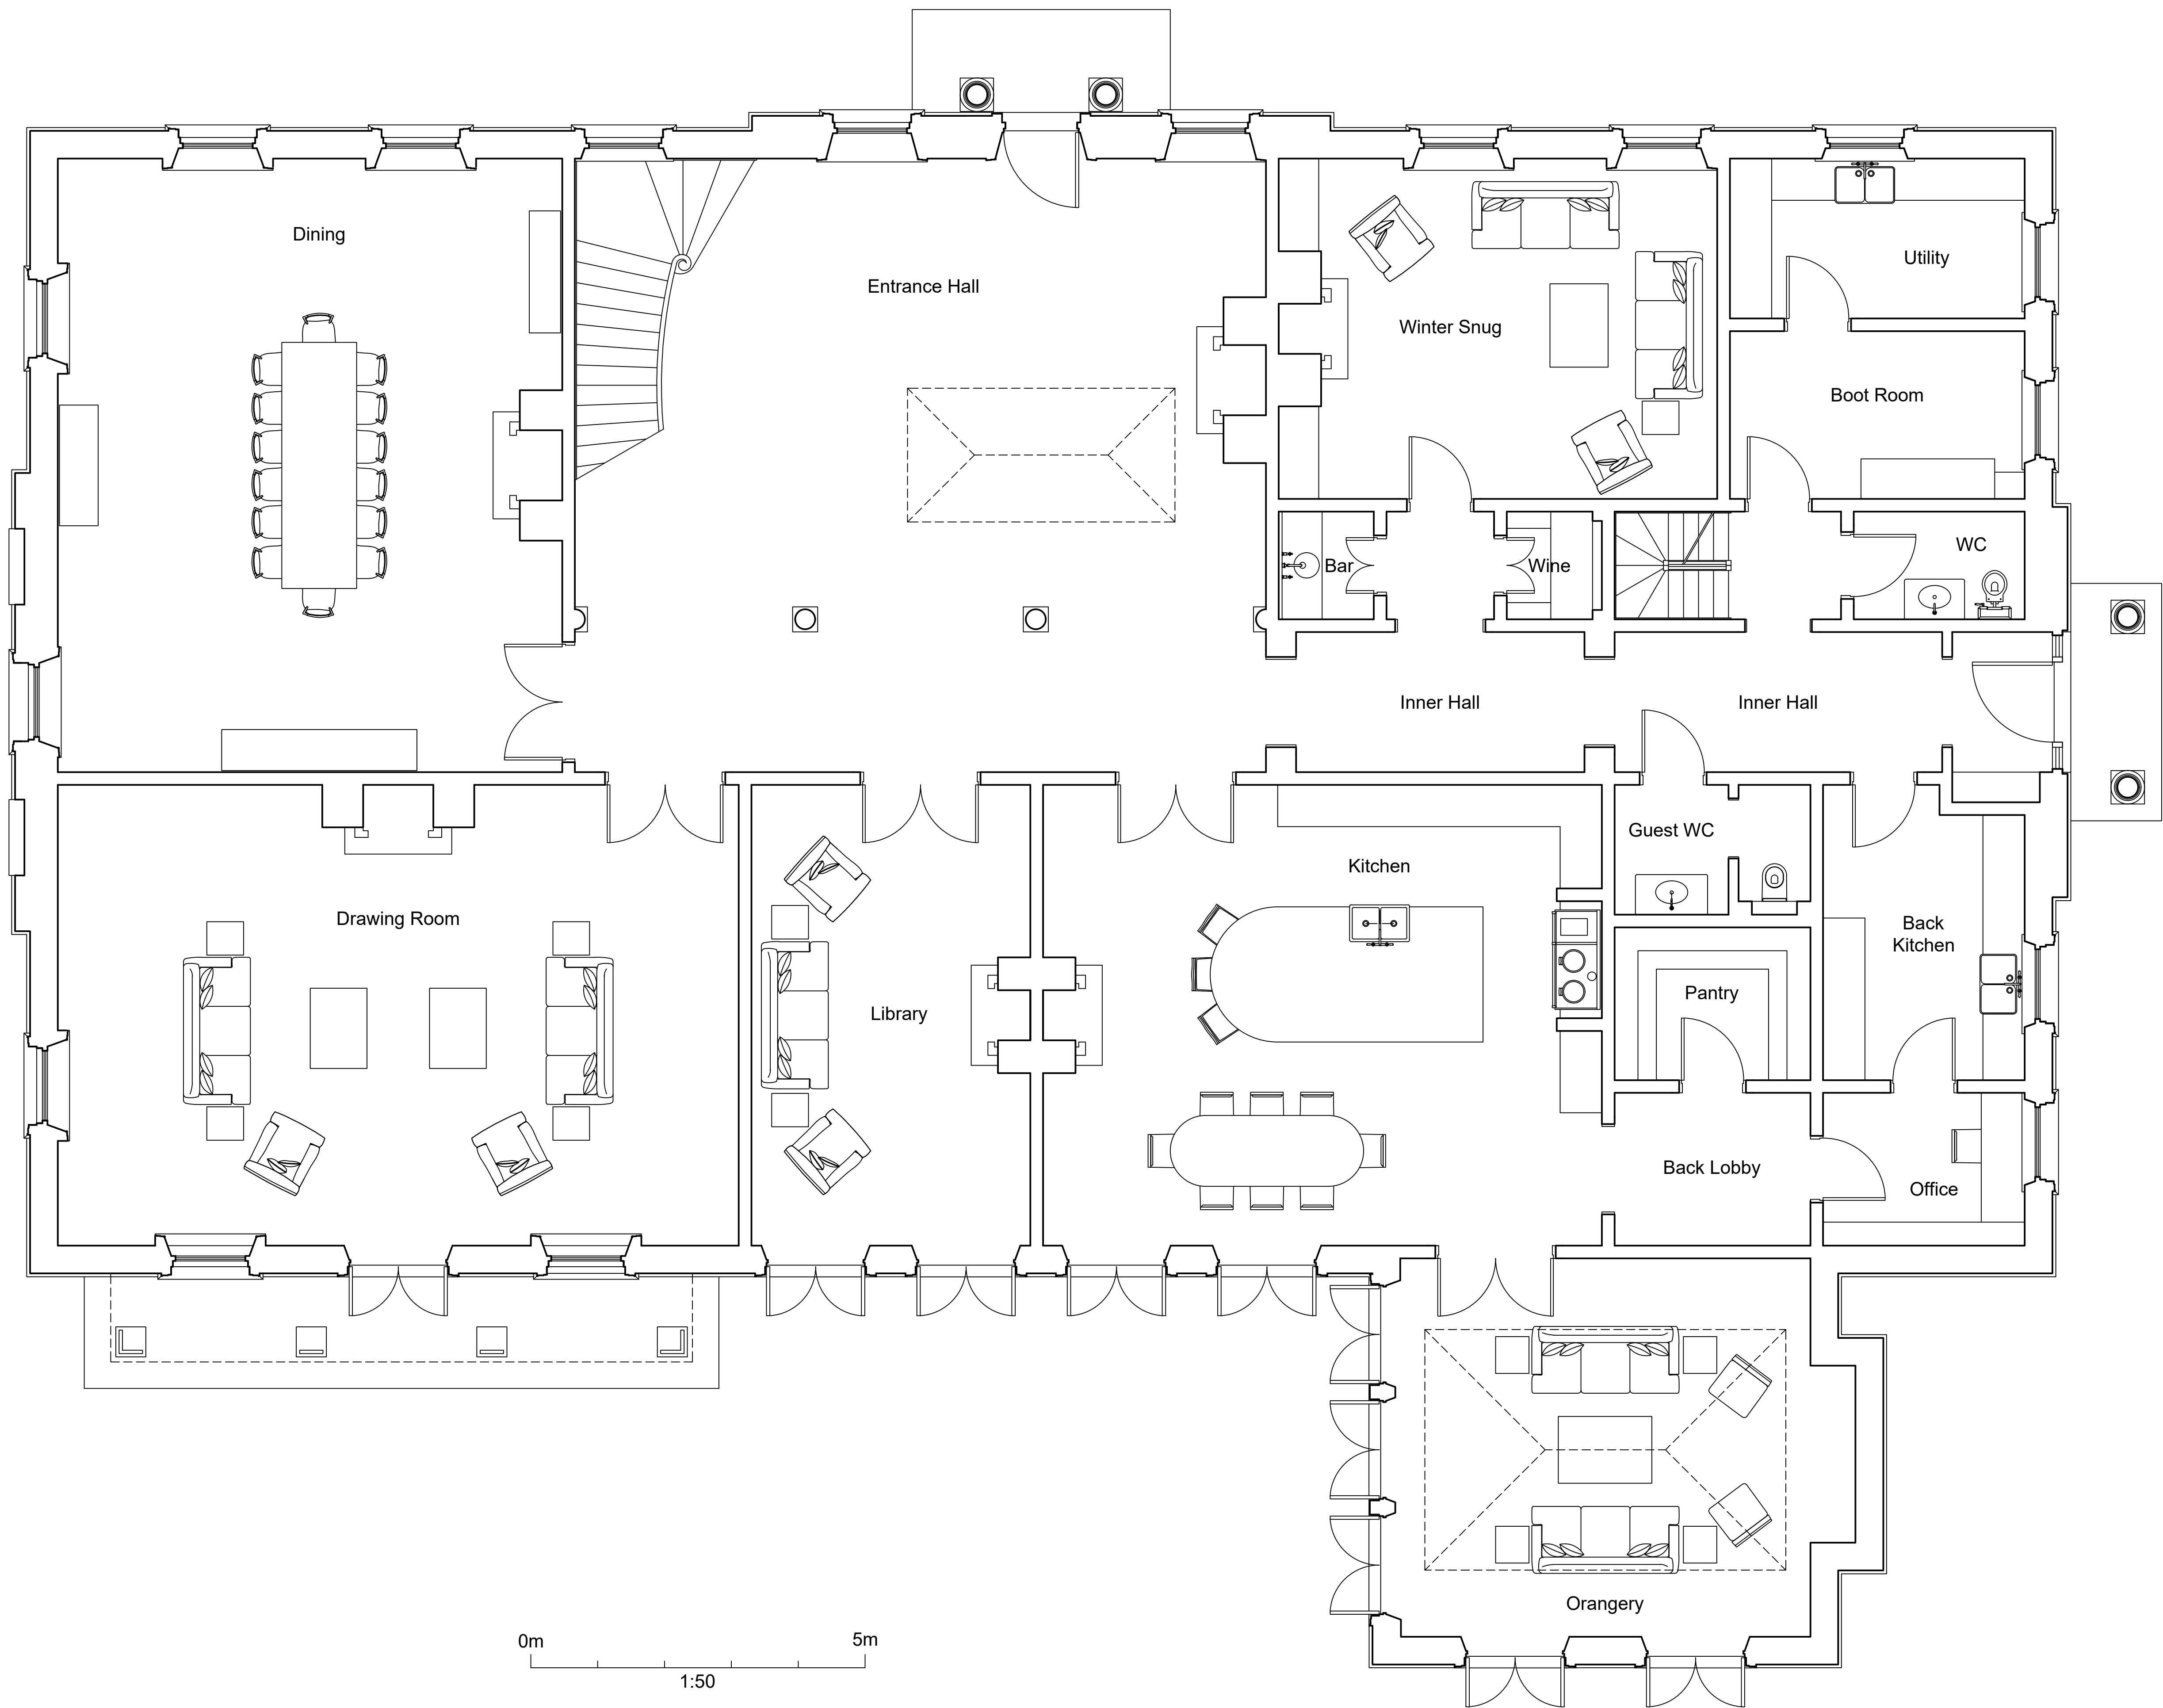

**NOTES**  
Drawing for planning only  
All measurements to be checked on site

| Revision | Description          | Date     |
|----------|----------------------|----------|
| A        | Amendments to layout | 02.03.21 |
| B        | Amendments to layout | 24.12.21 |

**project**  
ALTHREY WOODHOUSE

**project no.**  
1239

**client**  
MR AND MRS MINSHAW

**drawing**  
PROPOSED GROUND FLOOR PLAN

|                    |                 |
|--------------------|-----------------|
| <b>drawing no.</b> | <b>revision</b> |
| <b>08</b>          | <b>B</b>        |

**status**  
PLANNING

|              |             |
|--------------|-------------|
| <b>scale</b> | <b>date</b> |
| 1:50@A1      | 07.01.21    |

**drawn by**  
GM/AB

**MOSS. CO.**  
LLP.

BROOKGATE HALL - PLEALEY - SHREWSBURY - SY5 0UY  
Tel: 01743 588230  
E-mail: info@mosscompany.co.uk