
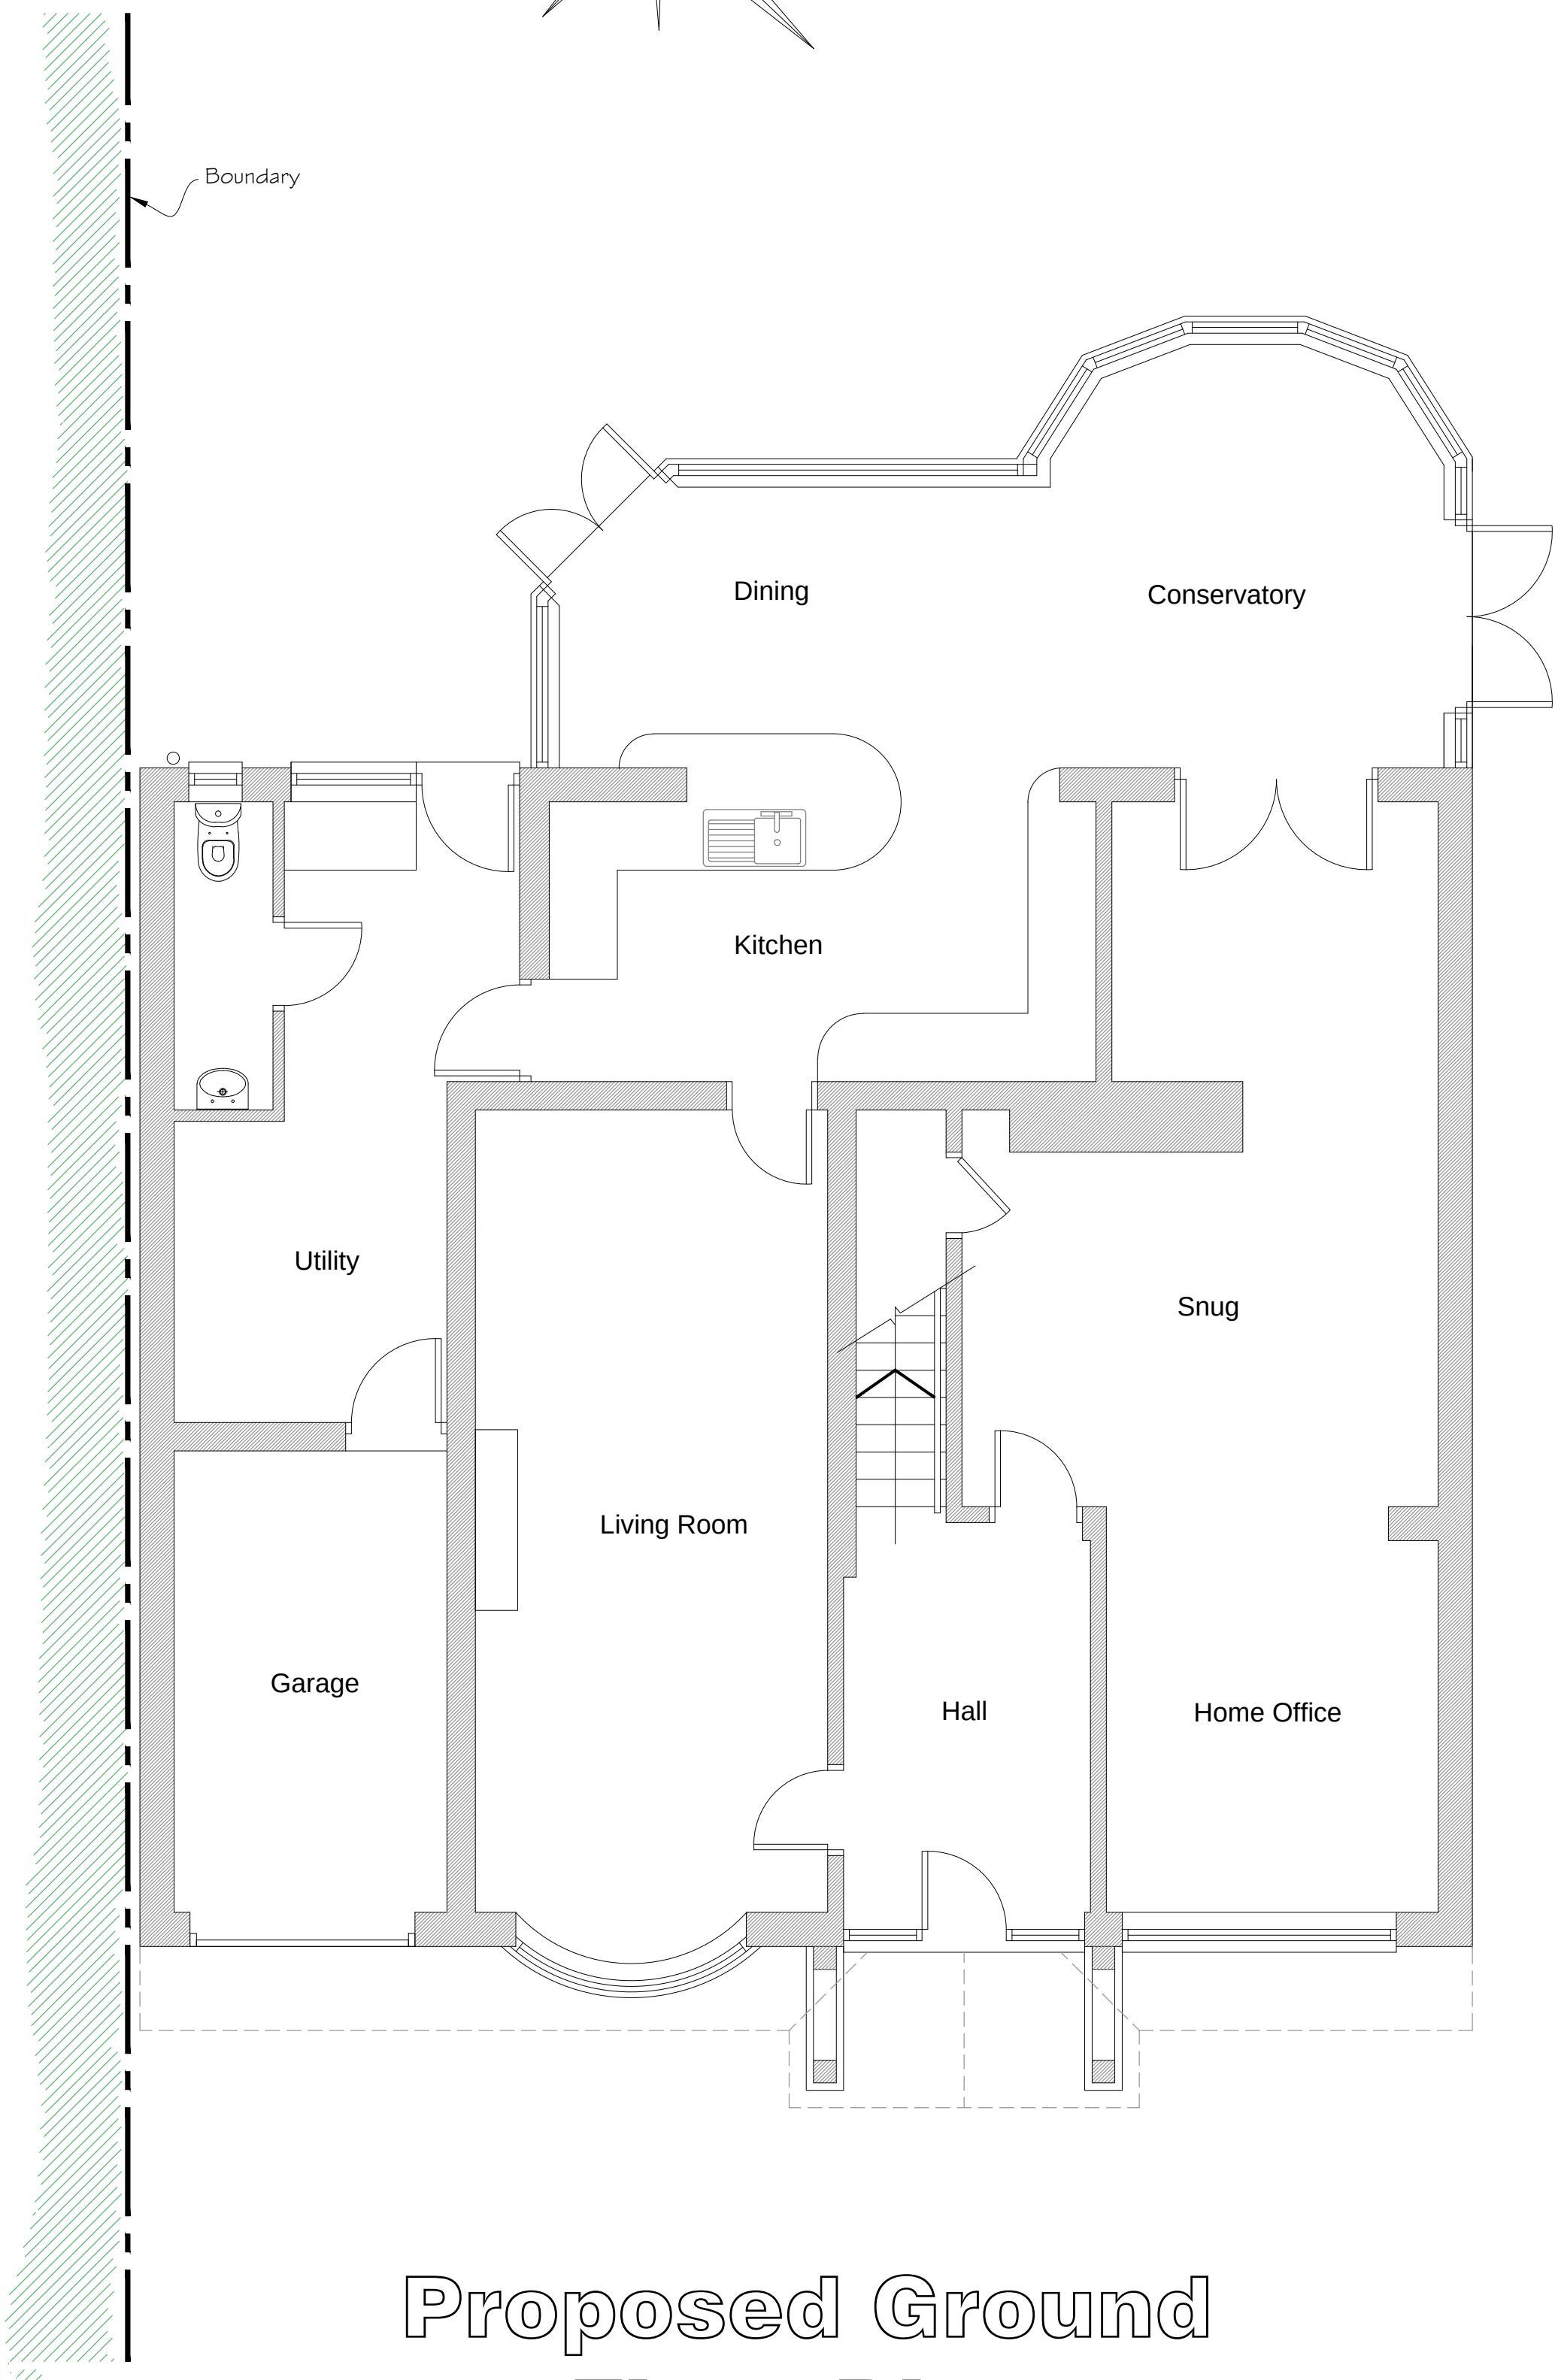




97 Jeffreys Road, Wrexham.

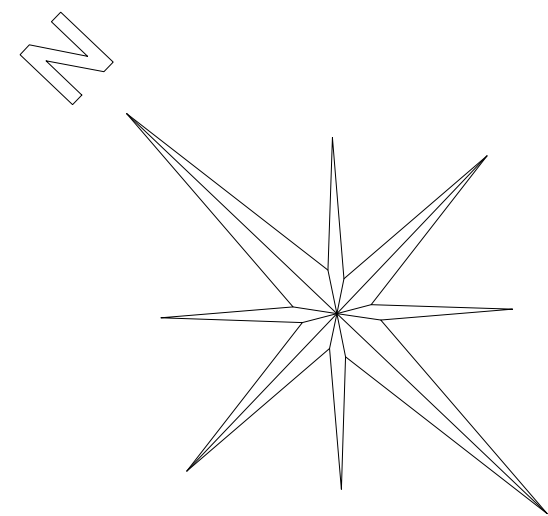

Proposed Ground Floor Plan

1:50

Proposed Site Plan
Scale 1:500

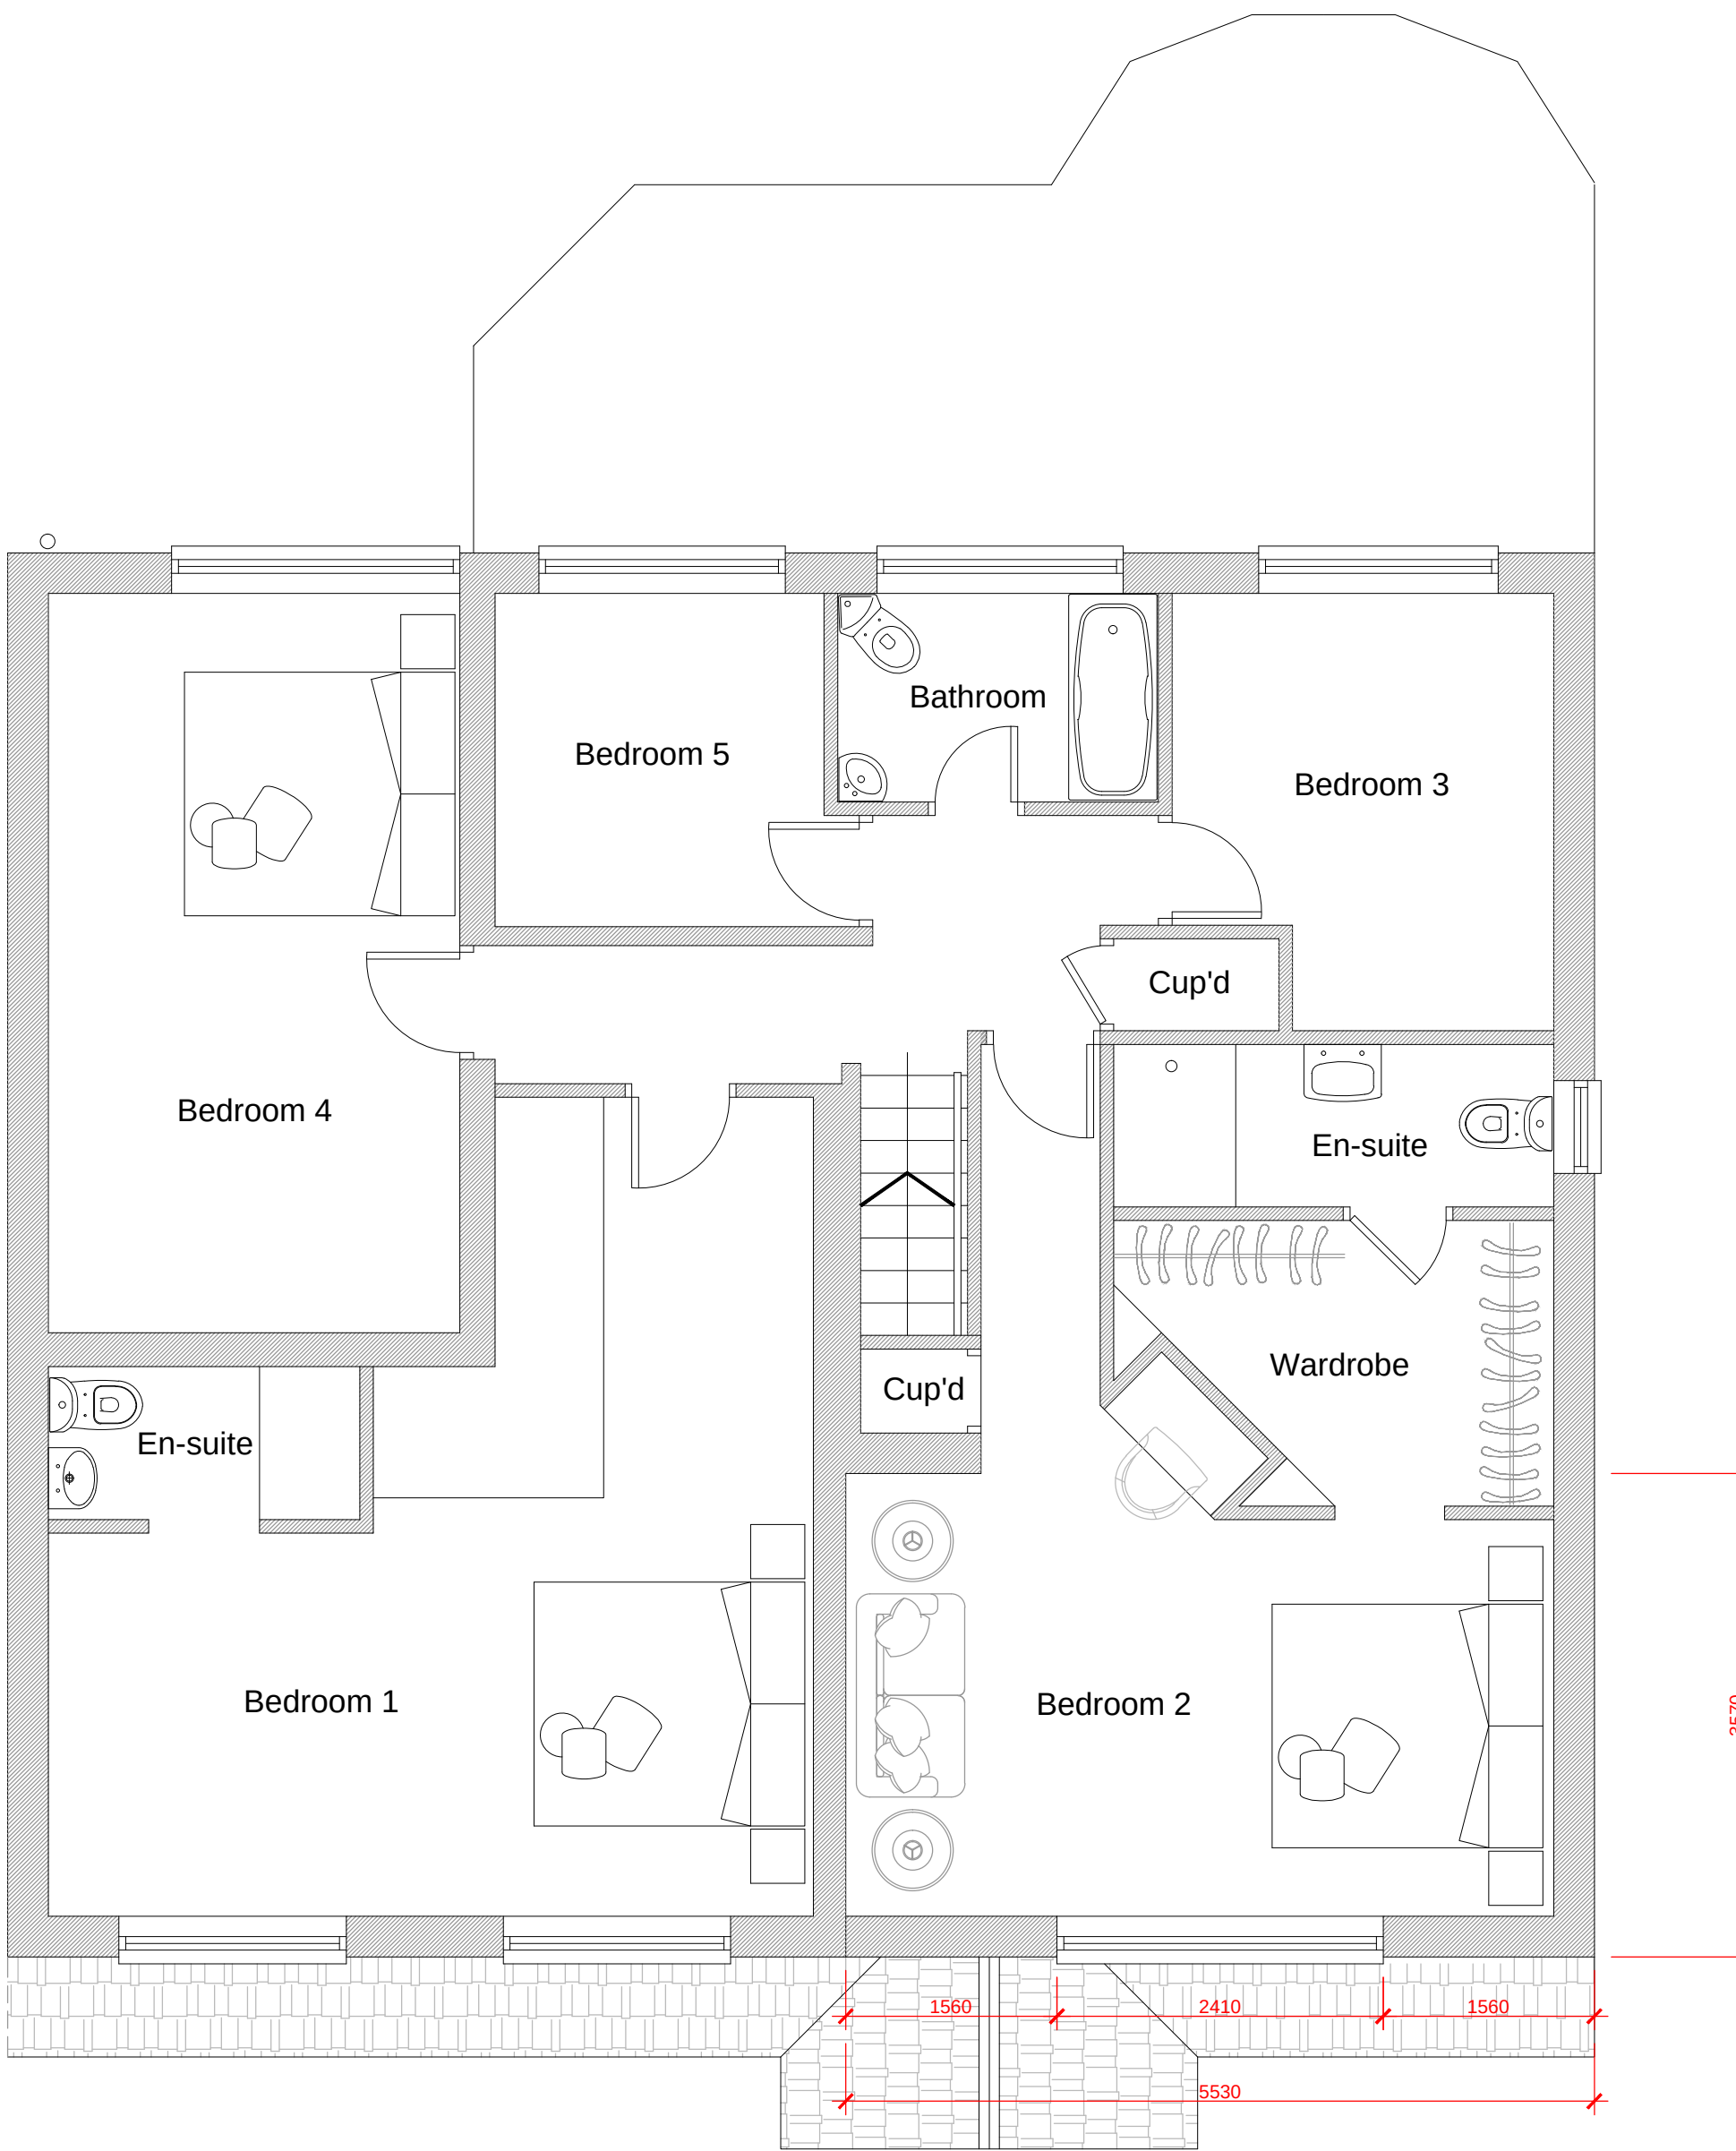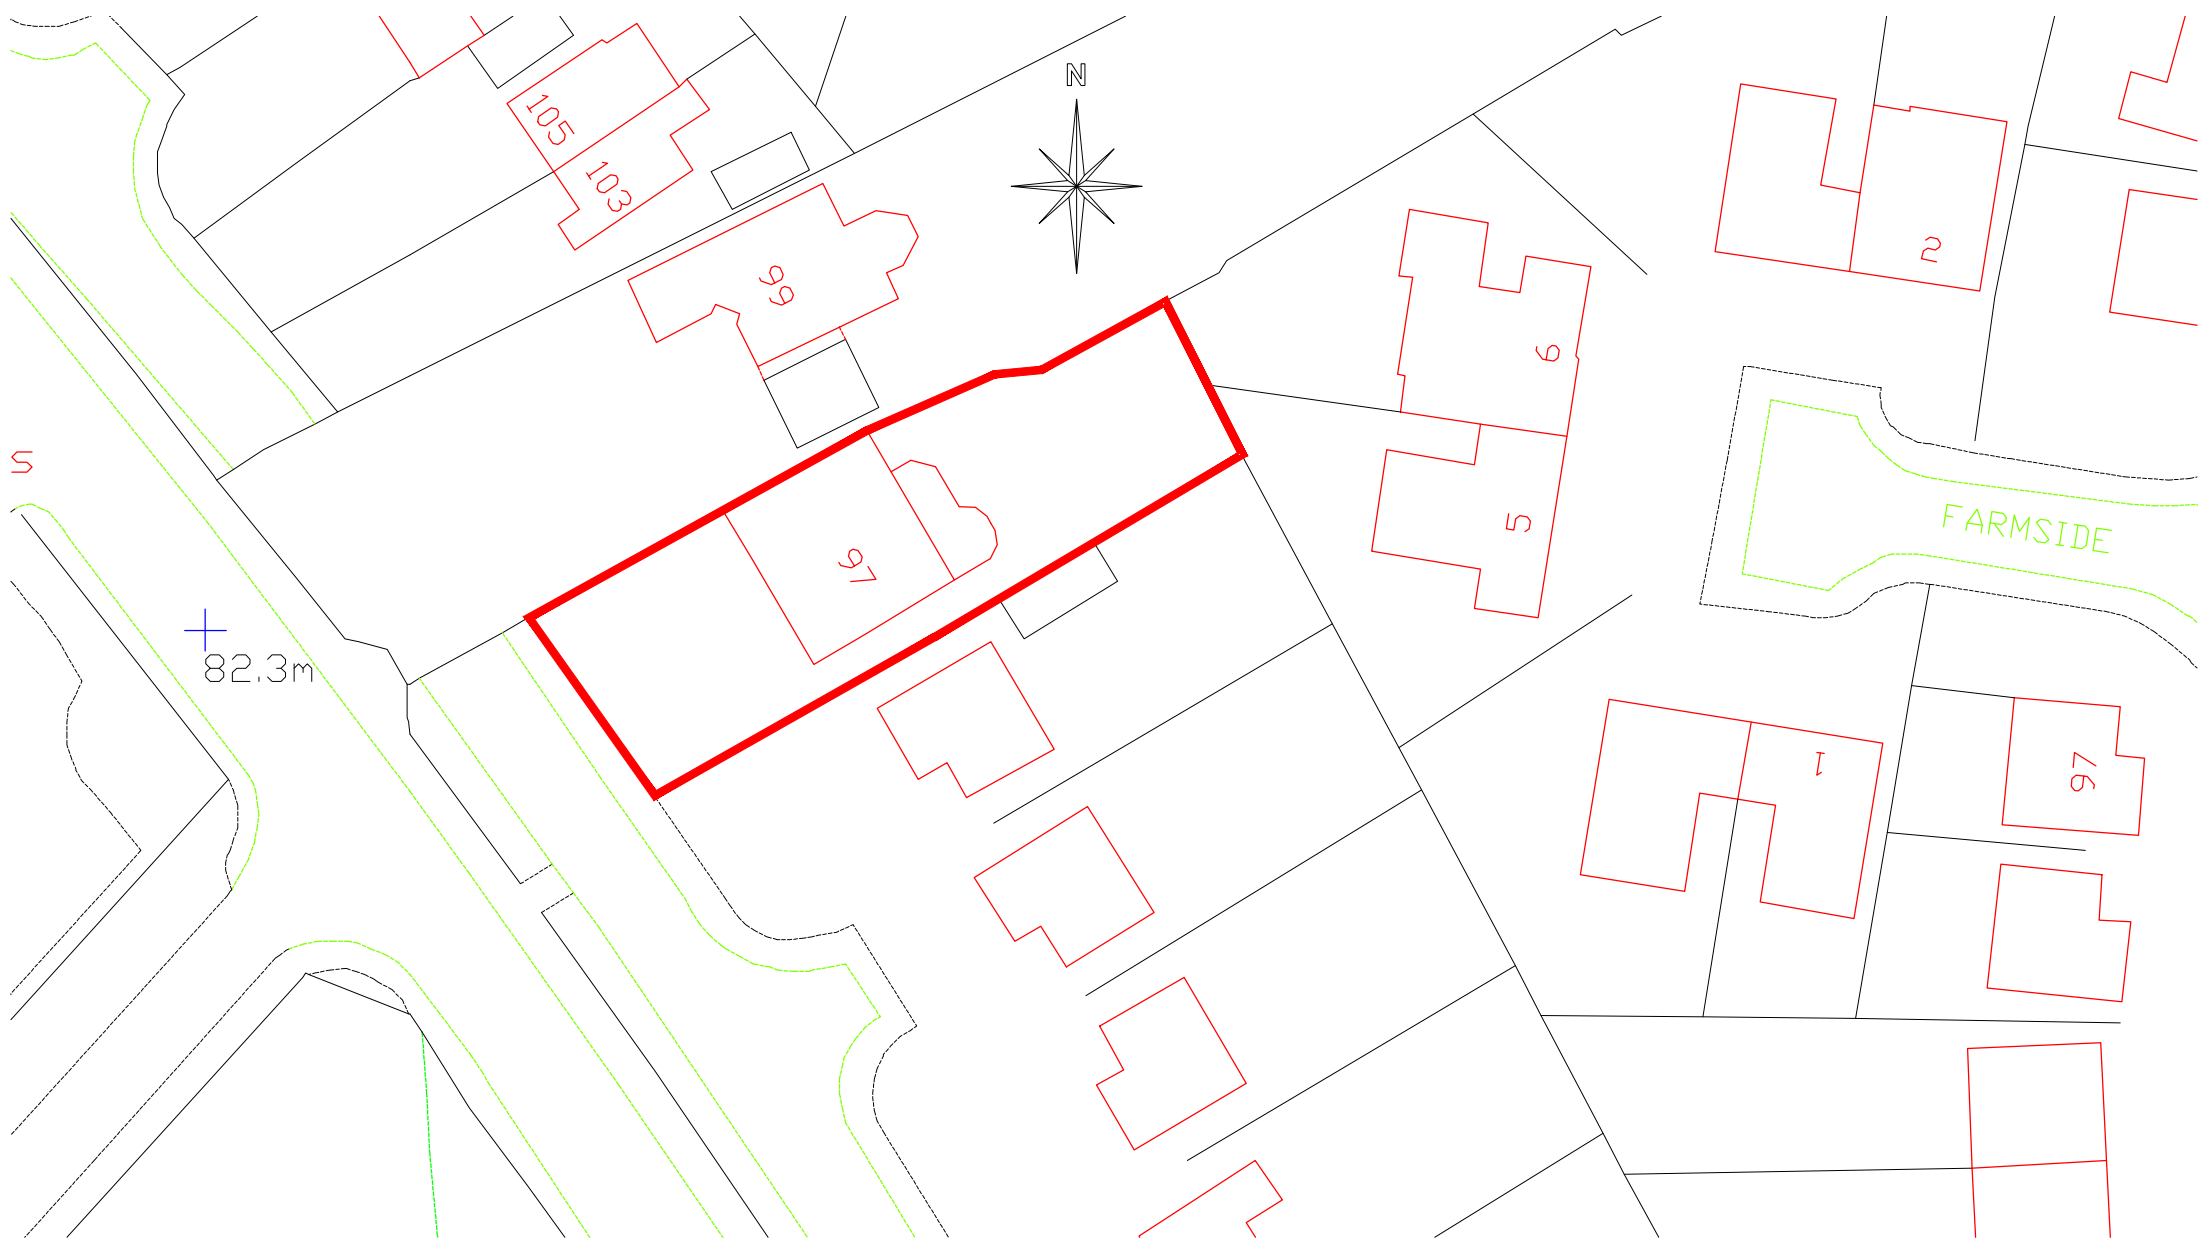

Proposed First Floor Plan

1:50



25 Sunningdale Close
Wrexham
North Wales
LL13 9QU

T 01978 264376
M 07791 480768
E ajones540@btinternet.com



LABC

Client: Mr. & Mrs. Hawkridge.

Drawing Title: Proposed Plans.

Job Title: Proposed Extension to 97 Jeffreys Road, Wrexham.

Date: Dec 2021

Scale: 1:50 at A1

Rev:

Doc No: PD228/03