




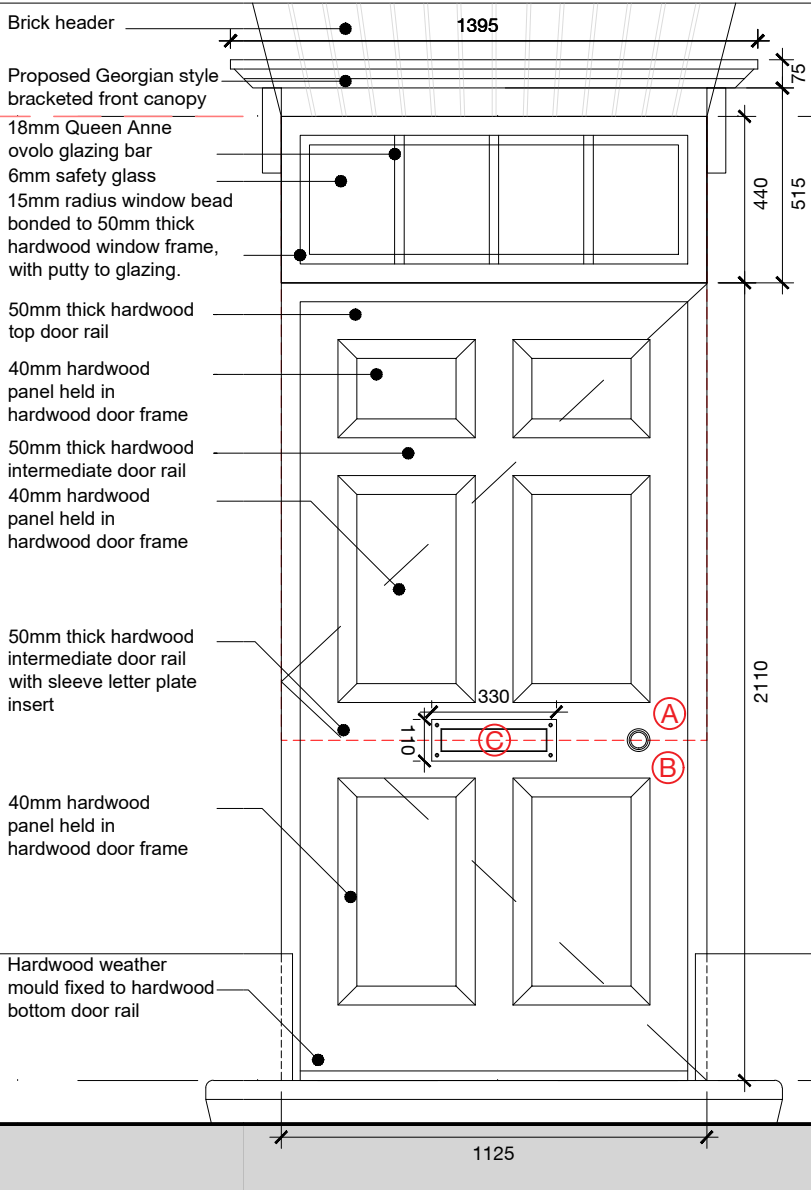

PROPOSED DOOR AND CANOPY FRONT ELEVATION

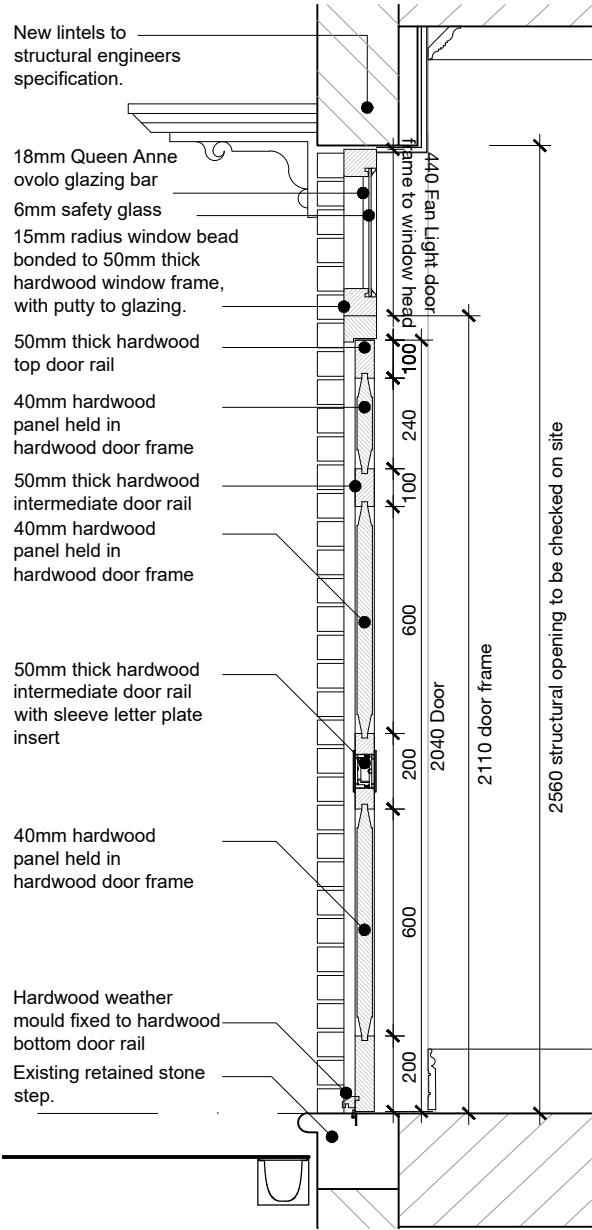

PROPOSED DOOR SECTION

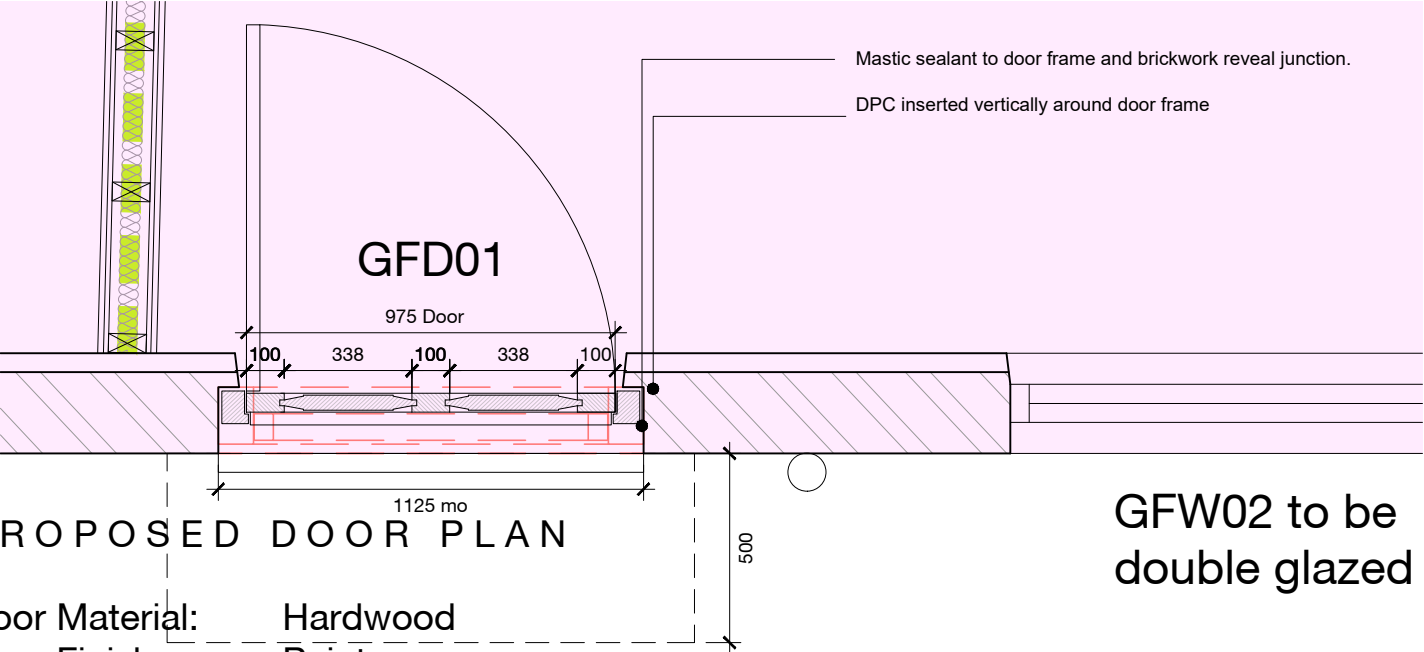

PROPOSED DOOR PLAN

Door Material: Hardwood
Door Finish: Paint
Door Colour: Black

GFW02 to be double glazed



Beehive Door Knob - Ebony - Nickel Collar & Rose - Mortice & Rim



Beehive Escutcheon - Nickel




Beeswax - Large Letter Plate - Anvil 3 3 2 0 9 - Discontinued


0 5 10cm

All masons opening sizes to be checked on site prior to manufacturer of door etc.

Notes | Sketch schemes may be based on plan information of unknown origin and is subject to verification and survey. Contractors must verify all dimensions on site before commencing any work or shop drawings. This drawing is not to be scaled. Use figured dimensions only. Ensure digital versions are plotted at 'Actual Size'. Building areas are liable to adjustment over the course of the design process due to ongoing construction detailing developments. Subject to statutory approvals and survey. The bar above is to check that the drawing has been printed to scale.

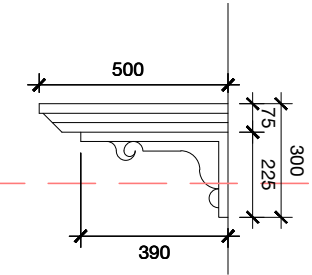

PROPOSED CANOPY
SIDE ELEVATION
Canopy Material: Hardwood
Canopy Finish: Paint
Canopy Colour: White

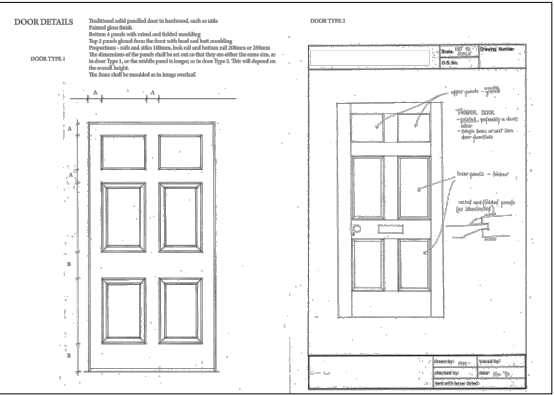

PRECEDENT IMAGE

Rev	Date	Description	Drawn	Checked
B	13.01.22	Insulation zone reduced to external walls. Internal walls to be typical timber stud build up. Lime mortar omitted.	po	rsg
A	24.11.21	Job number and drawing number changed from 0759 - EA - A - PL114 - Proposed Joinery Details	po	rsg
		Front Door and Canopy		

Project	For & on behalf of Irwin Mitchell Holt Hill, Green Street, Holt, Wrexham			
Drawing	Proposed Joinery Details Front Door and Canopy			
Client	CE			
BIM Suitability Description	SUITABLE FOR INFORMATION			BIM Suitability Code S2
Status	Planning	2 Riverside Way Whitehall Waterfront LEEDS	320 City Road Angel LONDON	
Date	Nov '21	LS1 4EH t 0113 819 8041	EC1V 2NZ t 0203 883 8602	
Drawn	po	w edwardarchitecture.co.uk	e info@edwardarchitecture.co.uk	
Checked	rsg			
Scale (A3)	1:20			
Project	Originator	Discipline	Drawing No	Rev
0961	- EA	- A	- PL114-	B

edward
architecture