
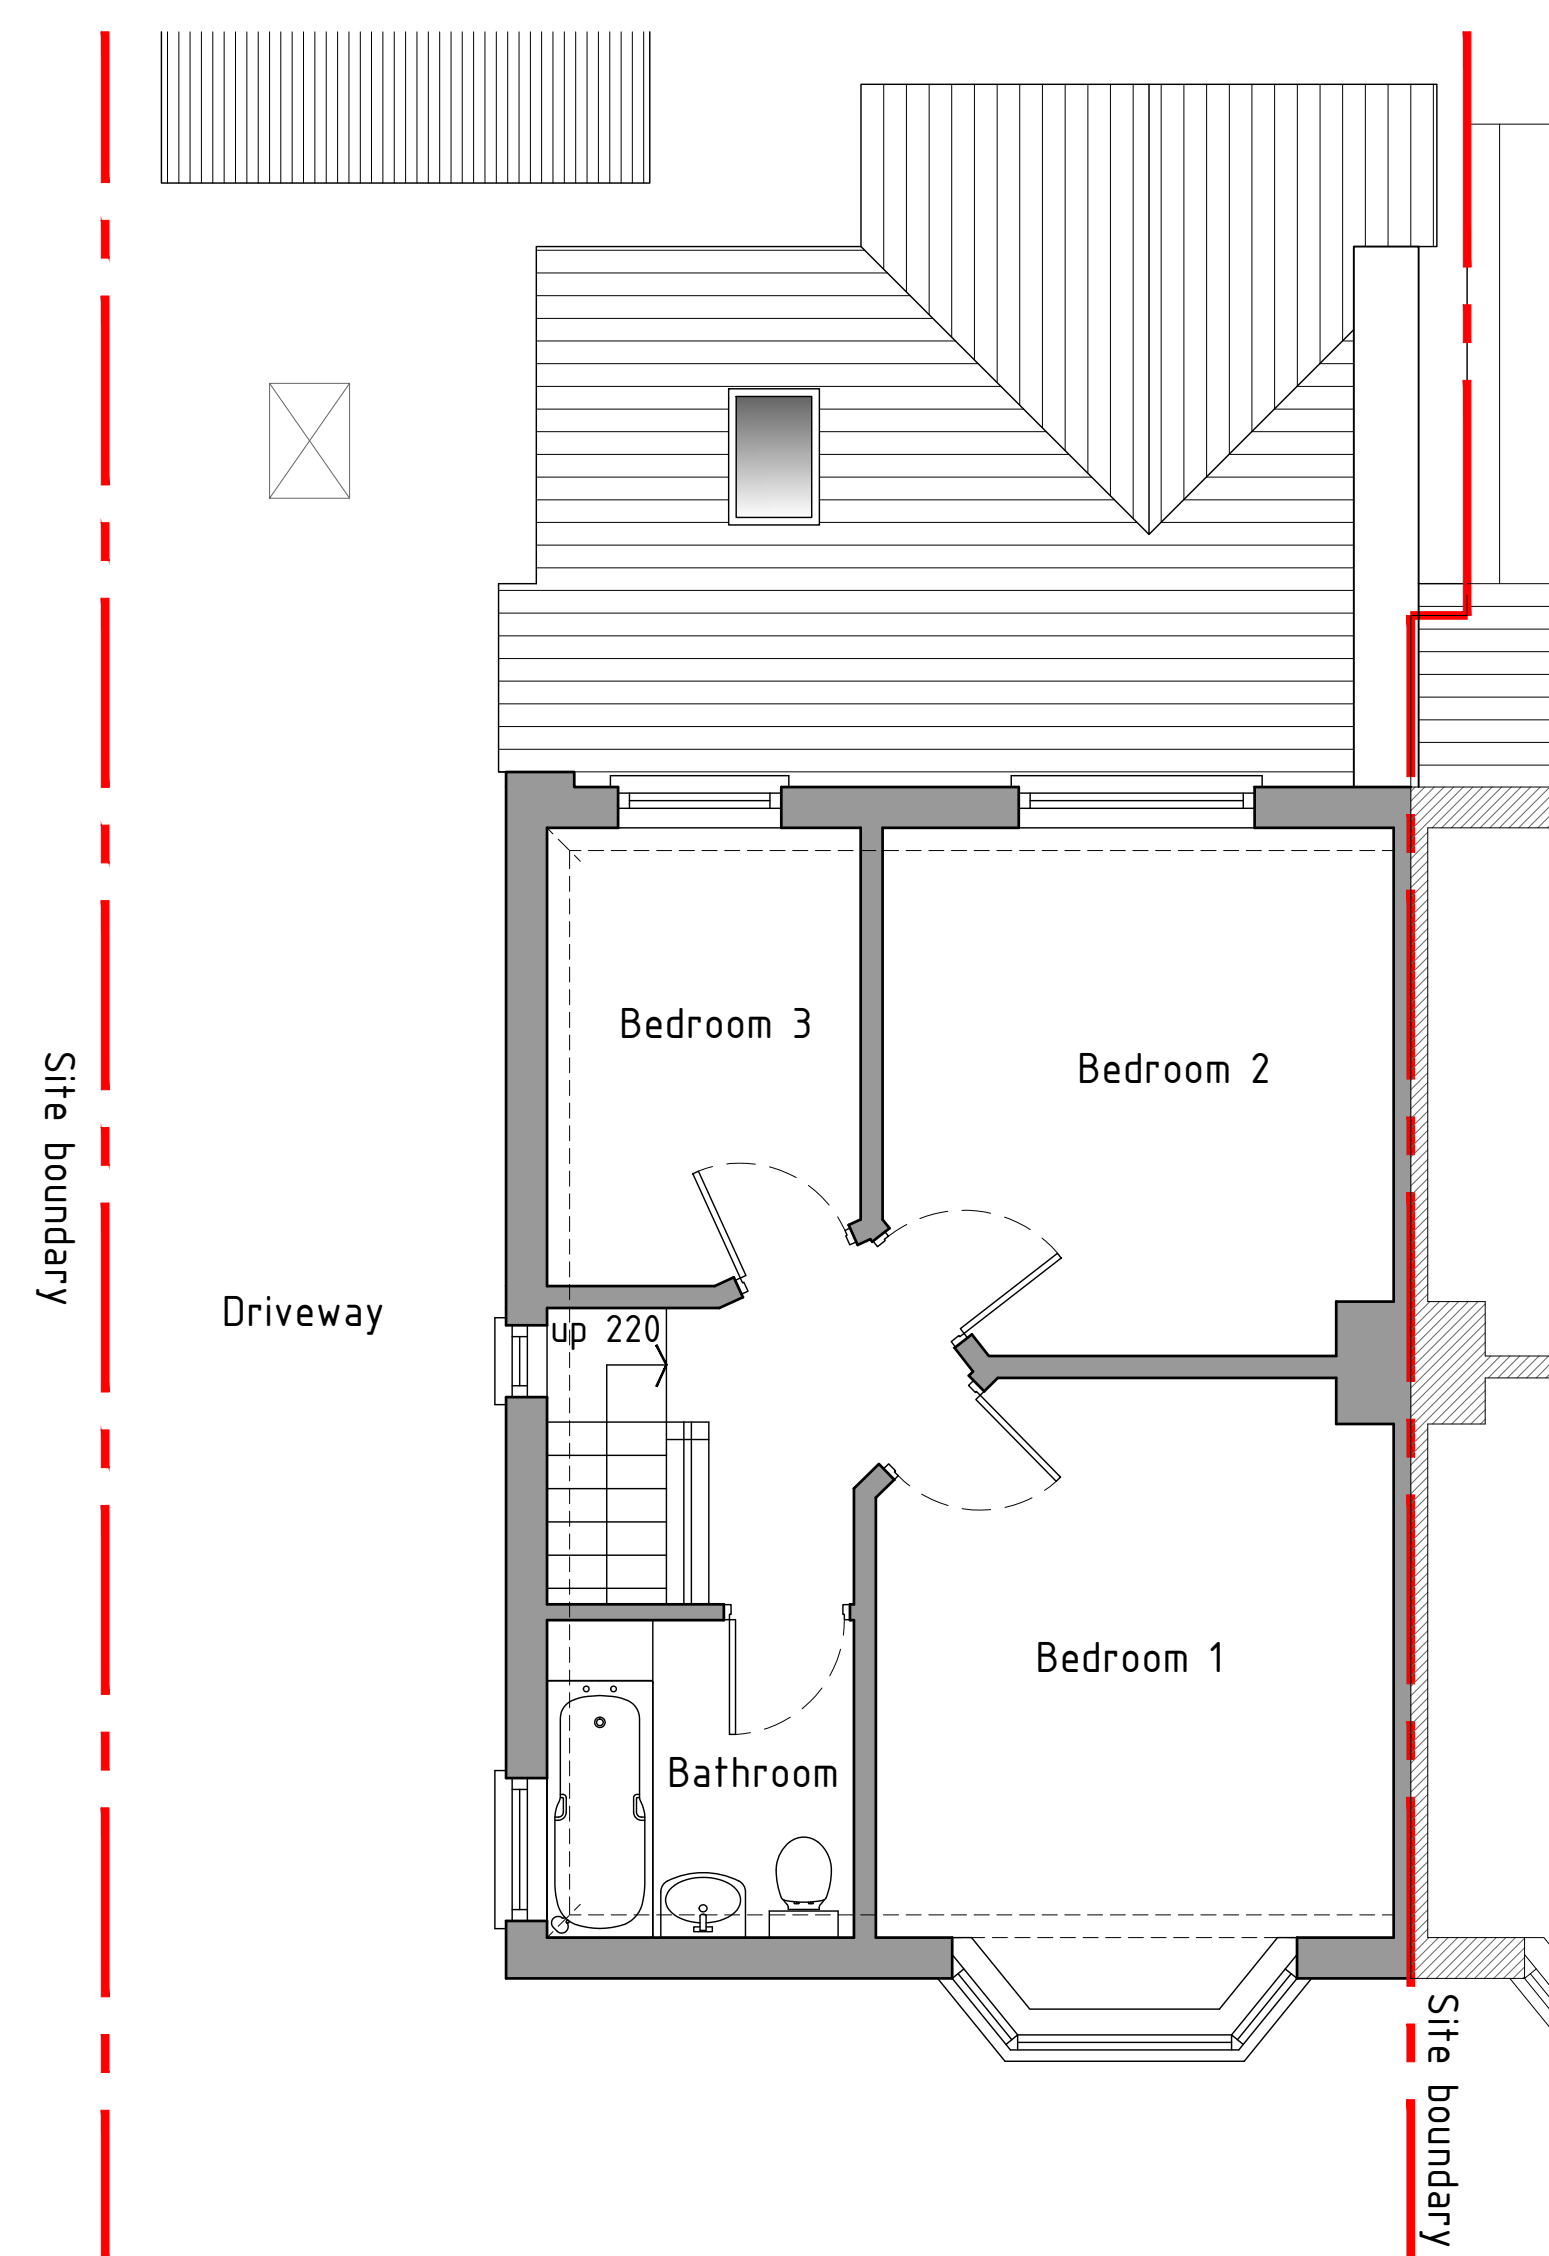
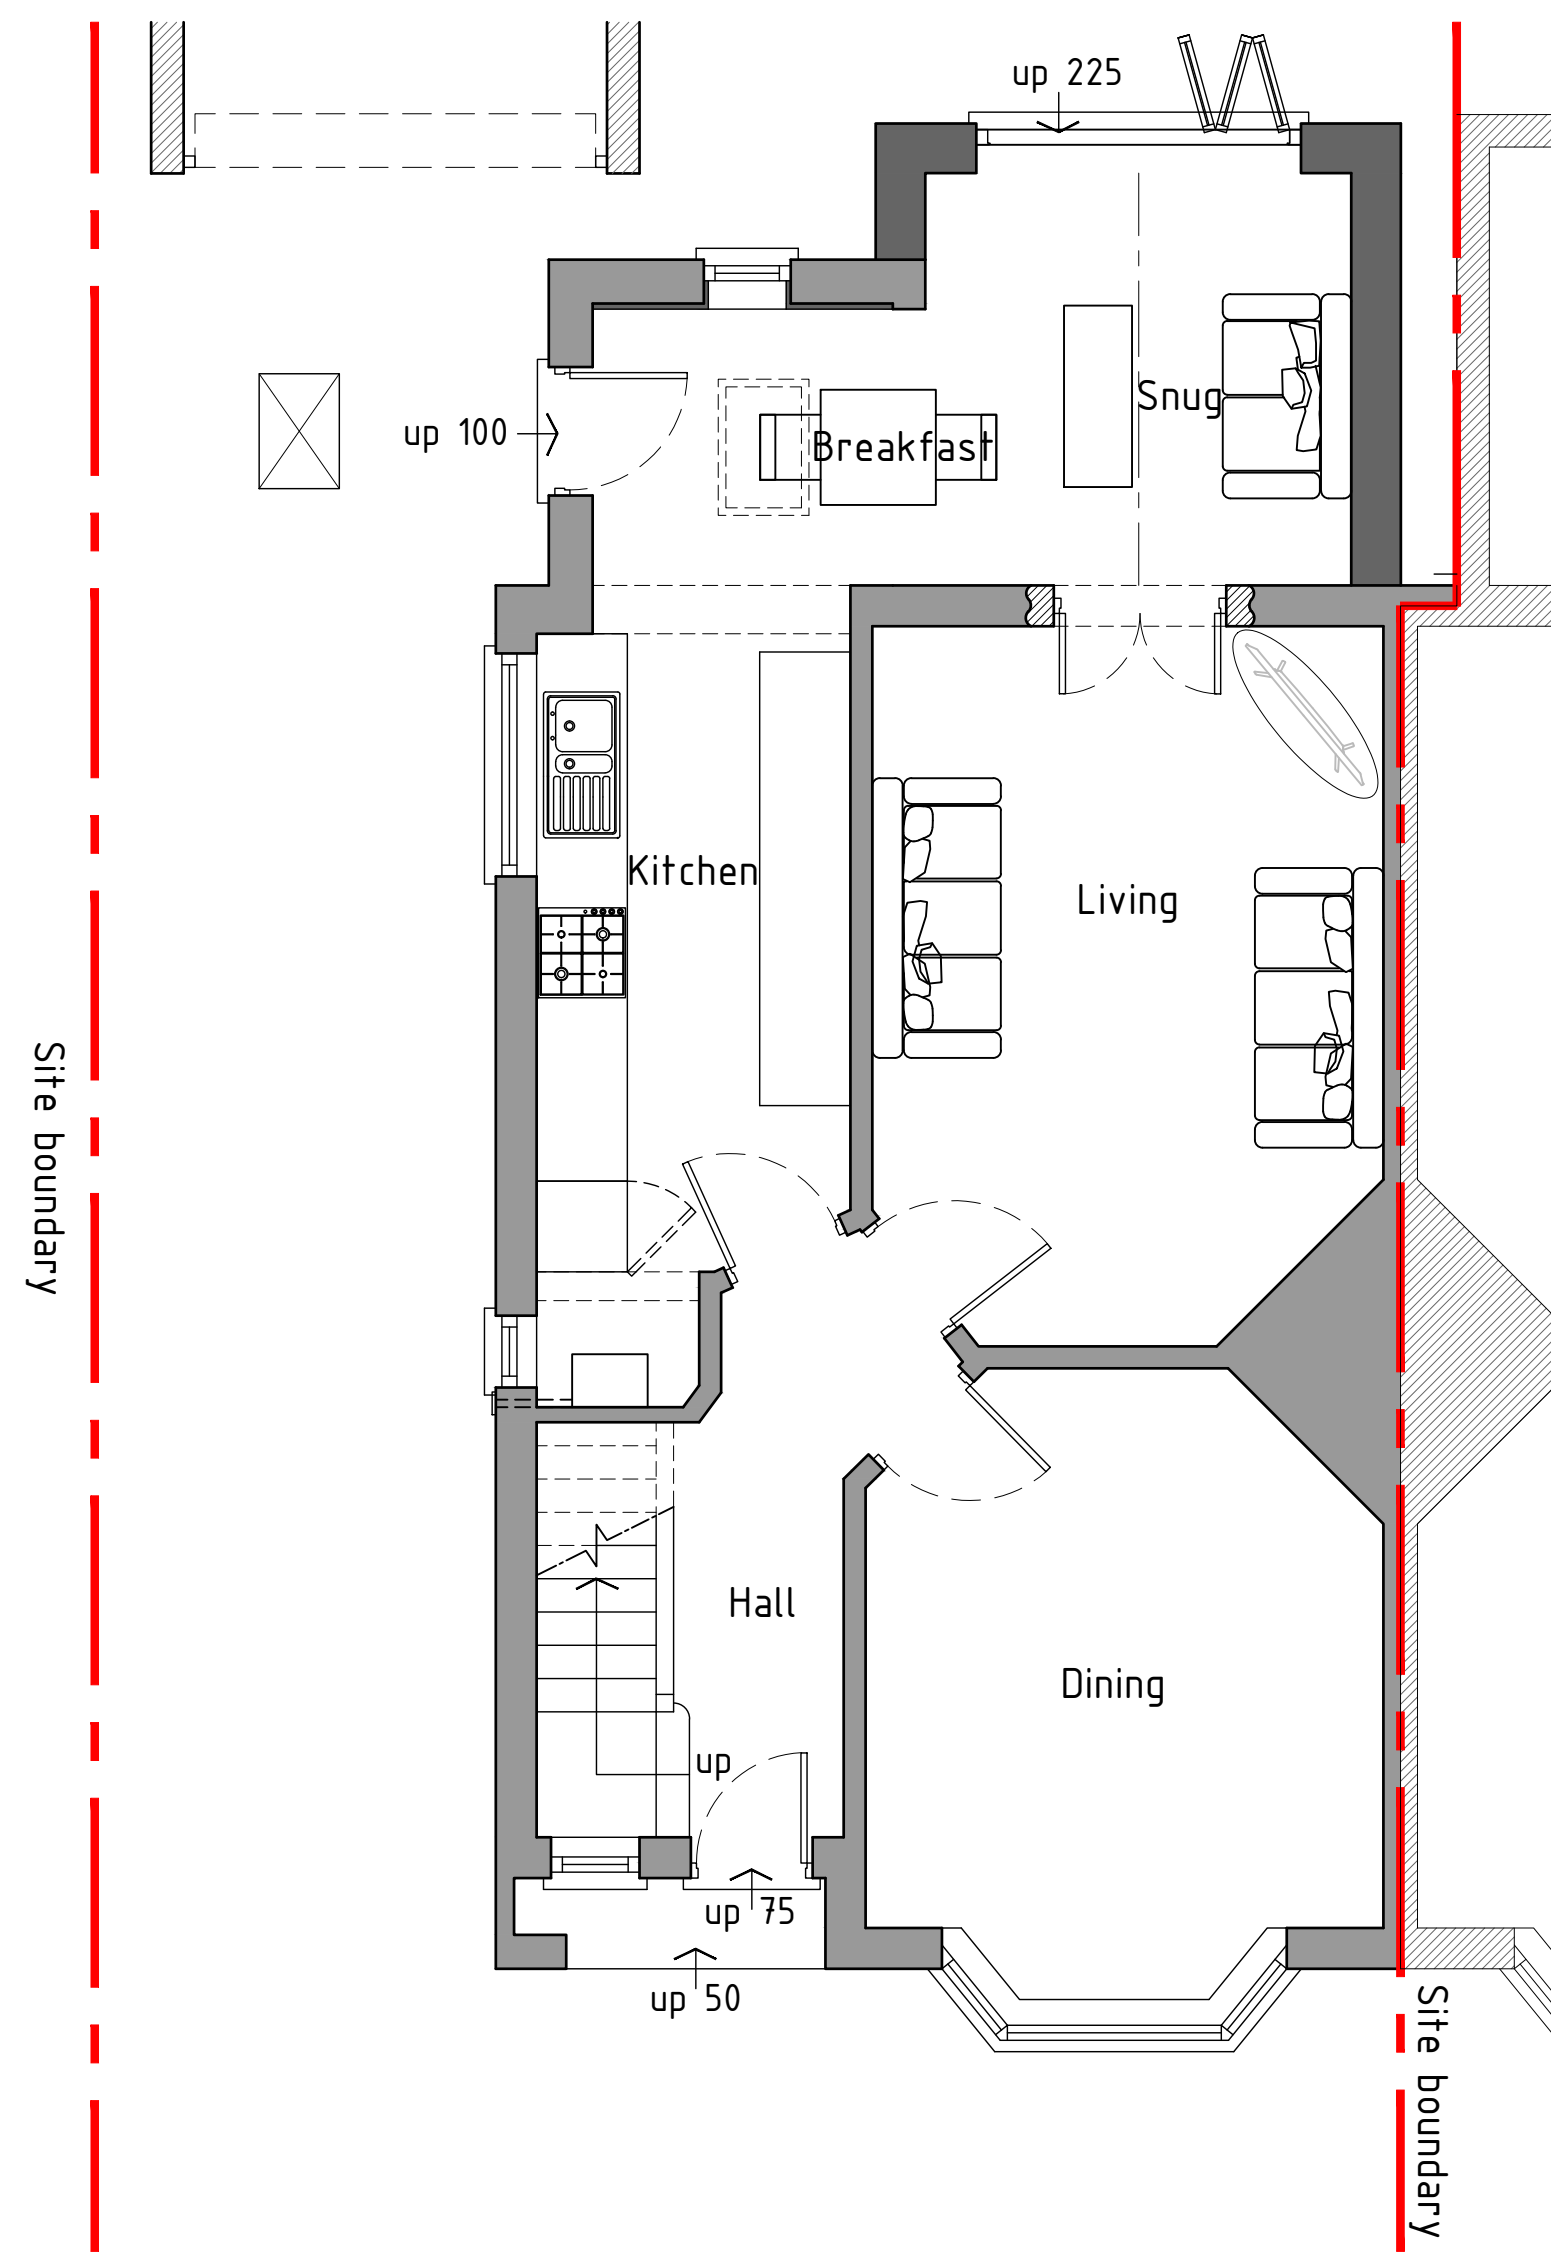


 

Ground floor plan 1:50

First floor plan 1:50

Proposed

HDS ARCHITECTURAL SERVICES HDS Architectural Services, The Foundry, 15 Yorke Street, Wrexham LL13 8LW Tel (01978) 345250 www.hdsarchitectural.co.uk	
Project; 3 Haytor Road, Wrexham, LL11 2PT	
Title; Proposed floor plans	Scale (A2); 1:50
Dwg No; HR/PD/03	Date; 20.05.21
Revision; Rev-A Roof design amended 04.03.21	