


Rev	Date	Detail	Initial


Project:
Proposed change of use to,
Store 2, Bridge Road South,
Wrexham Ind Est,
LL13 9PS

Title:	Scale: (A3)
Planning: Site &	1:500 &
Location Plan	1:1250

Drawn By: E.M.Jackson	Date: Feb 2022
Drawing No: J174/003	Sheet: 1 of 1

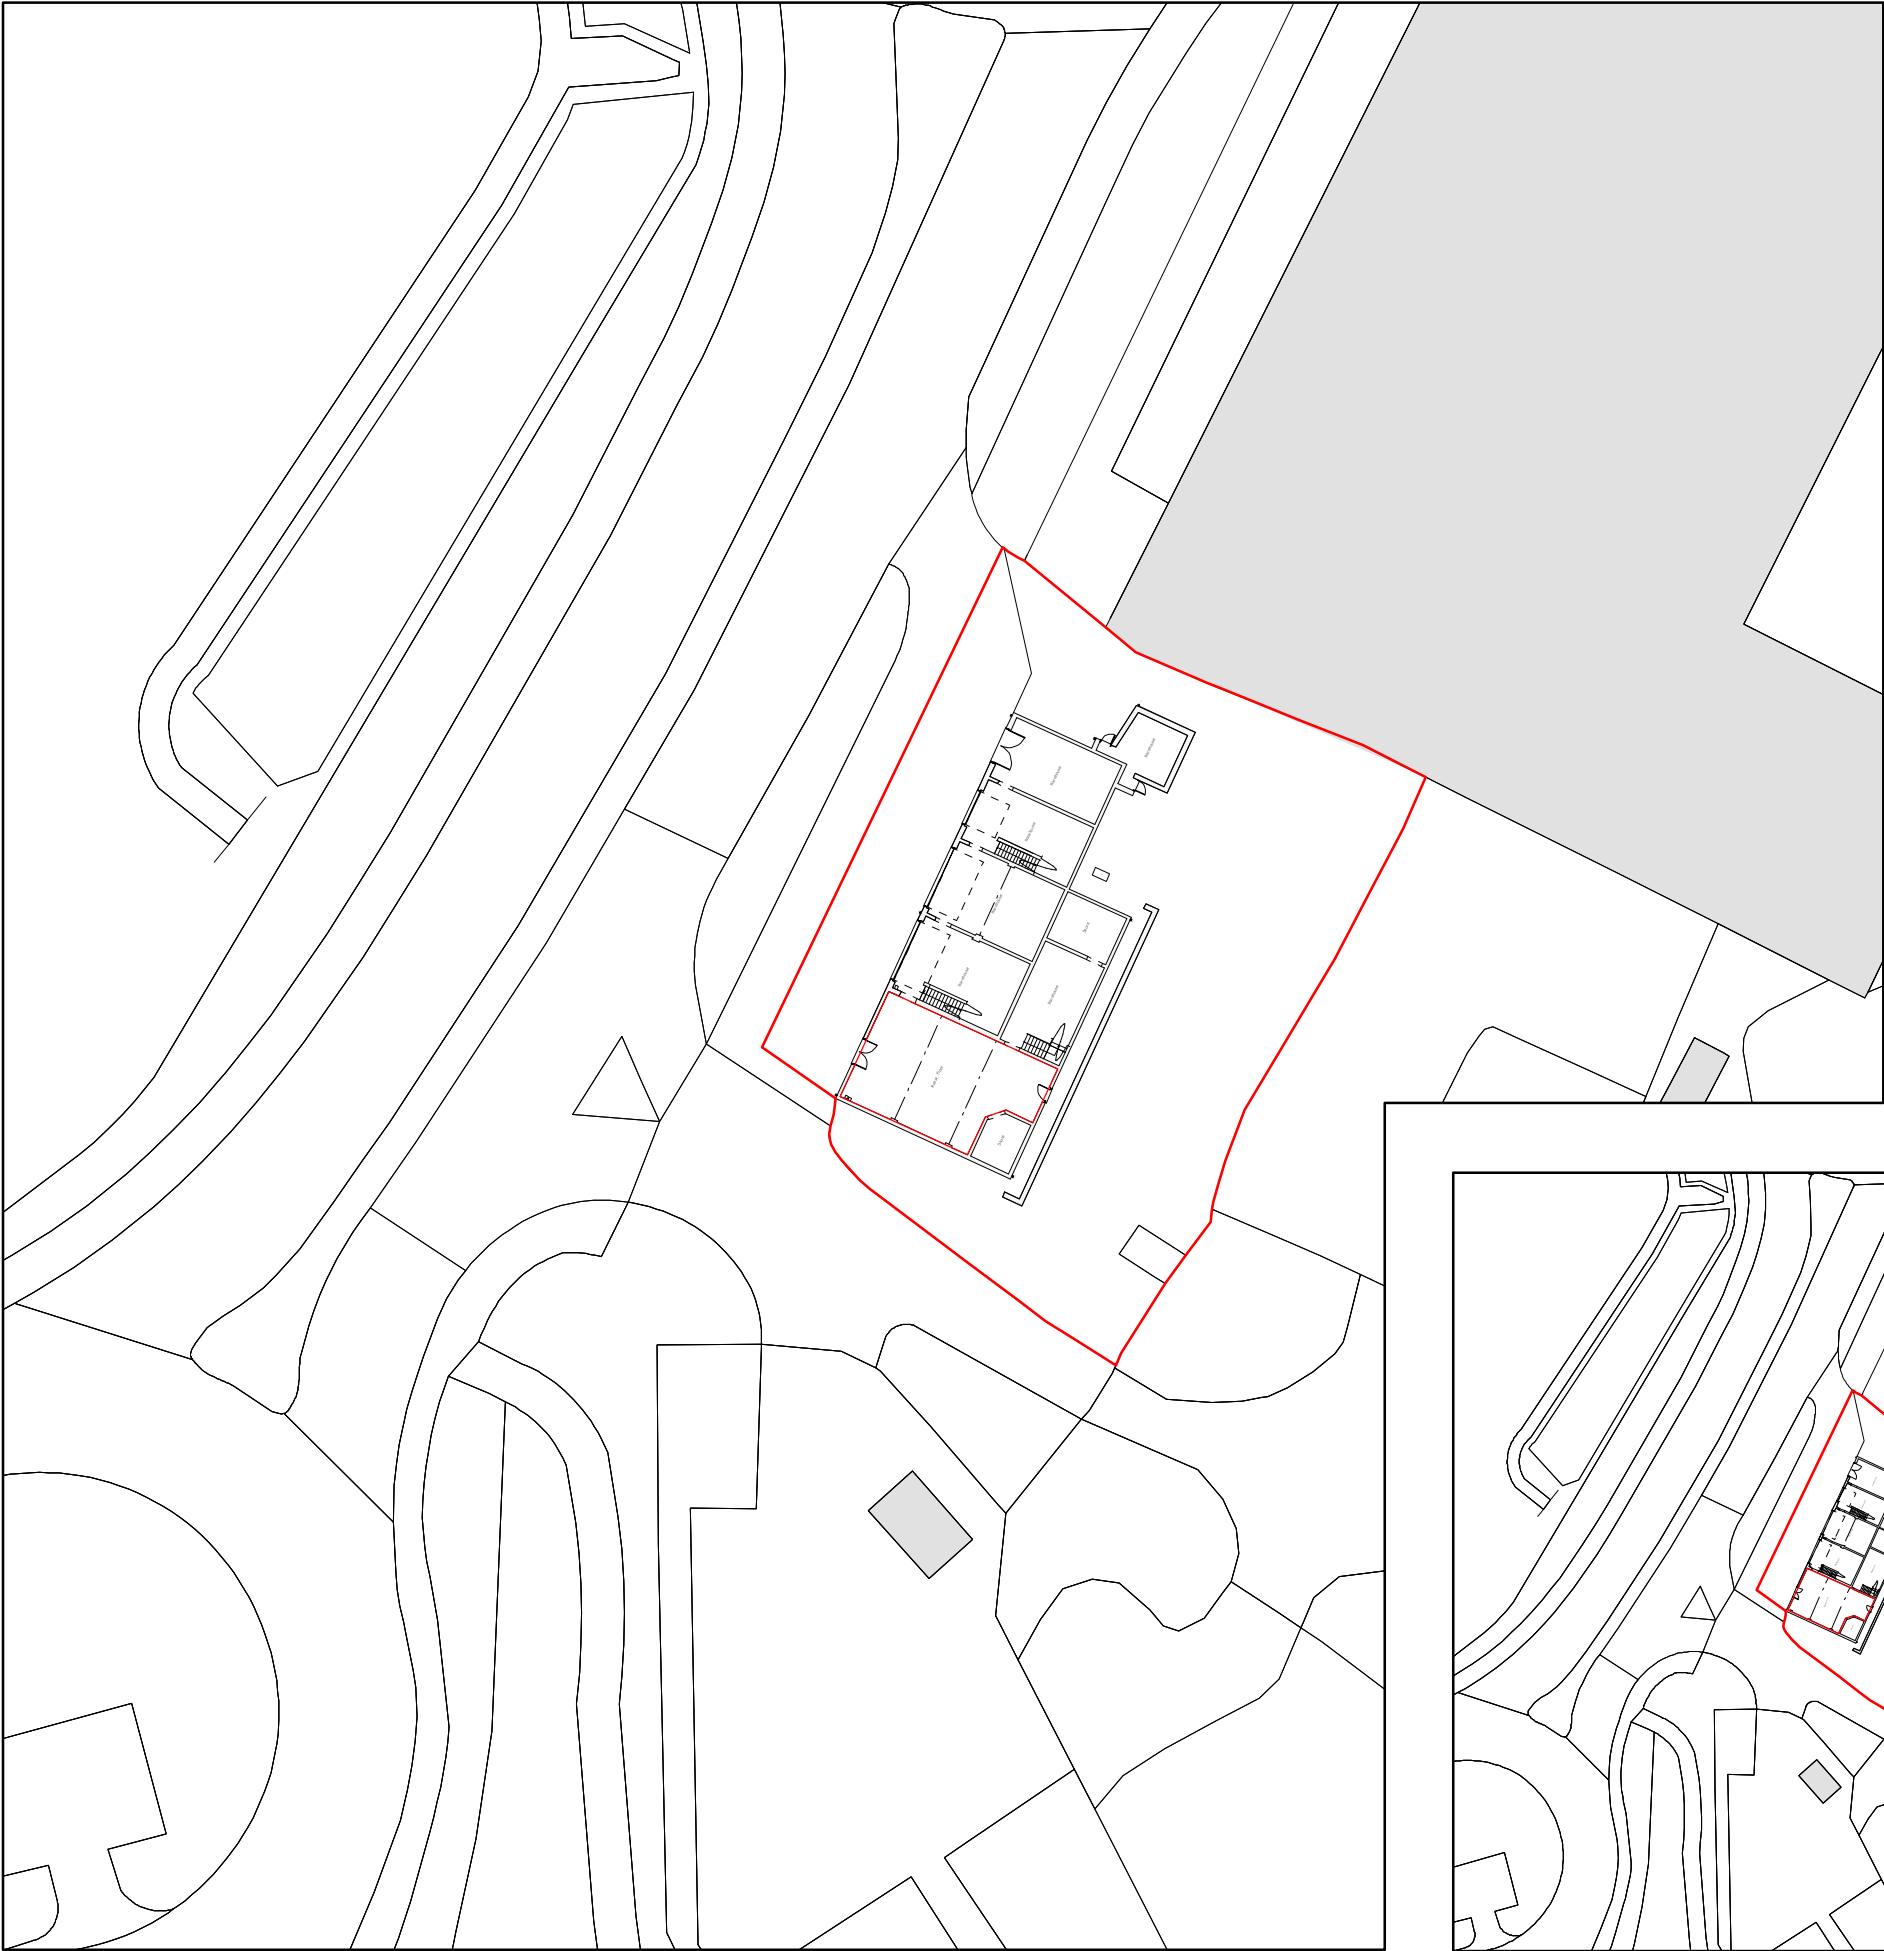

Site Plan 1:500

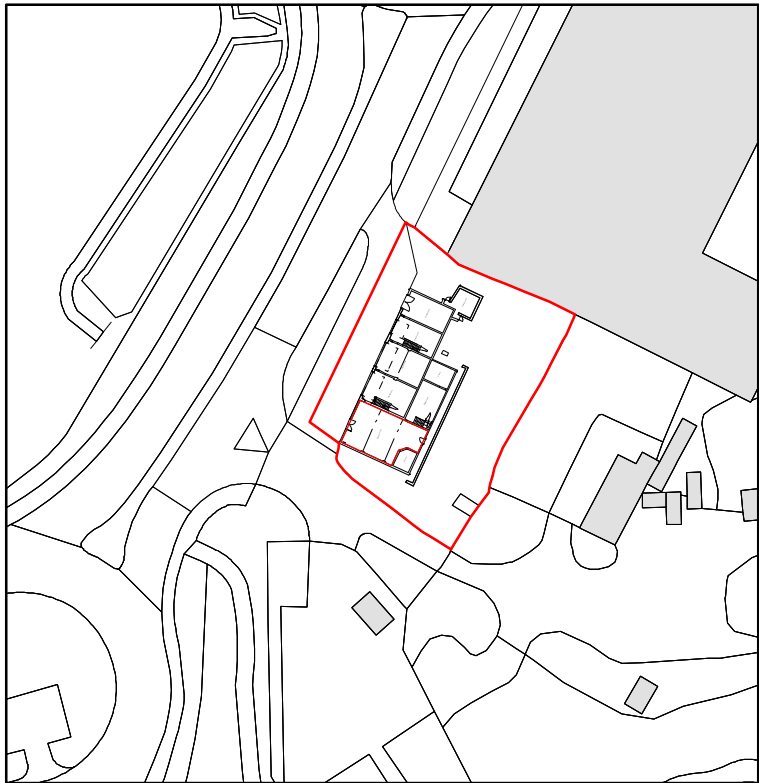

Location Plan 1:1250