





W: WWW.GLAMPITECT.CO.UK
E: CONTACT@GLAMPITECT.CO.UK
T: 0131 202 9002

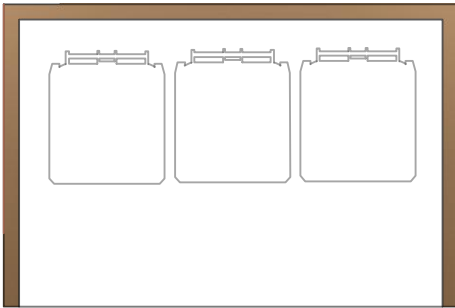


open to front

PLAN

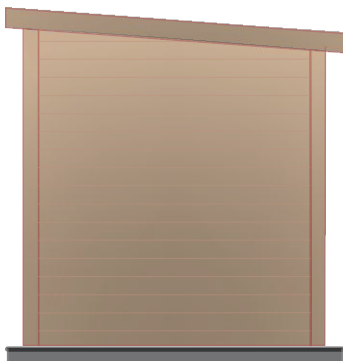

2000

SIDE ELEVATION

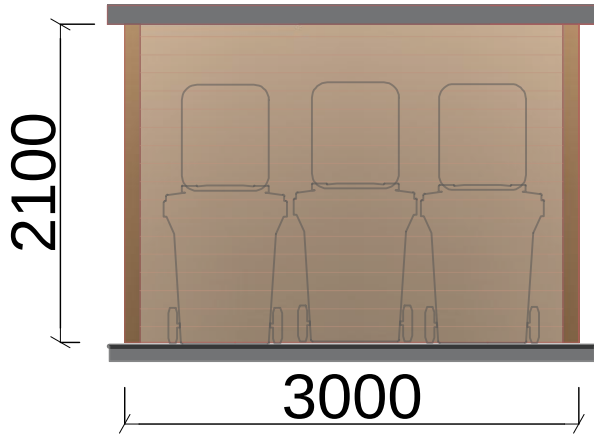

2100

3000

FRONT ELEVATION




felt roof finish

treated timber boarding

3000

REAR ELEVATION

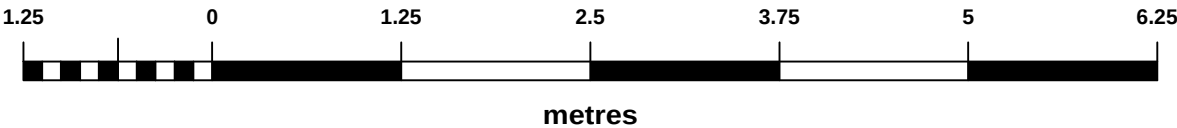

Date	Description	Rev	By
------	-------------	-----	----

Revision Description

Project:
Proposed Glamping Site - For Tom Cliffe
Oak Mead, The Golly, Burton Green, Rossett, Wrexham
LL12 0AL

Drawing Title:
RECYCLING / WASTE STORAGE ELEVATIONS

Drawing Number:
220324-01-10

Revision: -
Date: 19.04.2022
Scale: 1:50 @ A2
Drawn By: EC
CAD Dwg File: -
Checked By: TA

Issue Status:
Full Planning Application