



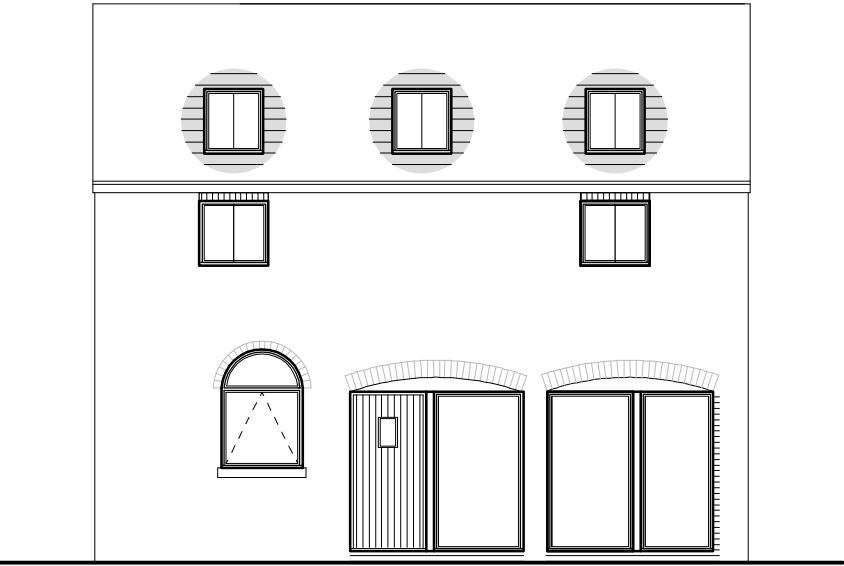

Front Elevation 1:100

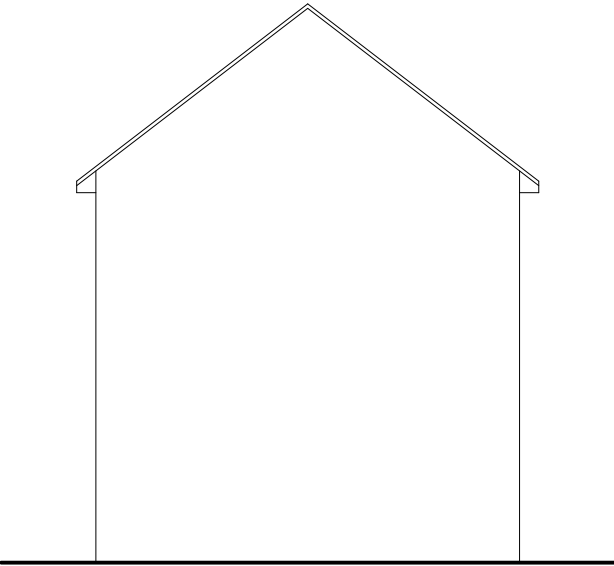

Side Elevation 1:100



Rear Elevation 1:100



Side Elevation 1:100

External Facing Materials
External walls are to comprise facing brick to match existing where brickwork needs to be repaired or rebuilt.

Roofing Materials
Roof coverings to be natural roofing slate to match existing.

All windows are to comprise sealed double glazed units set in softwood timber frames decorated off white.

Rainwater to be collected in existing gutters and downpipes.

Services Key			
MH	Existing Man Hole Position		
	Existing Roof Light Position		


Rev	Date	Detail	Initial
B	07/22	Design Update	AV
A	06/22	Design Amends	D.J.E

Project: Proposed Alterations to, Ty Newedd, School Lane, Overton, LL13 0ES	
Title: Planning: Barn 2	Scale: (A2) 1:50 & 1:100


Drawn By: D.J.Edwards	Date: June 2022
Drawing No: WC186/008	Sheet: 1 of 1



Office 3K4,
Redwither Business Tower,
Wrexham. LL13 9XT
Tel: 01978 356500
www.blueprintarchitectural.com
© copyright all rights reserved

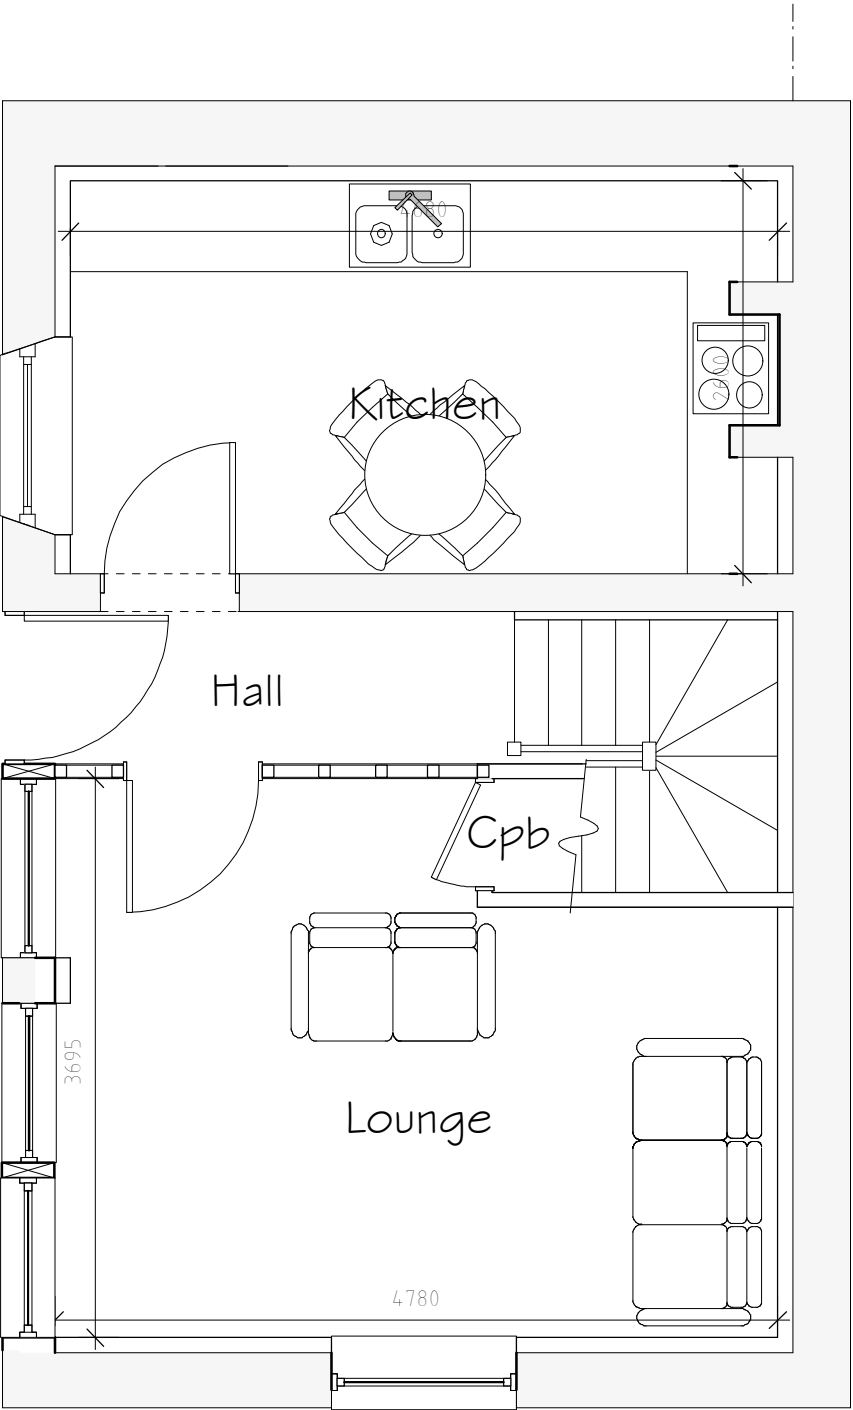

Ground Floor Plan 1:50

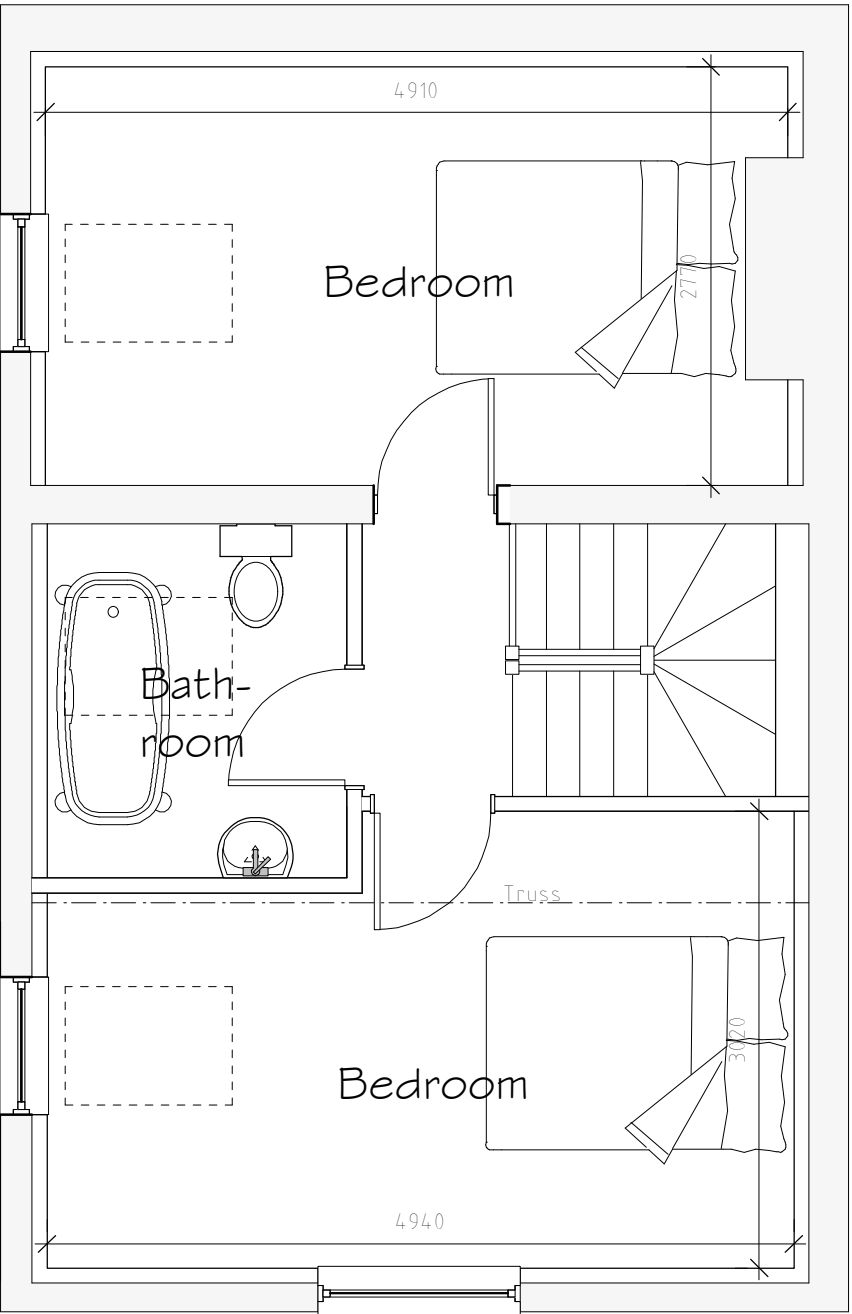

First Floor Plan 1:50