



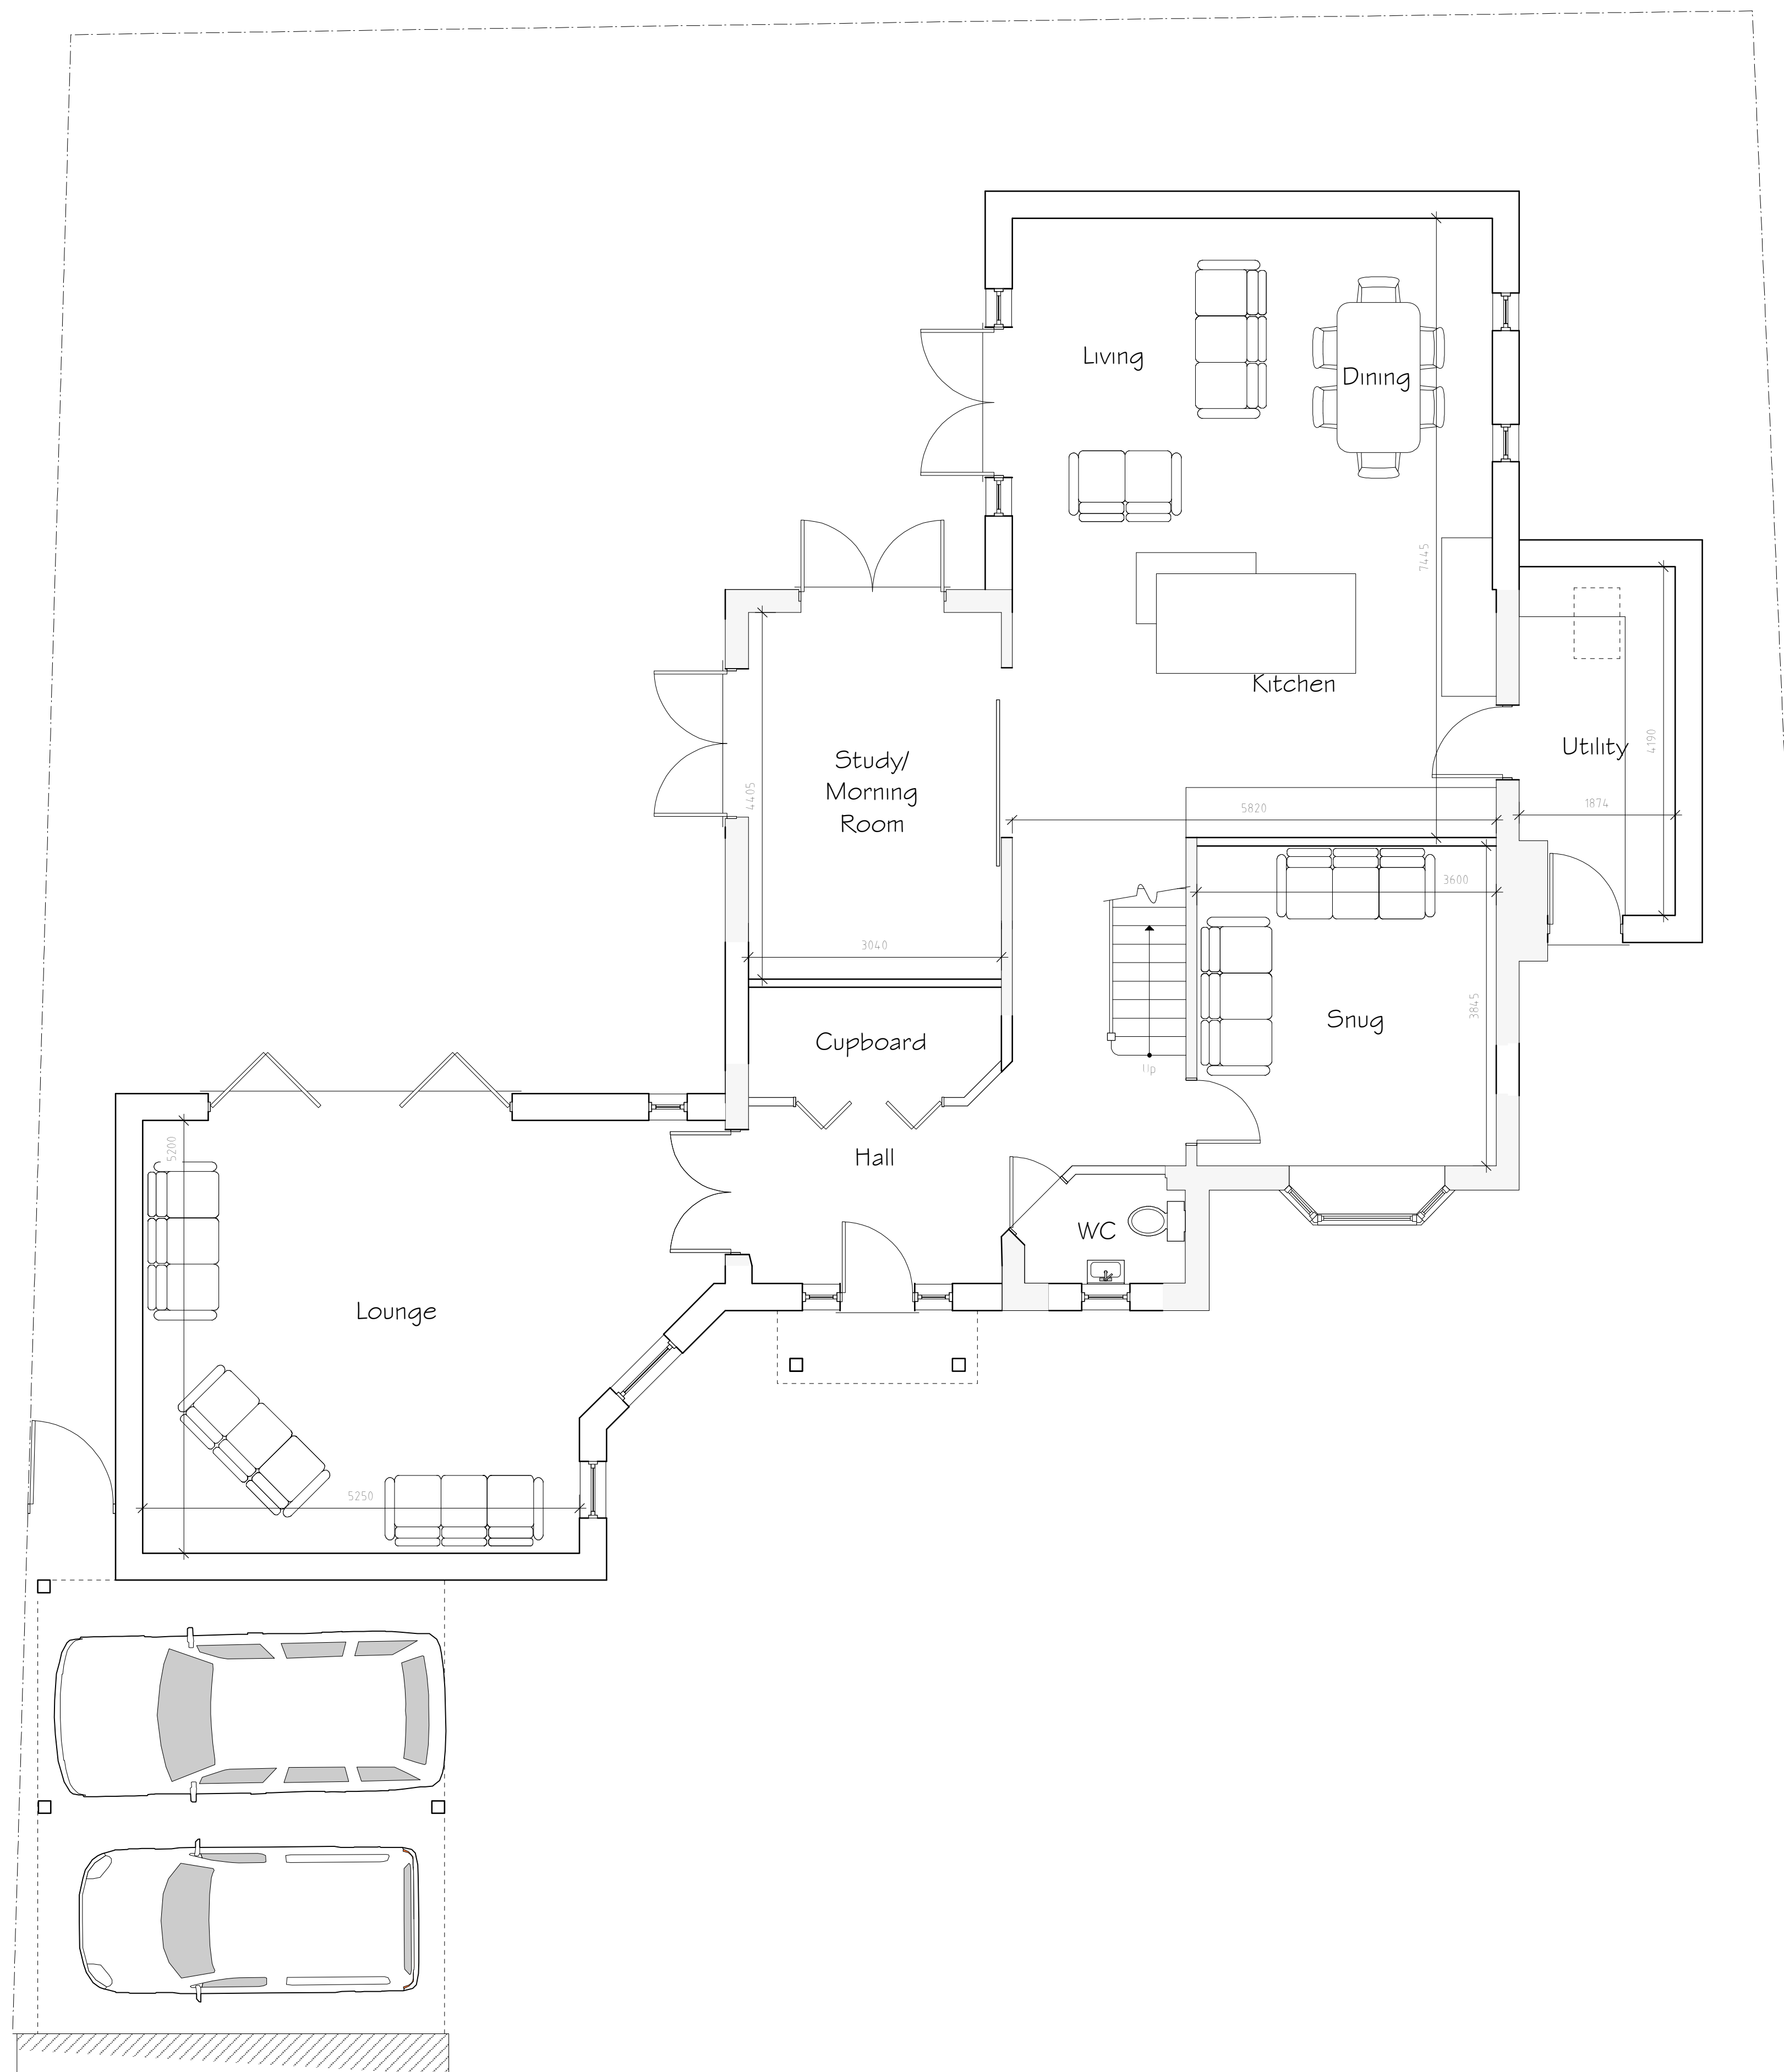

Ground Floor Plan 1:50

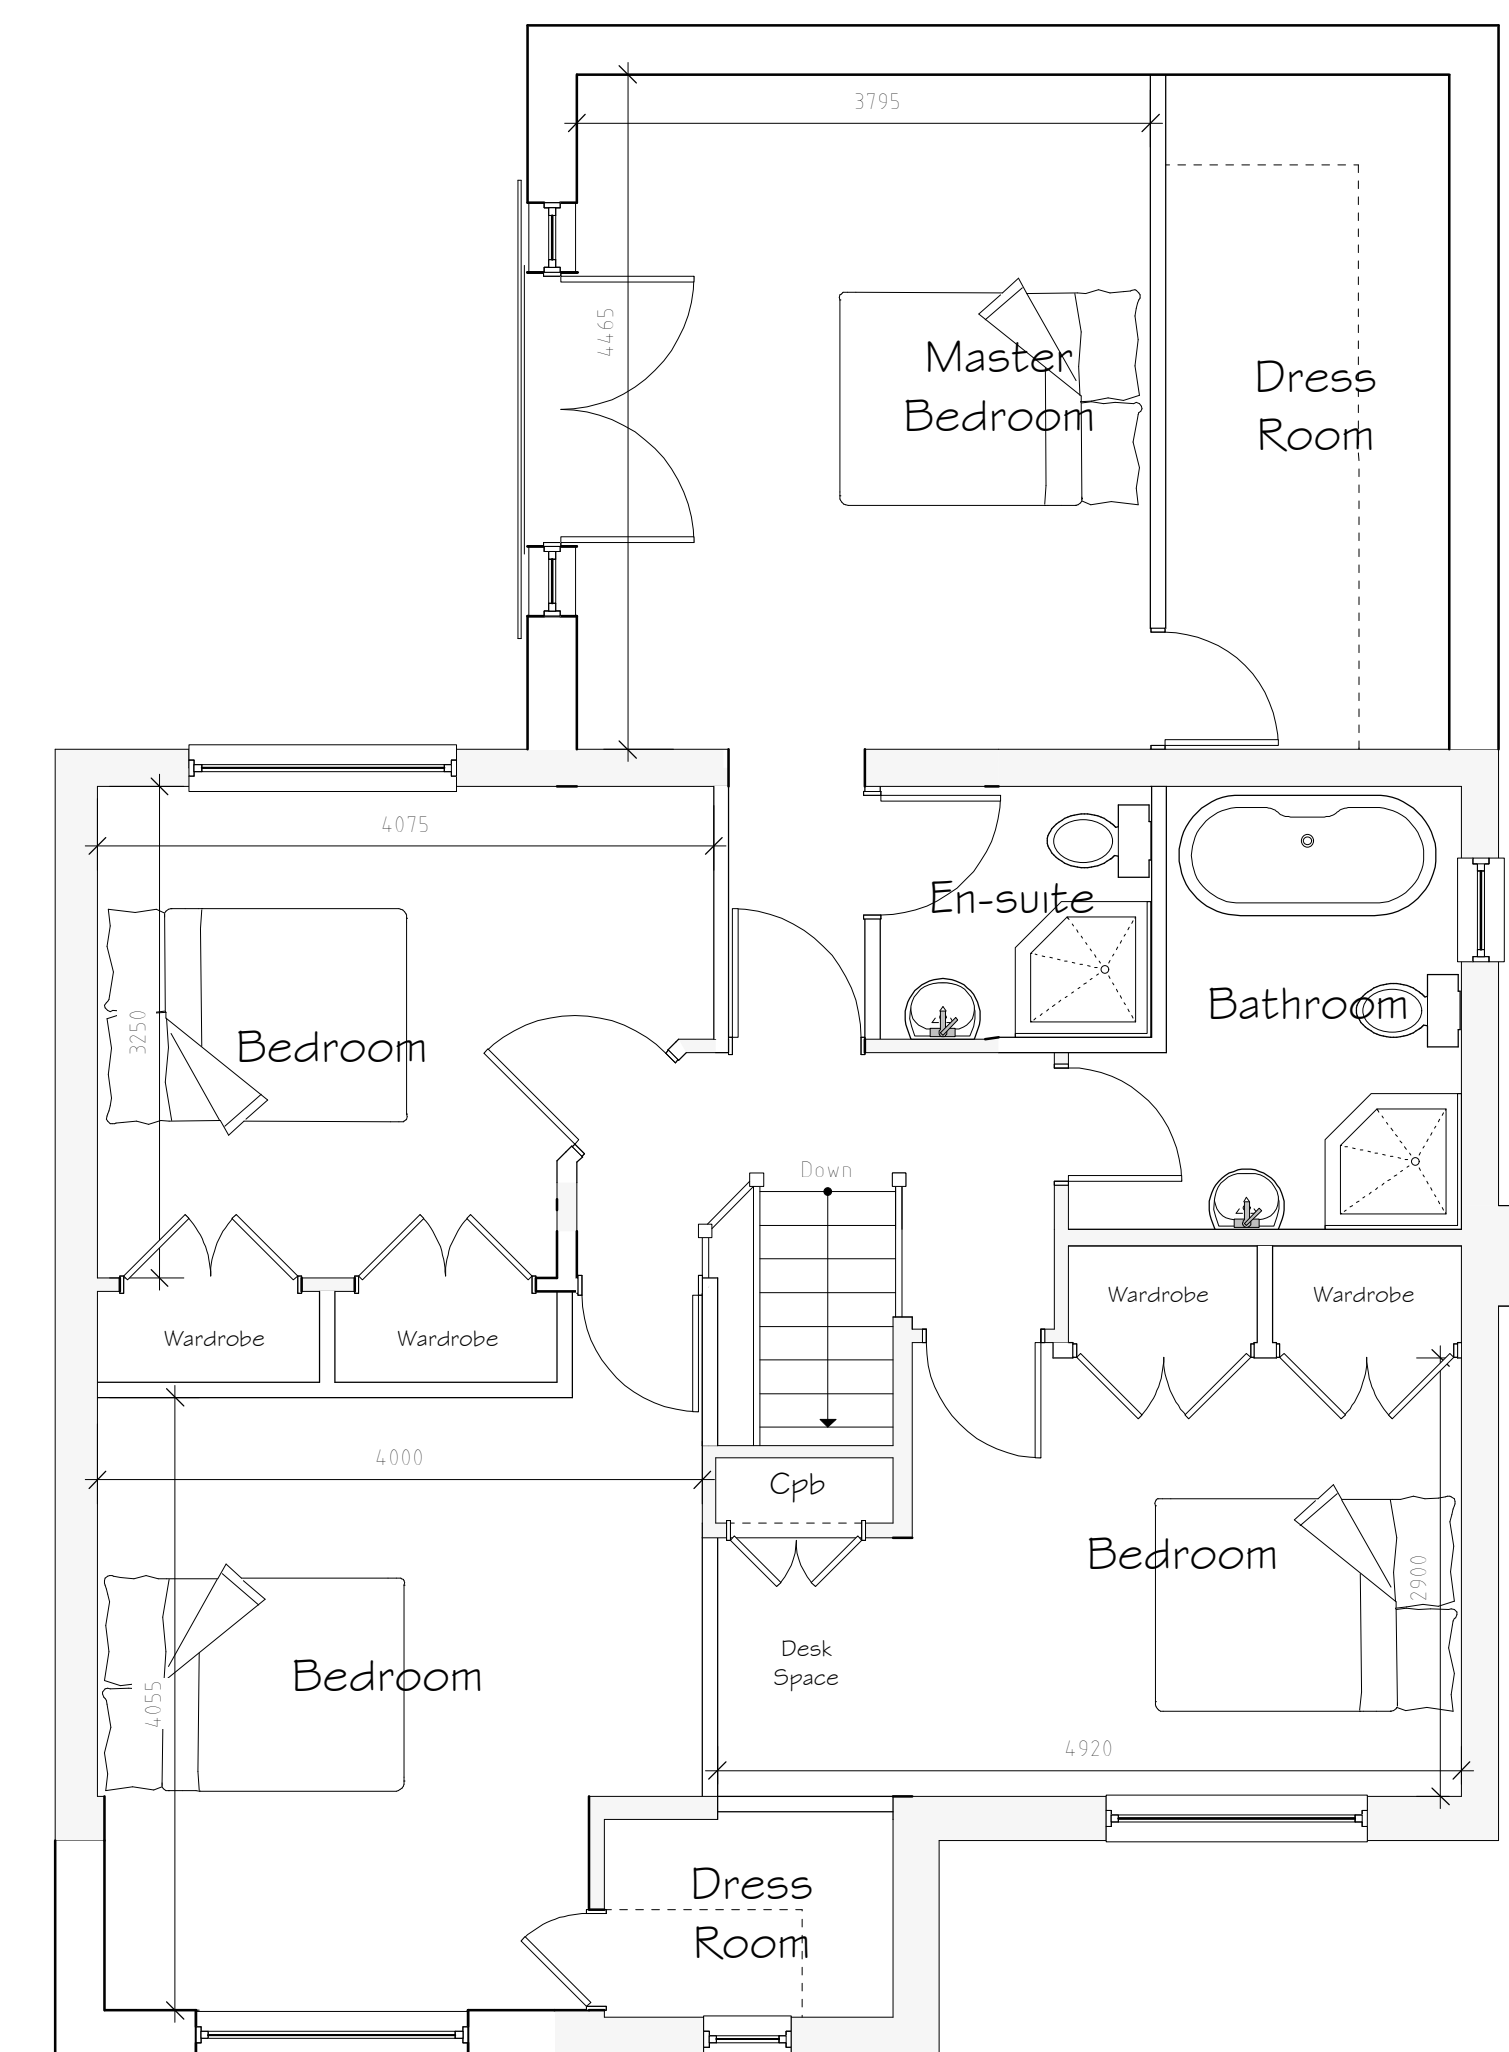

First Floor Plan 1:50

A	12/21	Minor internal design changes	Still
Rev	Date	Detail	Initial

Project:

Extension and Alterations
to Ty Newydd, School Lane
Overton, Wrexham

Title: Planning: Floor Plans	Scale: (A1) 1:50
------------------------------------	-------------------------

Drawn By: D.J.Edwards	Date: Nov 2021
--------------------------	-------------------

Drawing No: W175/004	Sheet: 1 of 2
-------------------------	------------------