


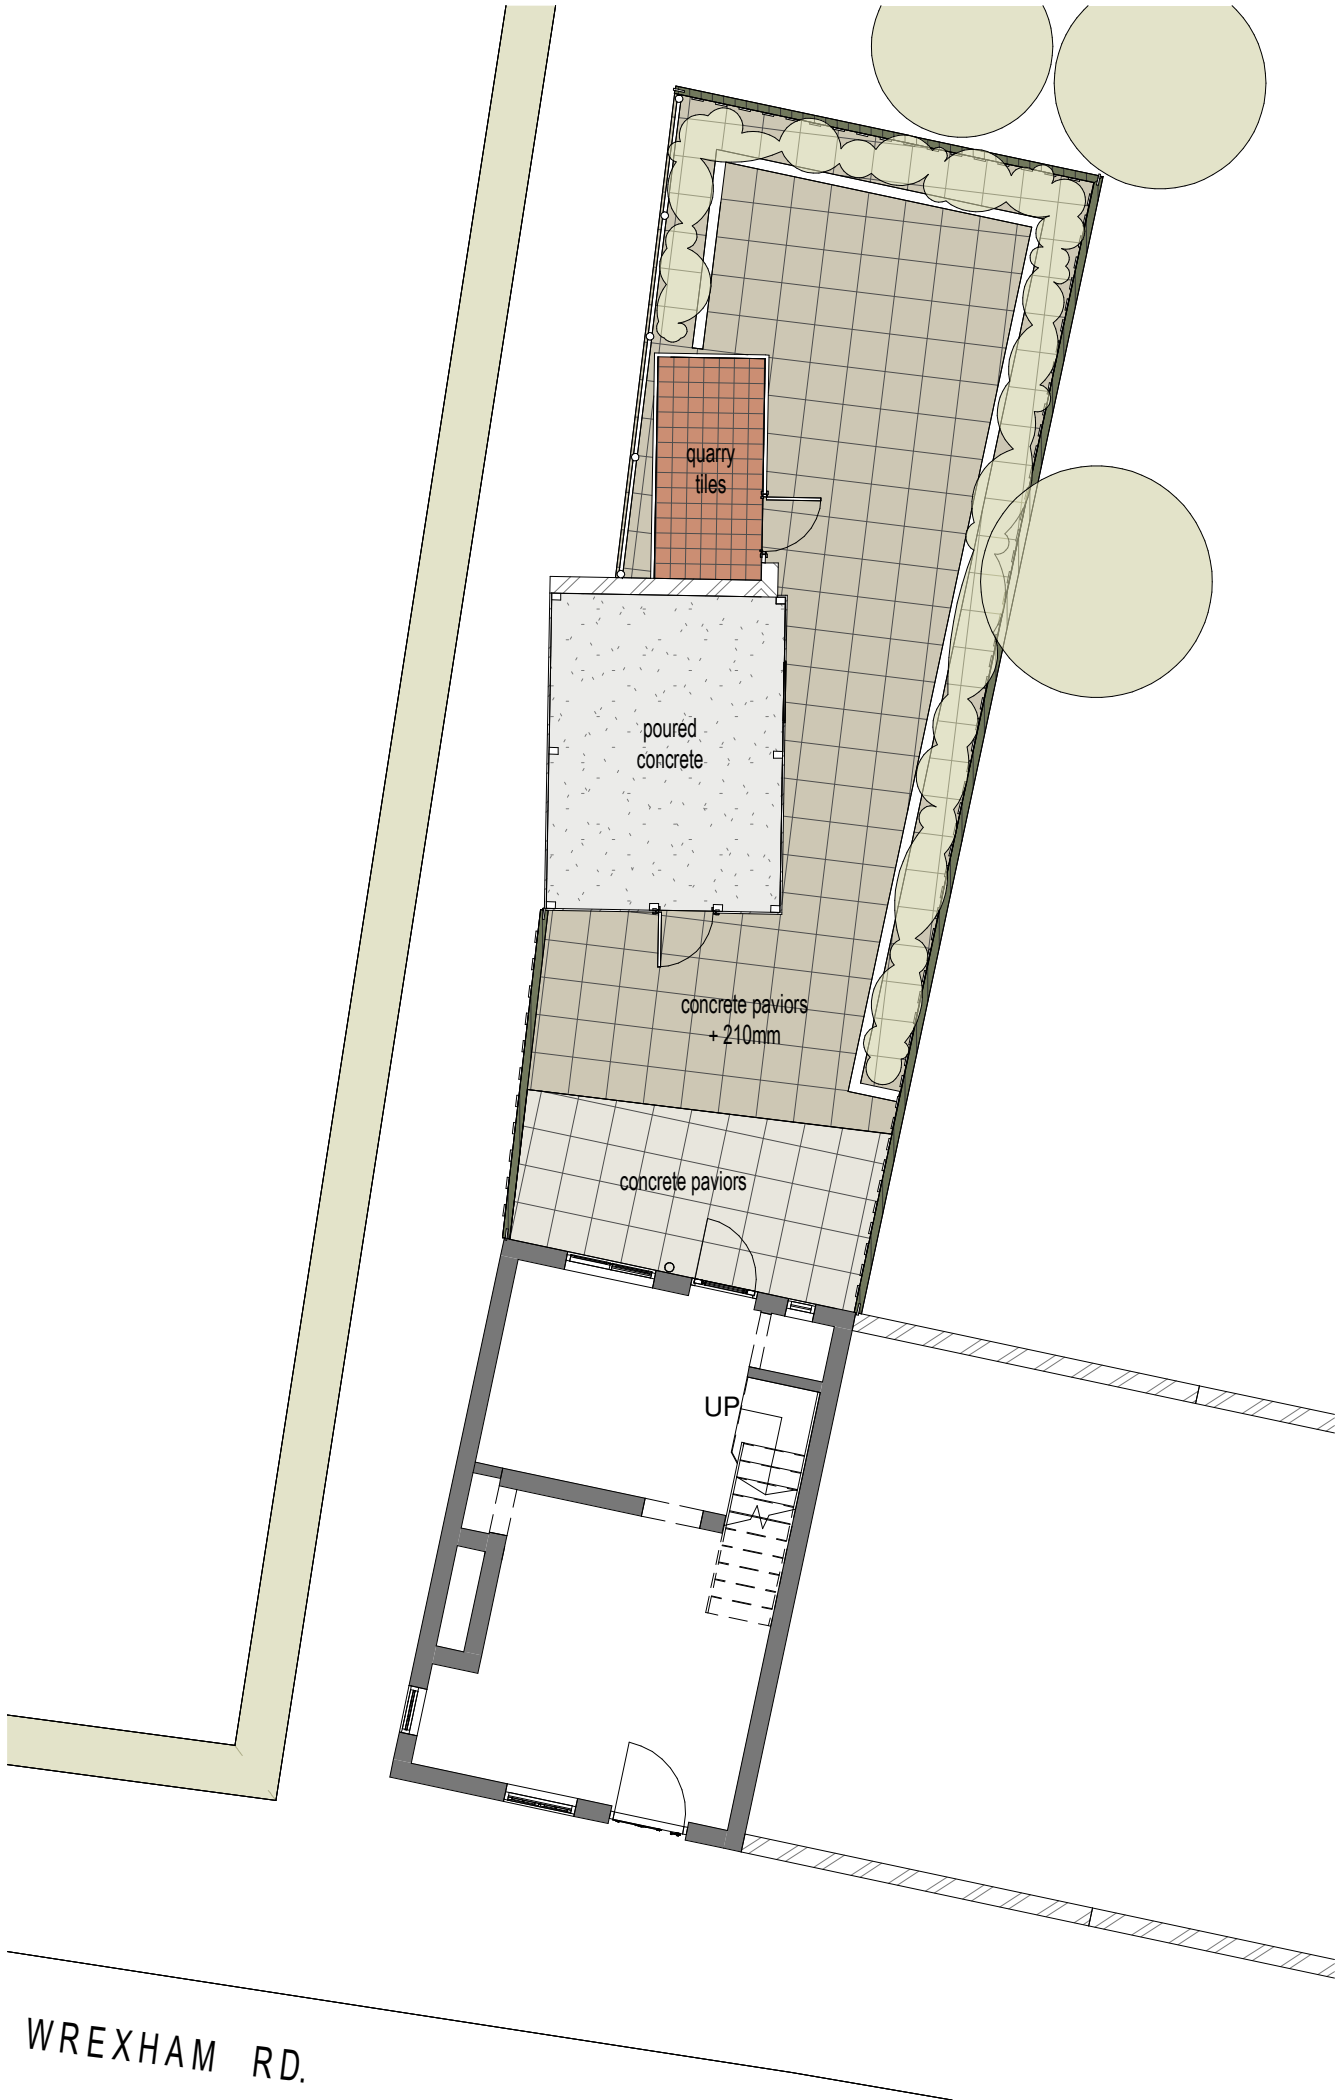

Construction (Design and Management) Regulations

Design risk assessments are carried out throughout the design stage of this project in accordance with company procedures and manuals. Where reasonably possible all areas of risk applicable to design and end use of the construction have been identified and then eliminated, mitigated or recorded as a residual risk. Note that general risks of which a competent designer or contractor should be aware are not included. This drawing is to be read in conjunction with the Pre-construction Information and all related documents prepared in accordance with the current Construction (Design and Management) Regulations 2015 and all applicable Health and Safety legislation as currently amended.

P0	Initial Issue	JW	DGH			10/01/2022
REV	DESCRIPTION	DRAWN BY	CHECKED BY	APPROVED BY		DATE
RIBA PLAN OF WORK 2013 WORKSTAGE LEVEL OF MODEL DEFINITION (LoD)						

PURPOSE OF ISSUE - SUITABLE FOR ... BS1192 STATUS

lawray architects
penseiri

CARDIFF

029 2052 8140

LONDON

0207 138 3560

WREXHAM

01978 357 887

www.lawray.co.uk

CLIENT

Wrexham County Borough Council - Voids and Decants

PROJECT TITLE
Dispensary Row

DRAWING TITLE
EXISTING SITE PLAN

PROJECT No		SCALE @ A3	
19624		1 : 100	
DRAWING No (BS1192:2007 A2(2016) & BS EN ISO19650)	1192: Project - Originator - Volume - Level - Type - Role - Number		REVISION
	19650 Project - Originator - Functional - Spatial - Form - Discipline - Number		
	Breakdown Breakdown		
	DRO-LAW-X-X-DR-	A-039001	P0
DO NOT SCALE	Any discrepancy or query concerning this drawing should be referred to the Architect		
	Copyright © LAWRAY LIMITED		
	Registered Office: Greenmeadow Springs, 1 Cae Gwrydd, Tongerwylais, CARDIFF CF15 7AB		
	Reg. Co. No. 2724178, VAT Reg. No. 134 2146 06		