



A1 Proposed site plan @ 1:100

DRAWING NO:103

The Architect takes no responsibility for any dimensions that are scaled from this drawing. If no dimension is shown the recipient must ascertain the dimension specifically from the Architect or by site measurement. Supplying this drawing in digital form is solely for convenience and no reliance may be placed on digital data. All data must be checked against hard copy. Dimensions must be checked on site. Any discrepancies must be reported to the Architect immediately.


All drainage runs, connections, lines, levels and inverts are assumed, these are to be confirmed on site and agreed with LA Building Inspector and Babbie (wesh water) if necessary.

This drawing to be read in conjunction with consultants drawings, calculations and report, and the designer's risk assessment.

The Architect will not be held responsible for any works carried out prior to Building Regulation/Planning Approval

The Architect takes no responsibility for any material/product changes/alterations on site without their written consent.

Copyright
These drawings and designs are protected by the copyright design and patent act of 1988 which prevents any copying of the drawings/design without the architects permission. Under the R.I.B.A standard form of appointment JPH Architects Ltd retain the copyright.

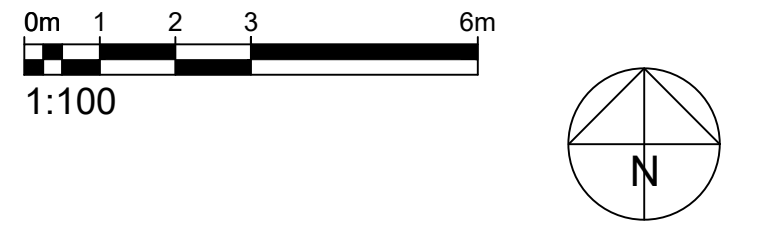

AGeneral AmendmentWG10.02.22

Rev.	Description	Issued	Date
------	-------------	--------	------

8 Brighton Road, Rhyl, LL18 3HD
Tel: (01745) 350650
e: info@jpharchitects.comwww.jpharchitects.com

Certified Passivhaus Designers

PROJECT
48 Alexandra Road, Wrexham

CLIENT
FCHA

DRAWING NAME:
Proposed Site Plan

DRAWING NUMBER:
5321-JPH-XX-00-DR-A-103

DATE:	STATUS:	REVISION:
29.04.22	S1	
SCALE: 1:100@A1	PURPOSE OF ISSUE: Planning	