
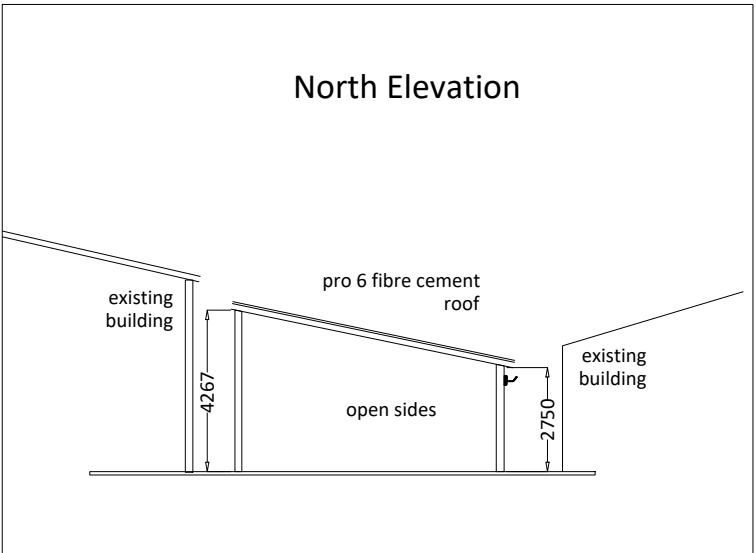
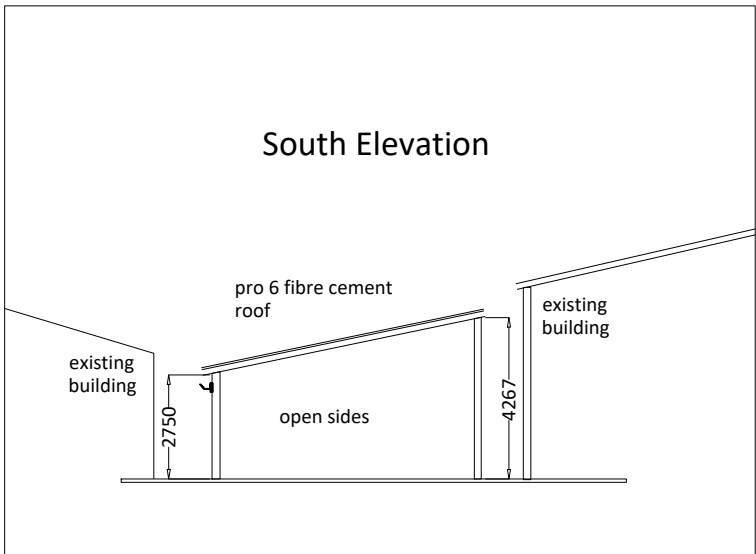


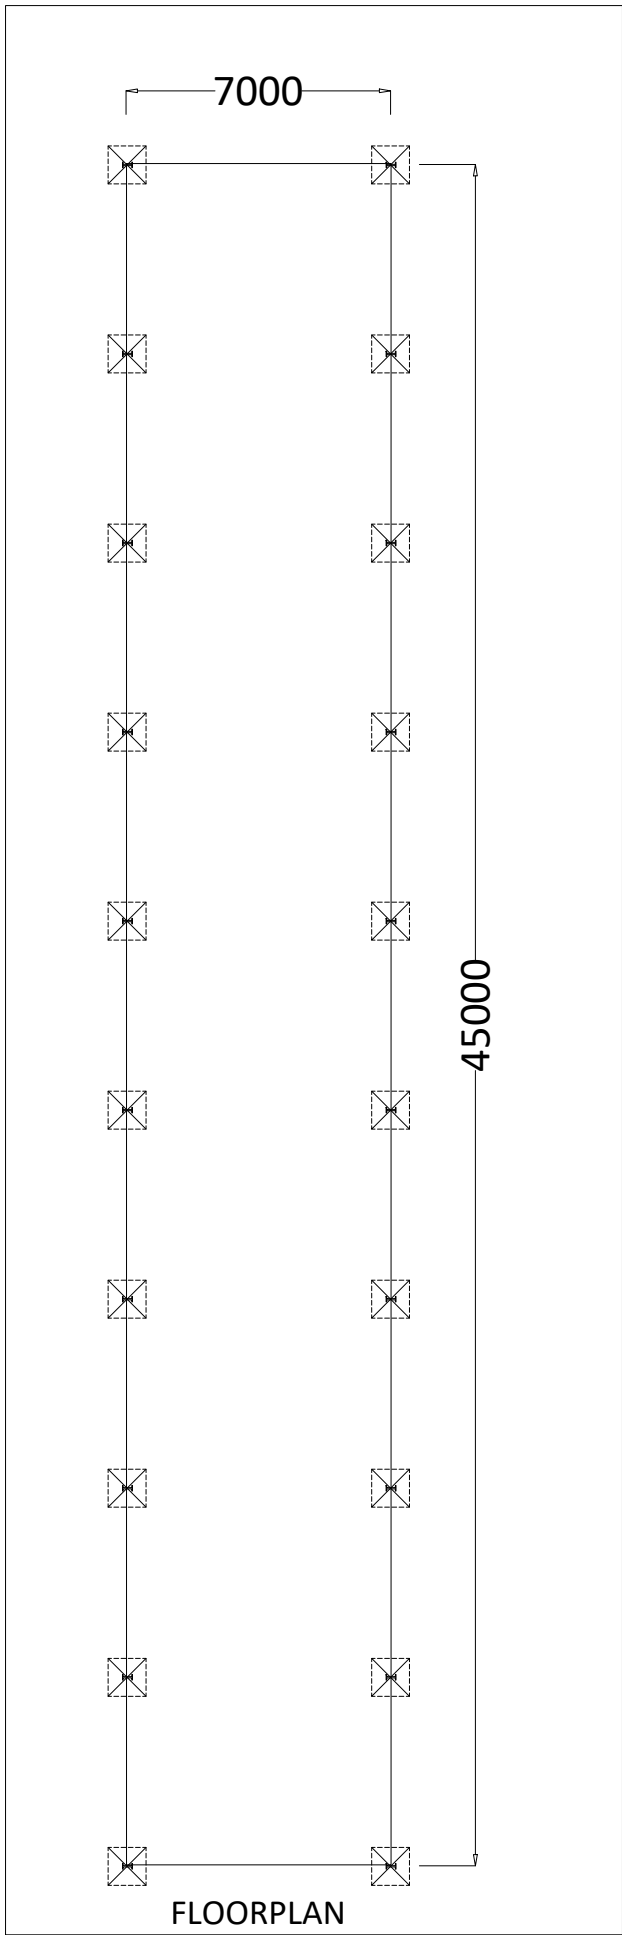

Both side elevations will be
entirely screened by the existing
buildings

COPYRIGHT
This drawing is the property of P&L
AGRICONSULTING LTD
Information is protected by Copyright.
Copying or any form of reproduction
is not permitted without permission
from P&L AgriConsulting Ltd.

Will Phillips
P&L AgriConsulting Ltd
Fields Farm
Alkington
Whitchurch SY13 3NH
07939 474838

Proposed Yard Roof
PLAN 2
21.1.2022
Scale 1:200 a4

FLOOR PLAN & ELEVATION

Messrs Allwood
Location
Hem House Farm,
Rossett
Wrexham
LL12 0BW

