


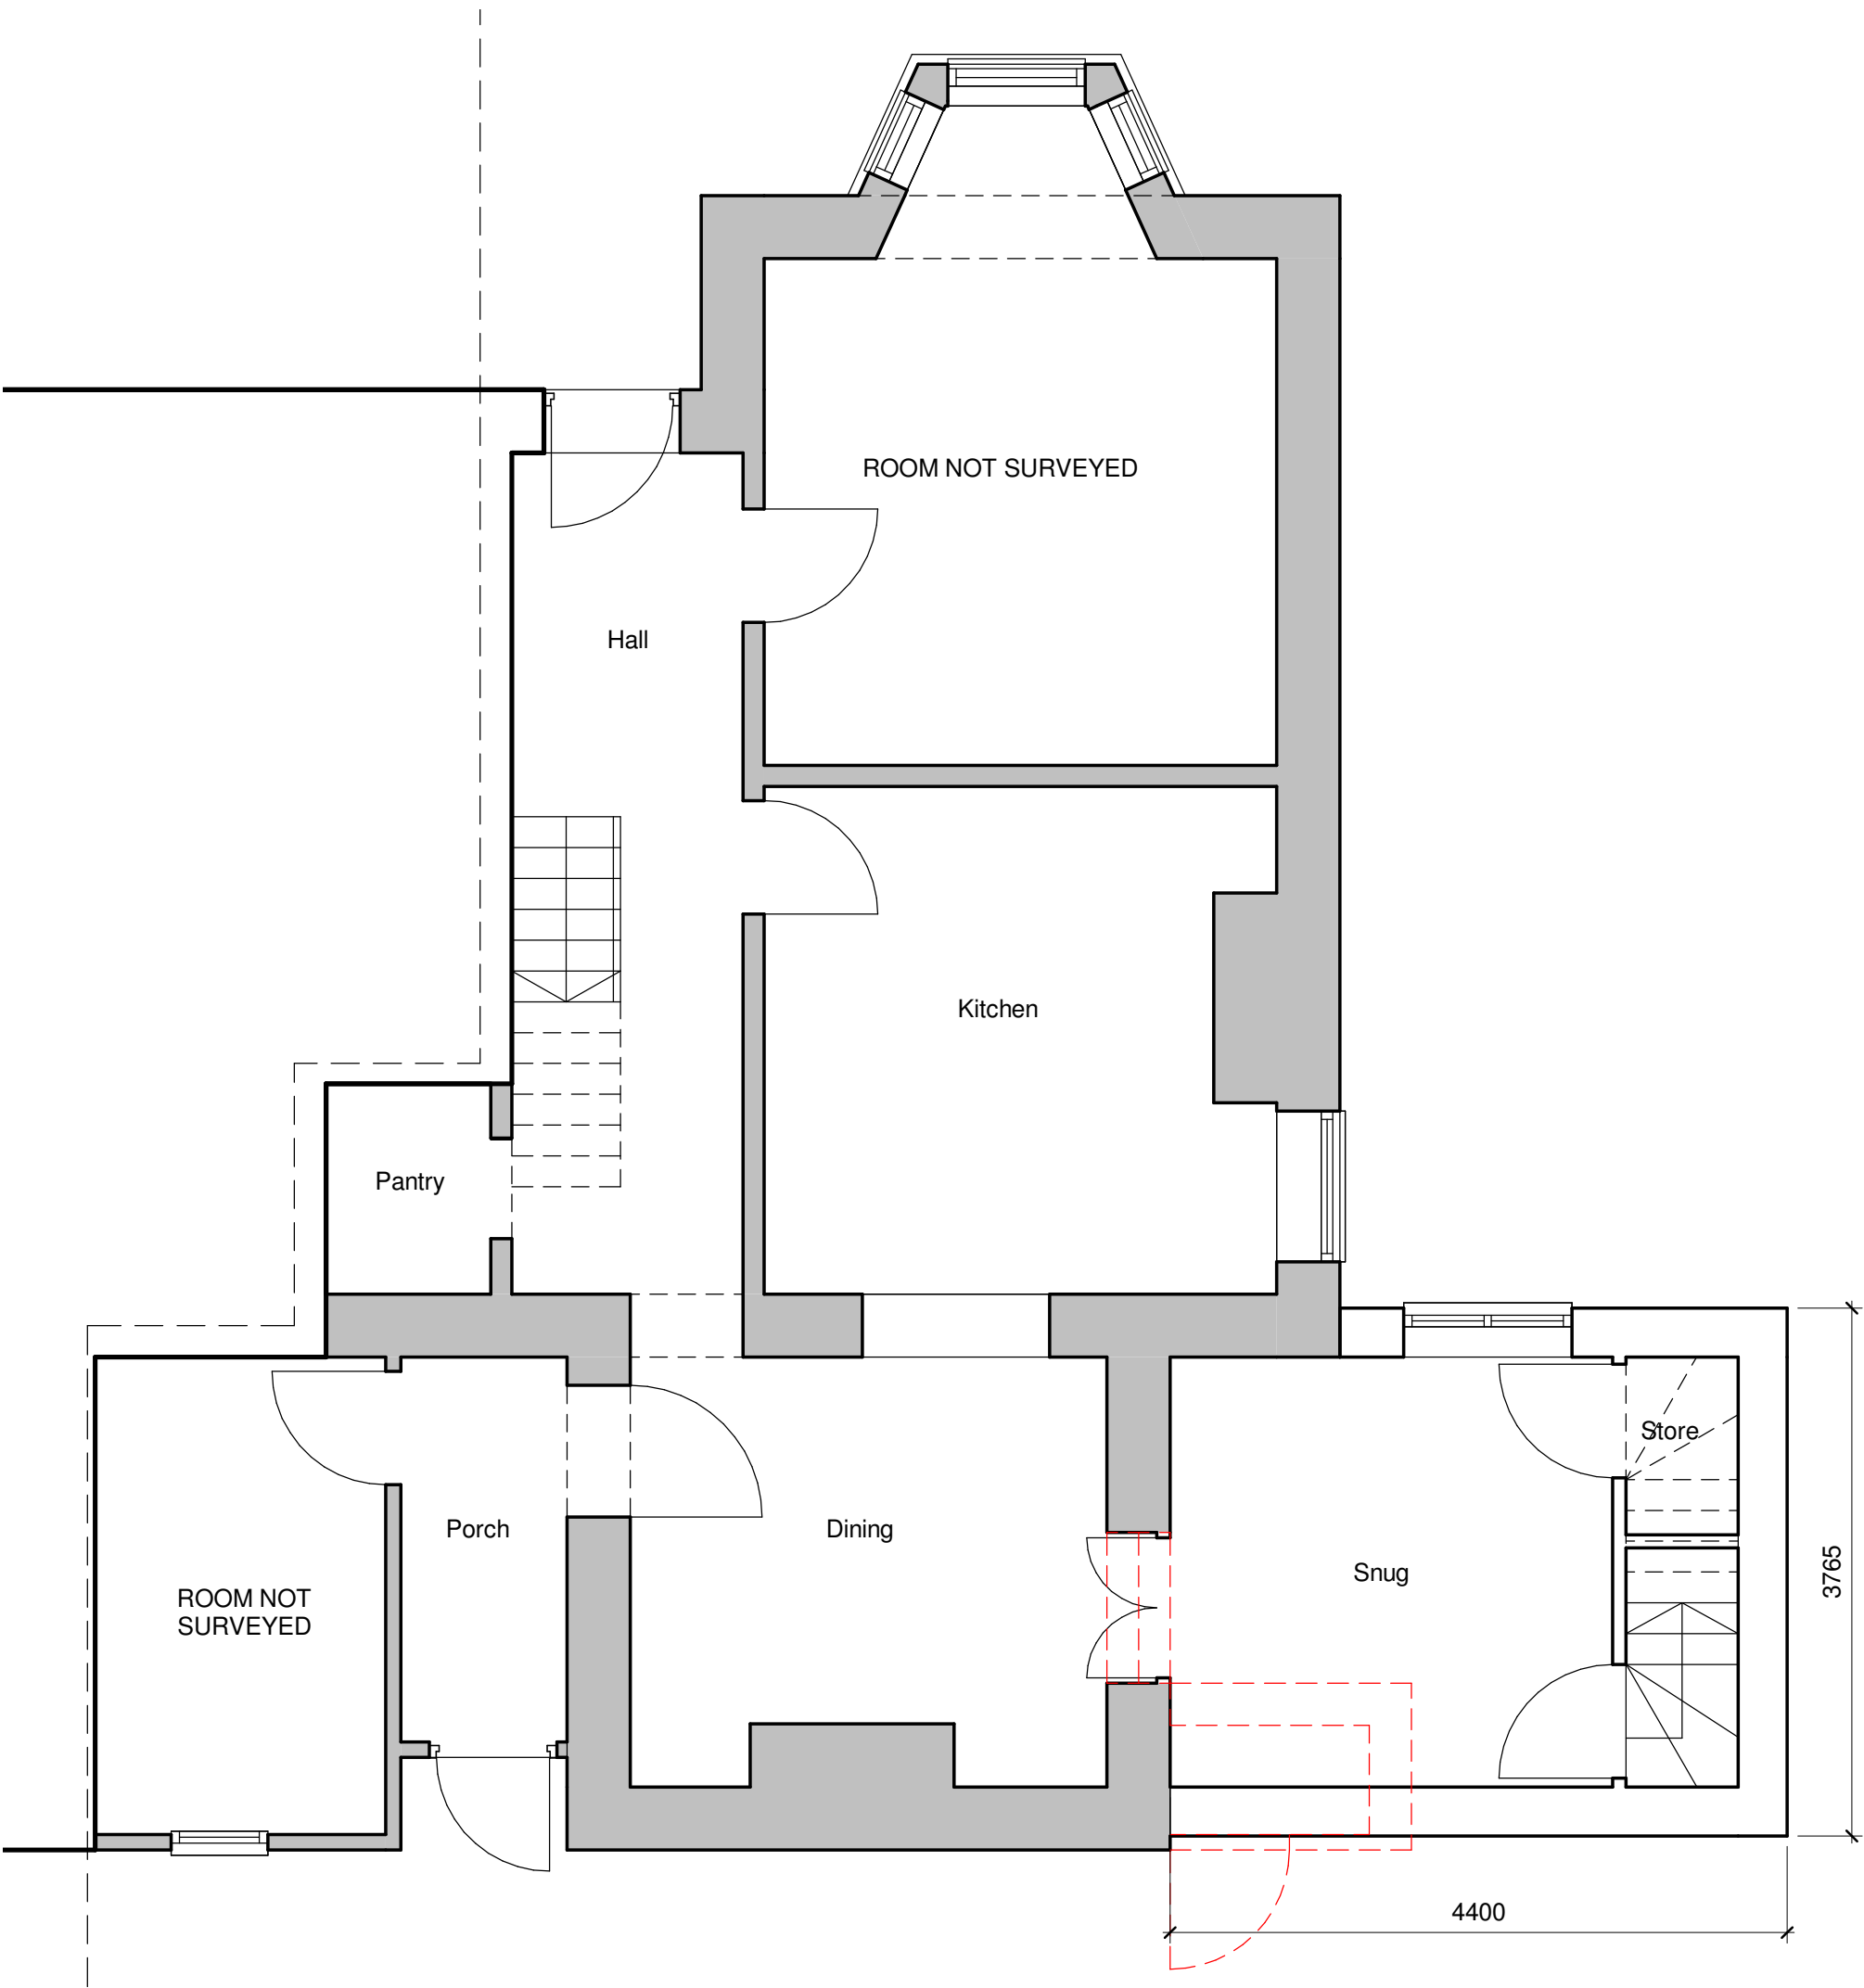


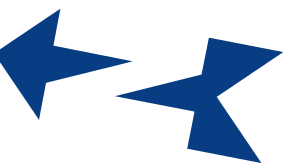

Proposed Ground Floor Plan
1 : 50

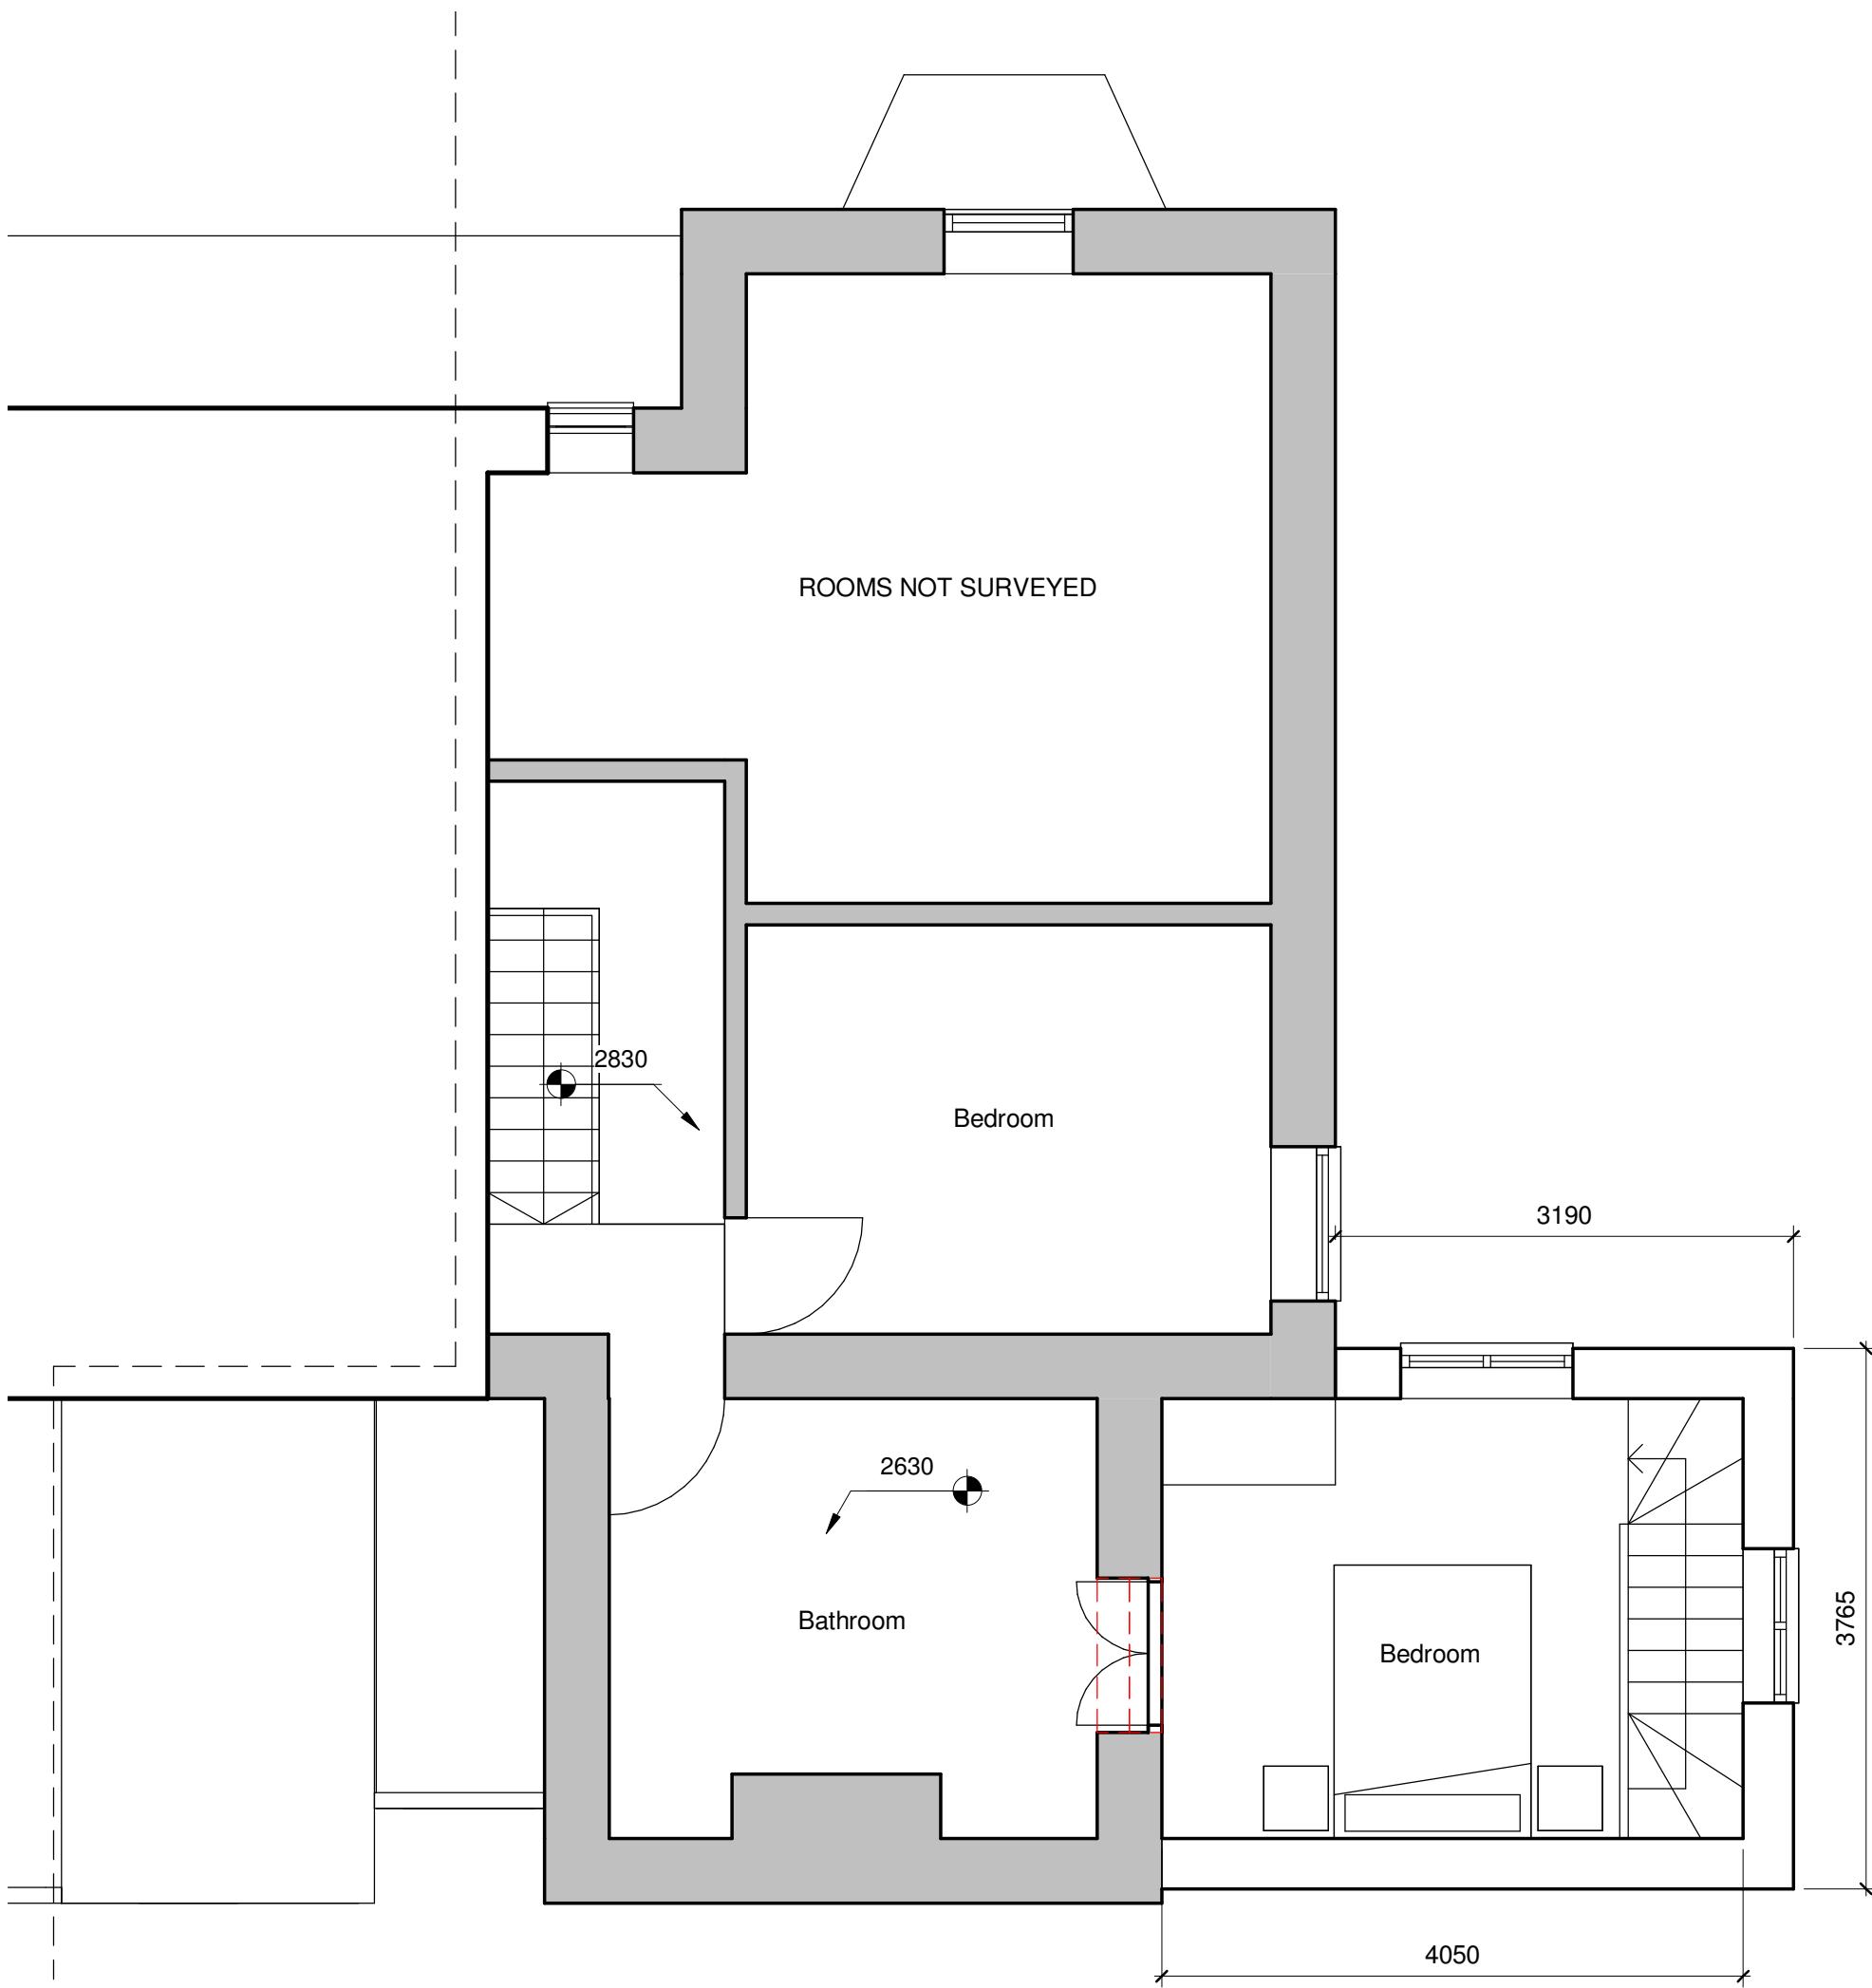

Proposed First Floor Plan
1 : 50

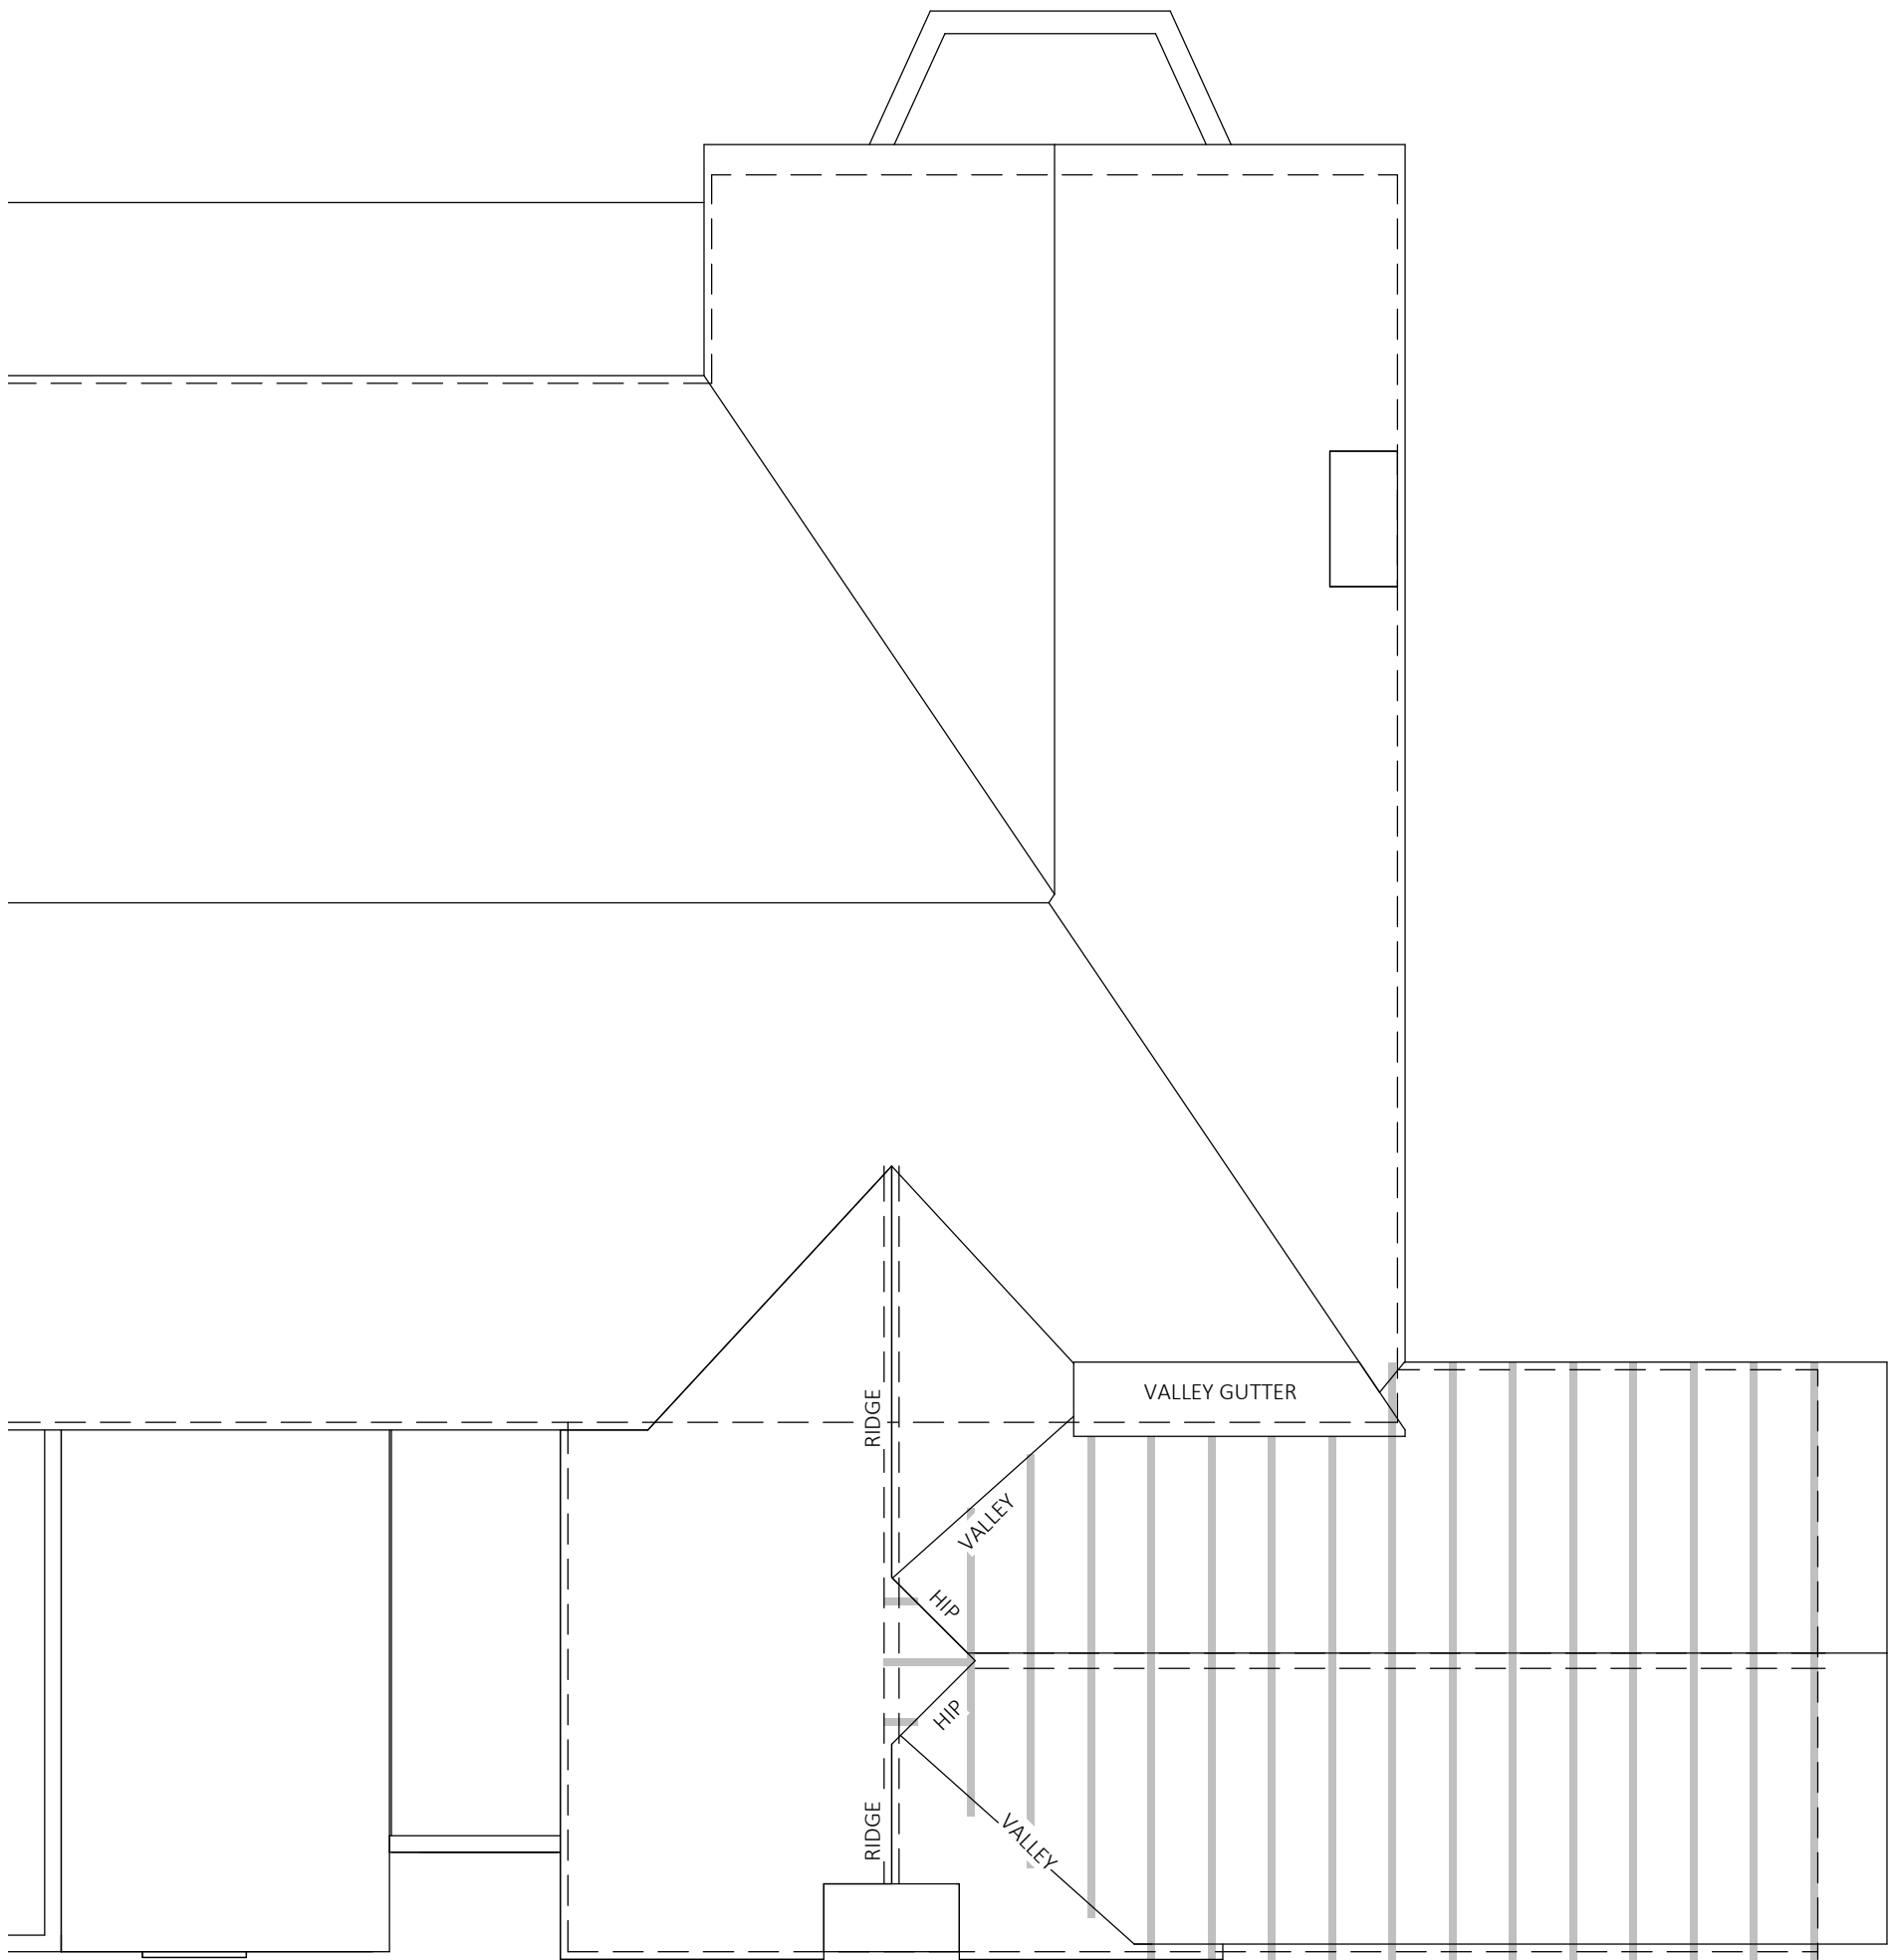

Proposed Roof Plan
1 : 50



ARKIFY LTD.
Dulton House, 25 Chester St.
Wrexham, LL12 5AH
07543988900
geordie@arkify.uk
www.arkify.uk

Project:	16 The Grange, Francis Road, Moss		
Title:	Proposed Floor Plans		
Scale @ A1:	1 : 50	Scale @ A3:	1:100
Author:	GE	Date:	07.04.22
Project Ref:	22-19	Drawing No:	A102
Rev:	A		