




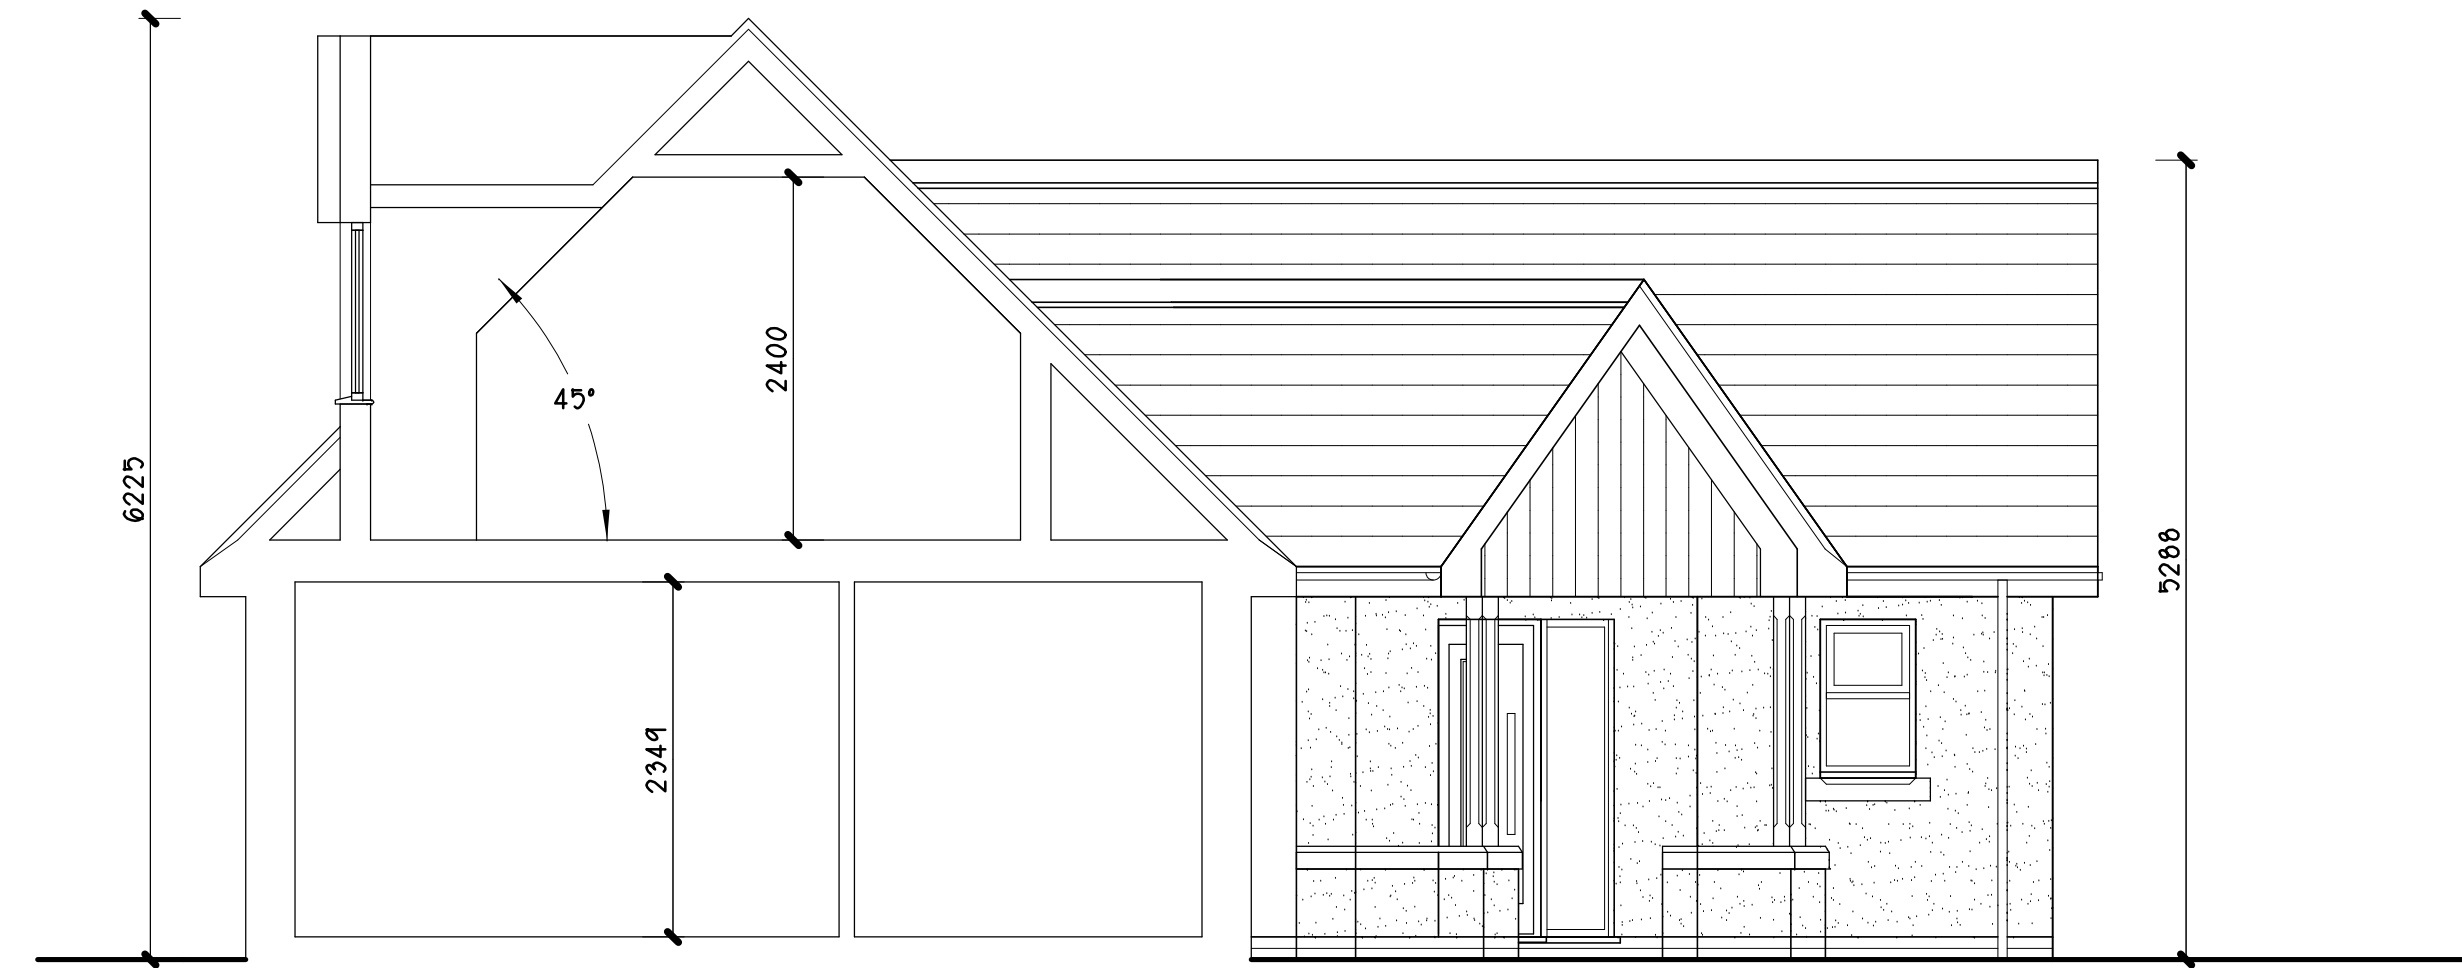

PROPOSED SECTION.

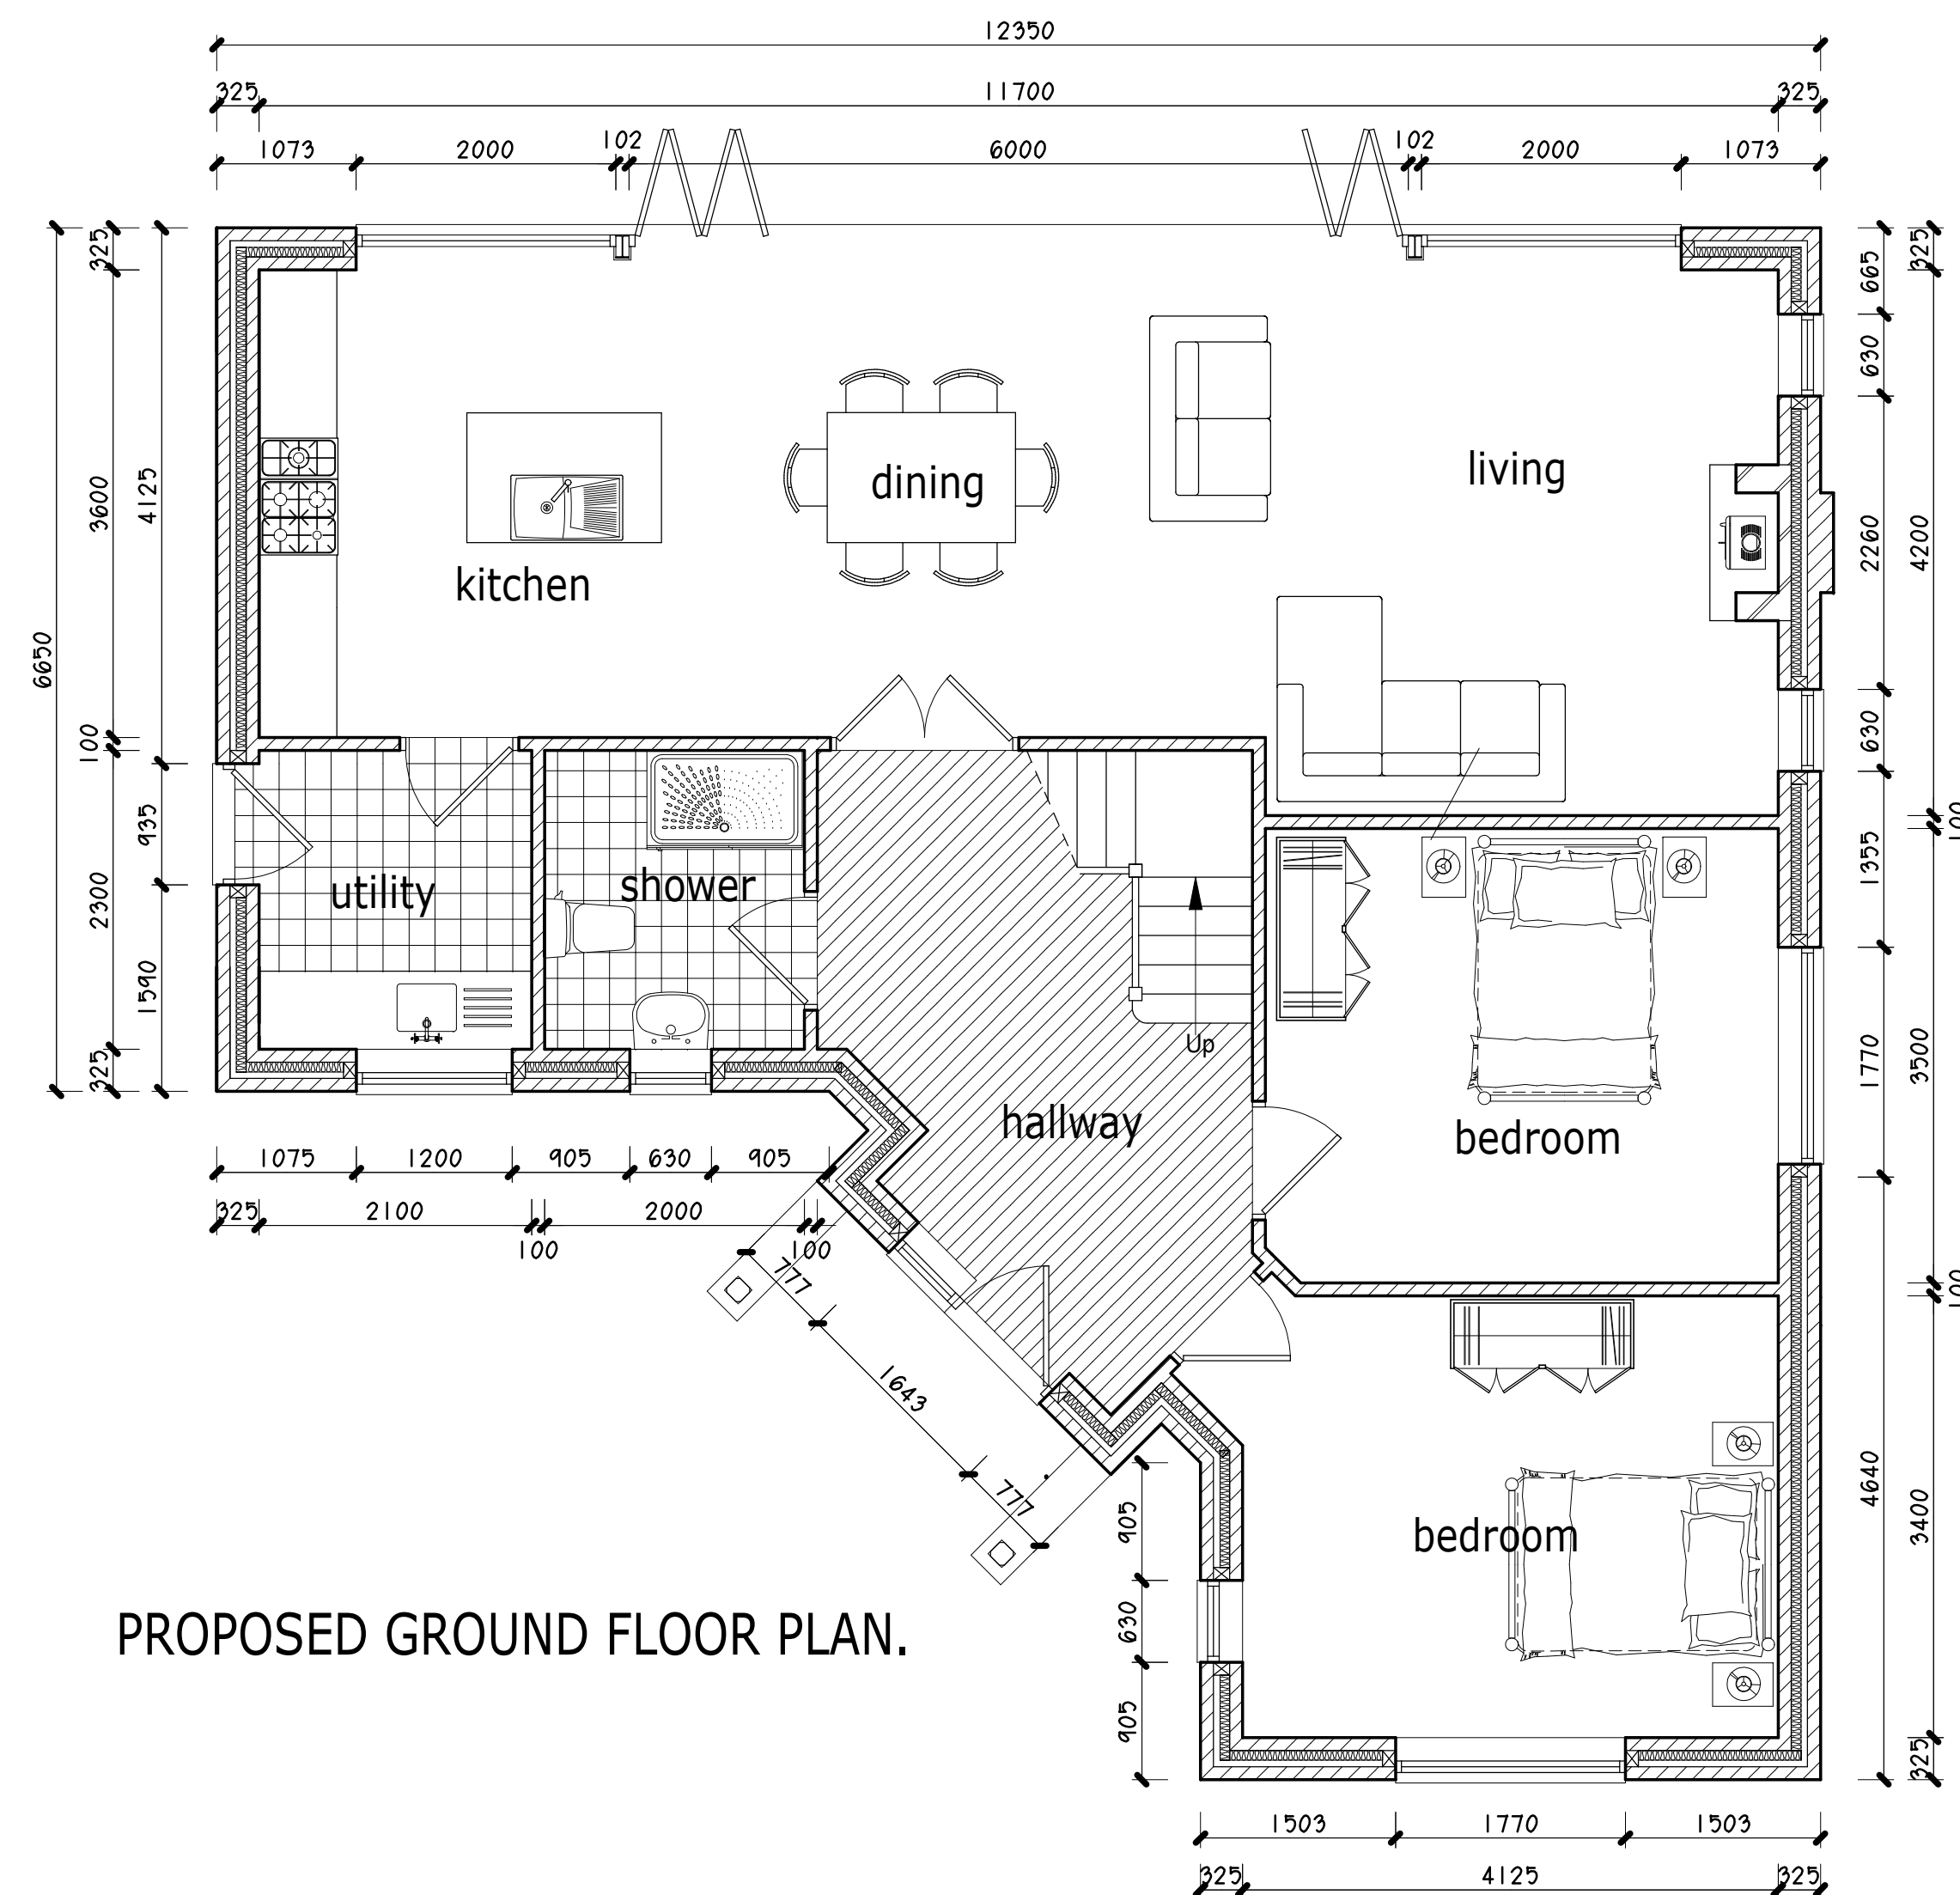

PROPOSED GROUND FLOOR PLAN.

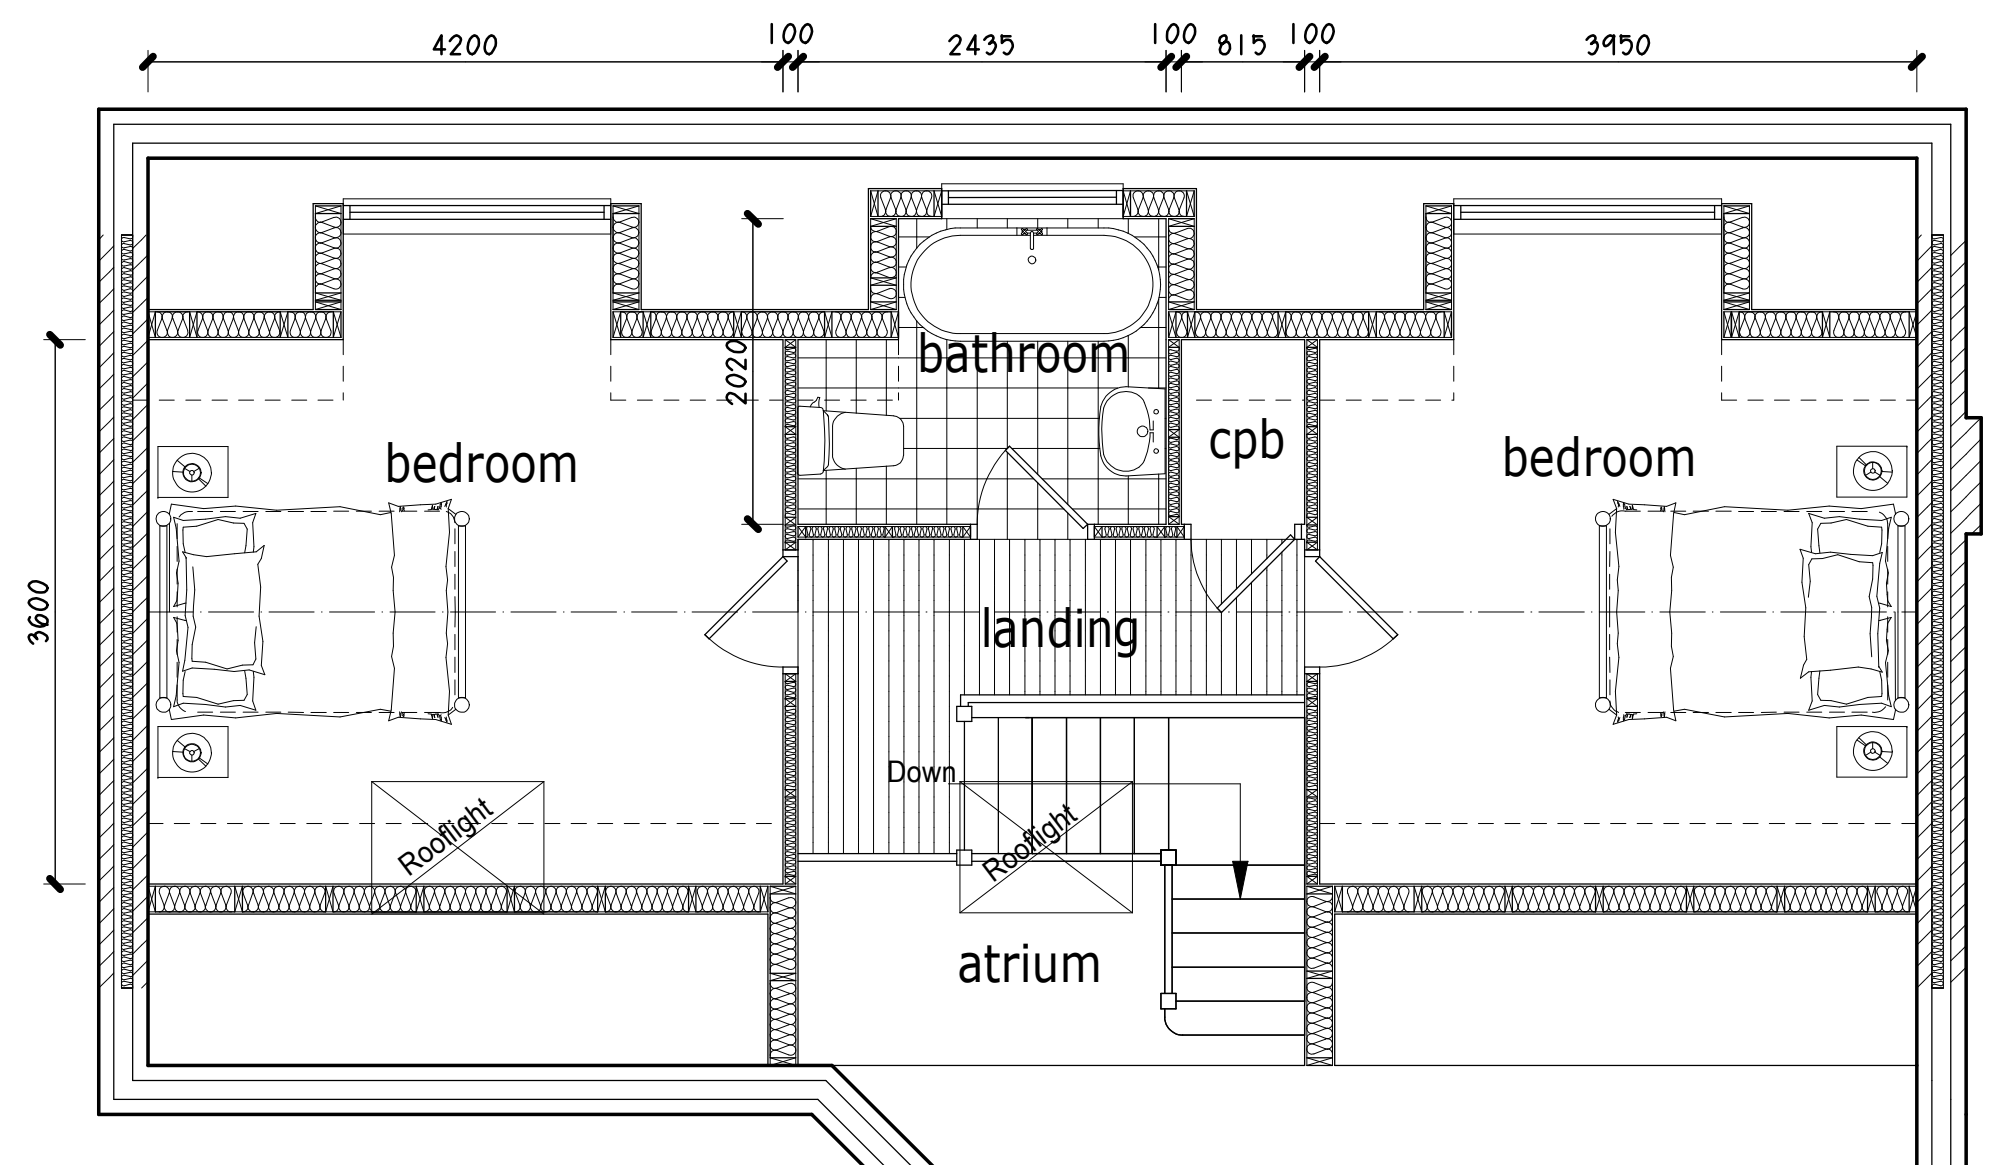

PROPOSED FIRST FLOOR PLAN.



Project.	
PROPOSED REPLACEMENT DWELLING at THE MOUNT, TOWER HILL, ACREFAIR, WREXHAM, LL14 3SU.	
Client.	
Mr & Mrs T. PRICE.	
Title.	
PROPOSED FLOOR PLANS & TYPICAL SECTION.	
Drawing No.	
10555.04.dsj	
Date.	Scale.
July 2022.	1:50@A1.
D.S. Jones & Co.	
Architectural & Planning Consultants. The Studio, 26, Prospect Drive, Coedpoeth, Wrexham, LL11 3PE. Tel : 01978 750195 / 07880 874522. E : dsjonesandco@live.co.uk	