


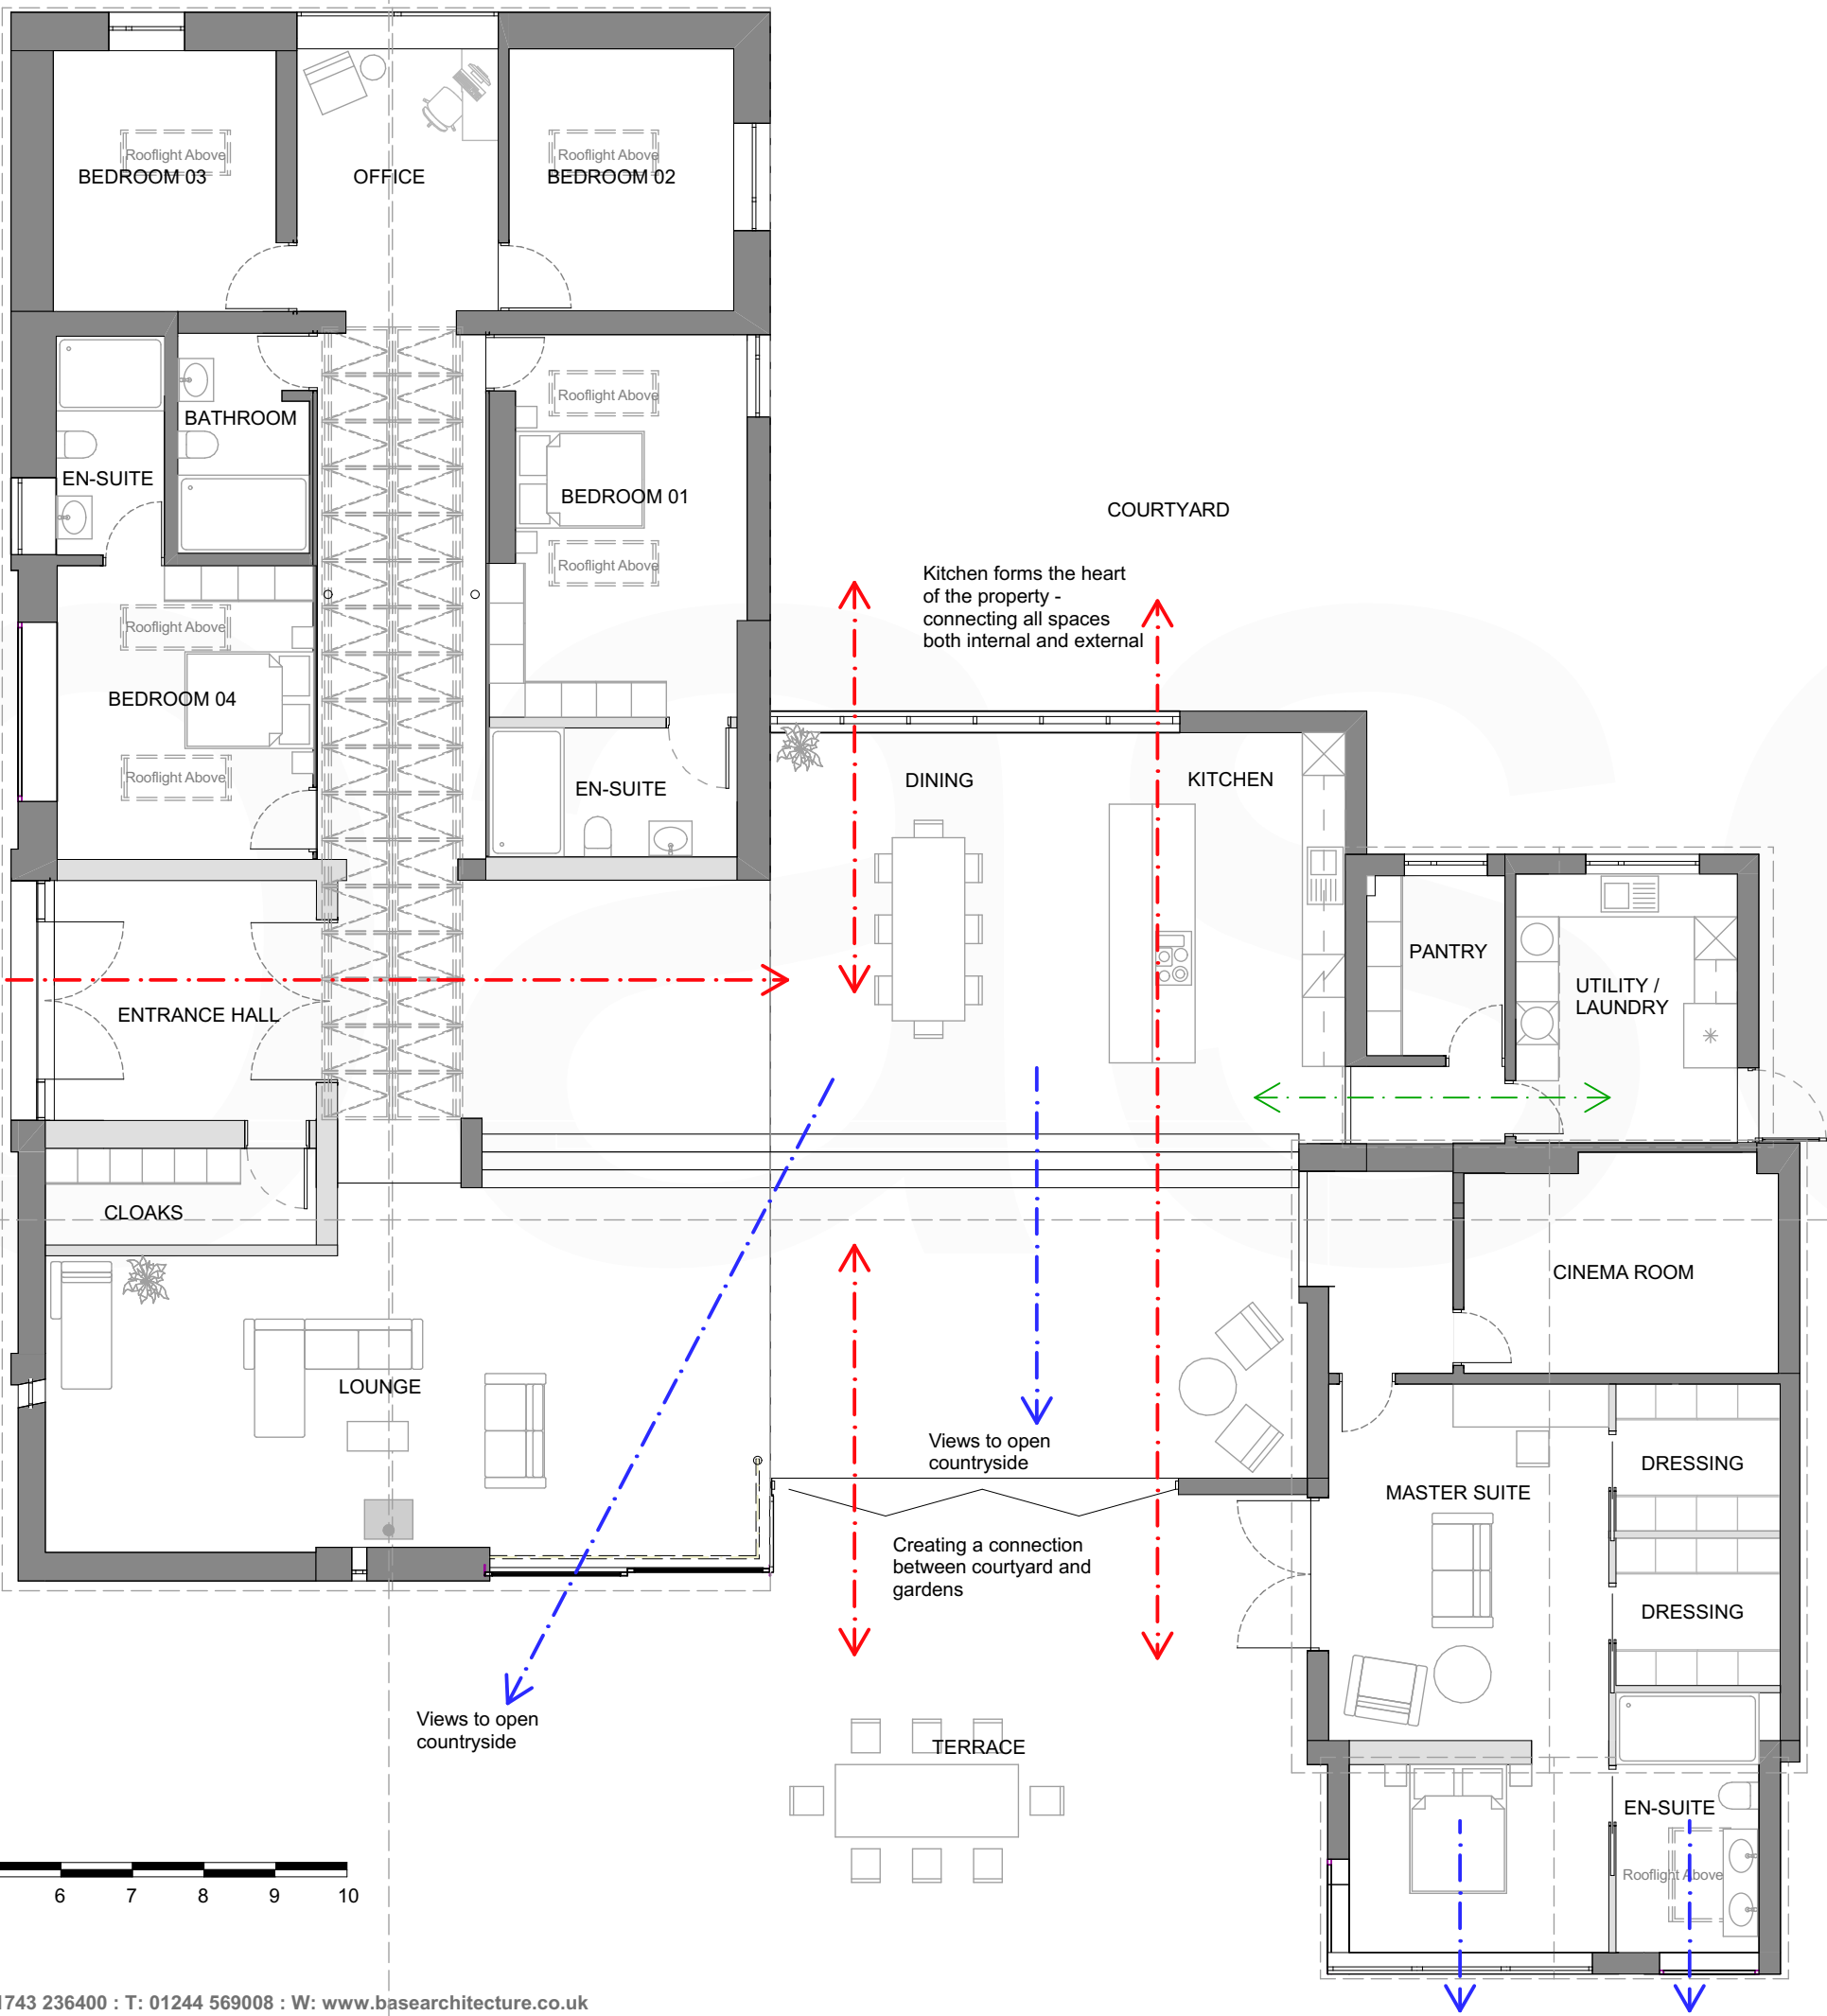

A	22.12.21	Issued for Planning Application	JTB	JS
Rev No.	Date.	Rev.	By.	Chk.

PLANNING APPLICATION

Scale.	1:100 @ A3	Date.	11.10.21	Drawn by.	JTB	Chk.	JS
--------	------------	-------	----------	-----------	-----	------	----

base.
ARCHITECTS

Project Title. Raggs Hill Shieling

Client. Mr and Mrs Jacques

Drawing Title. Proposed Ground Floor Plan

Project No.	BA3043	Drawing No.	PL-101	Revision.	A
-------------	--------	-------------	--------	-----------	---

base Architecture and Design is a registered Limited Company