



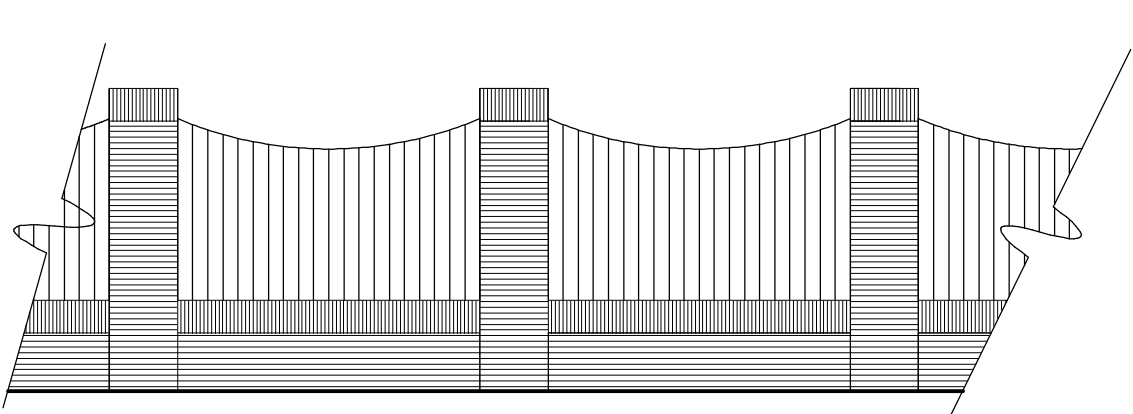


Example of fencing

Key	Level
A	10.000
B	10.050
C	9.983
D	10.083 (FFL)
E	10.219
F	9.943

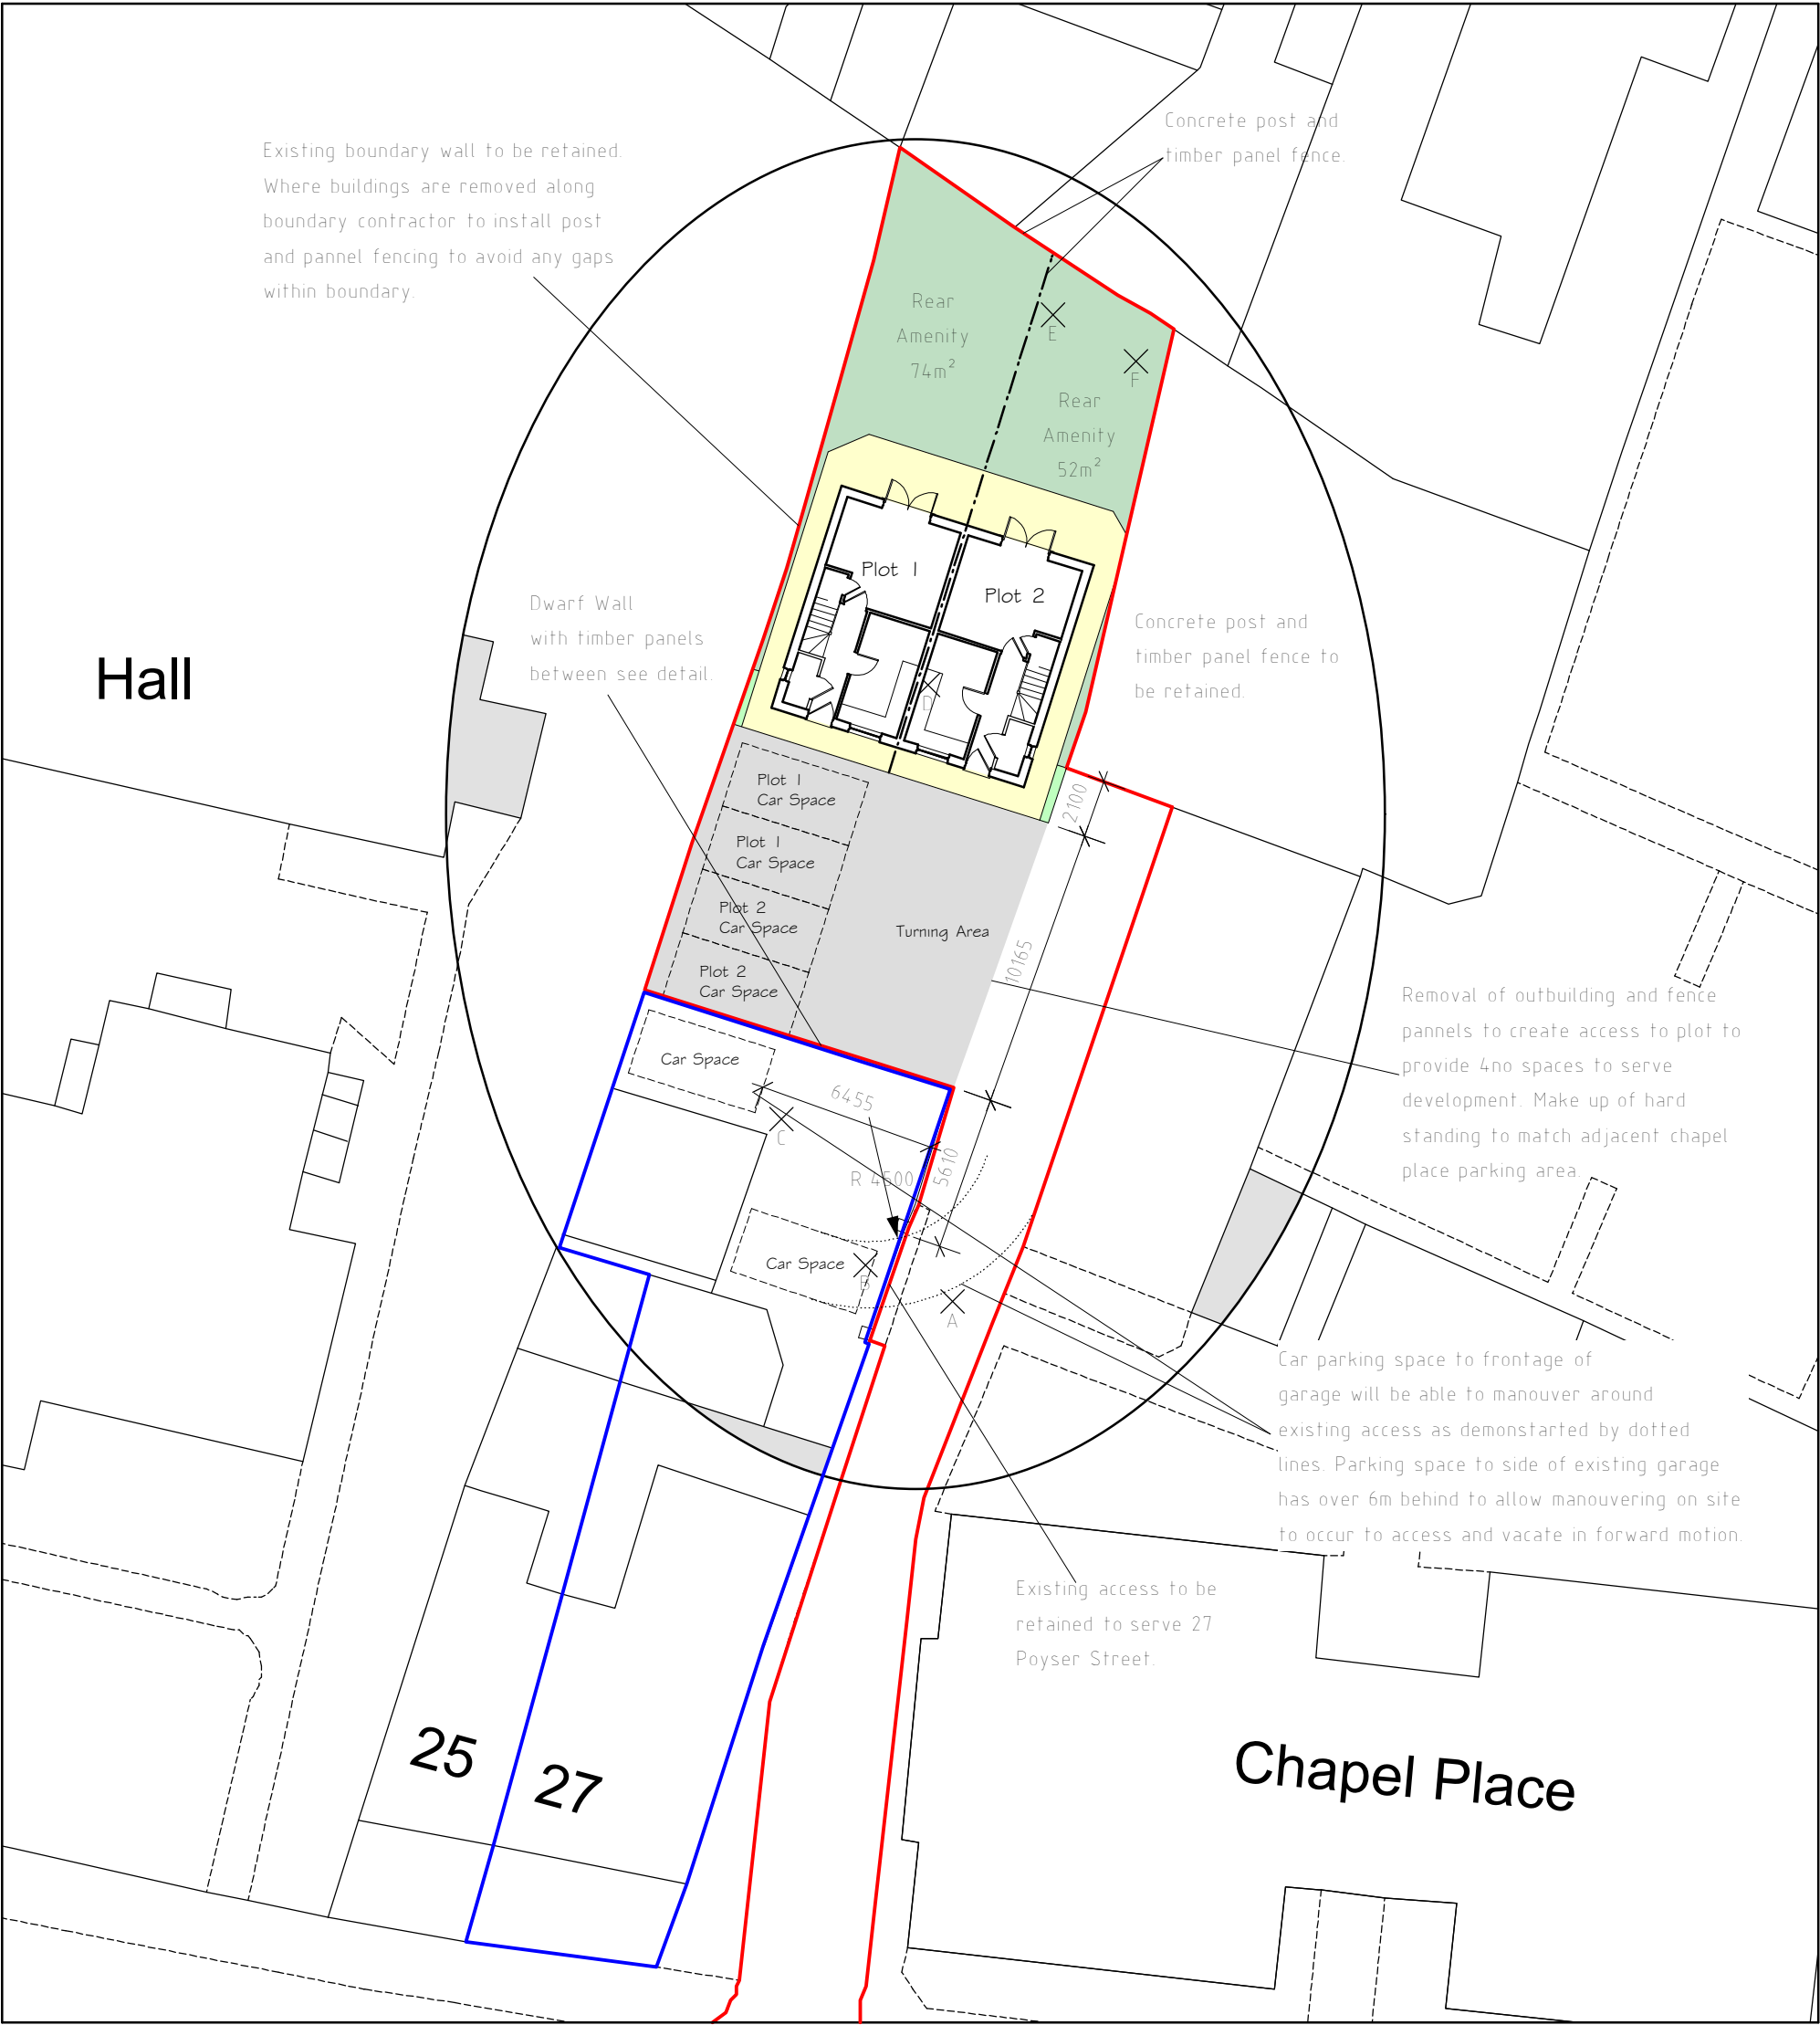


Site Plan 1:250

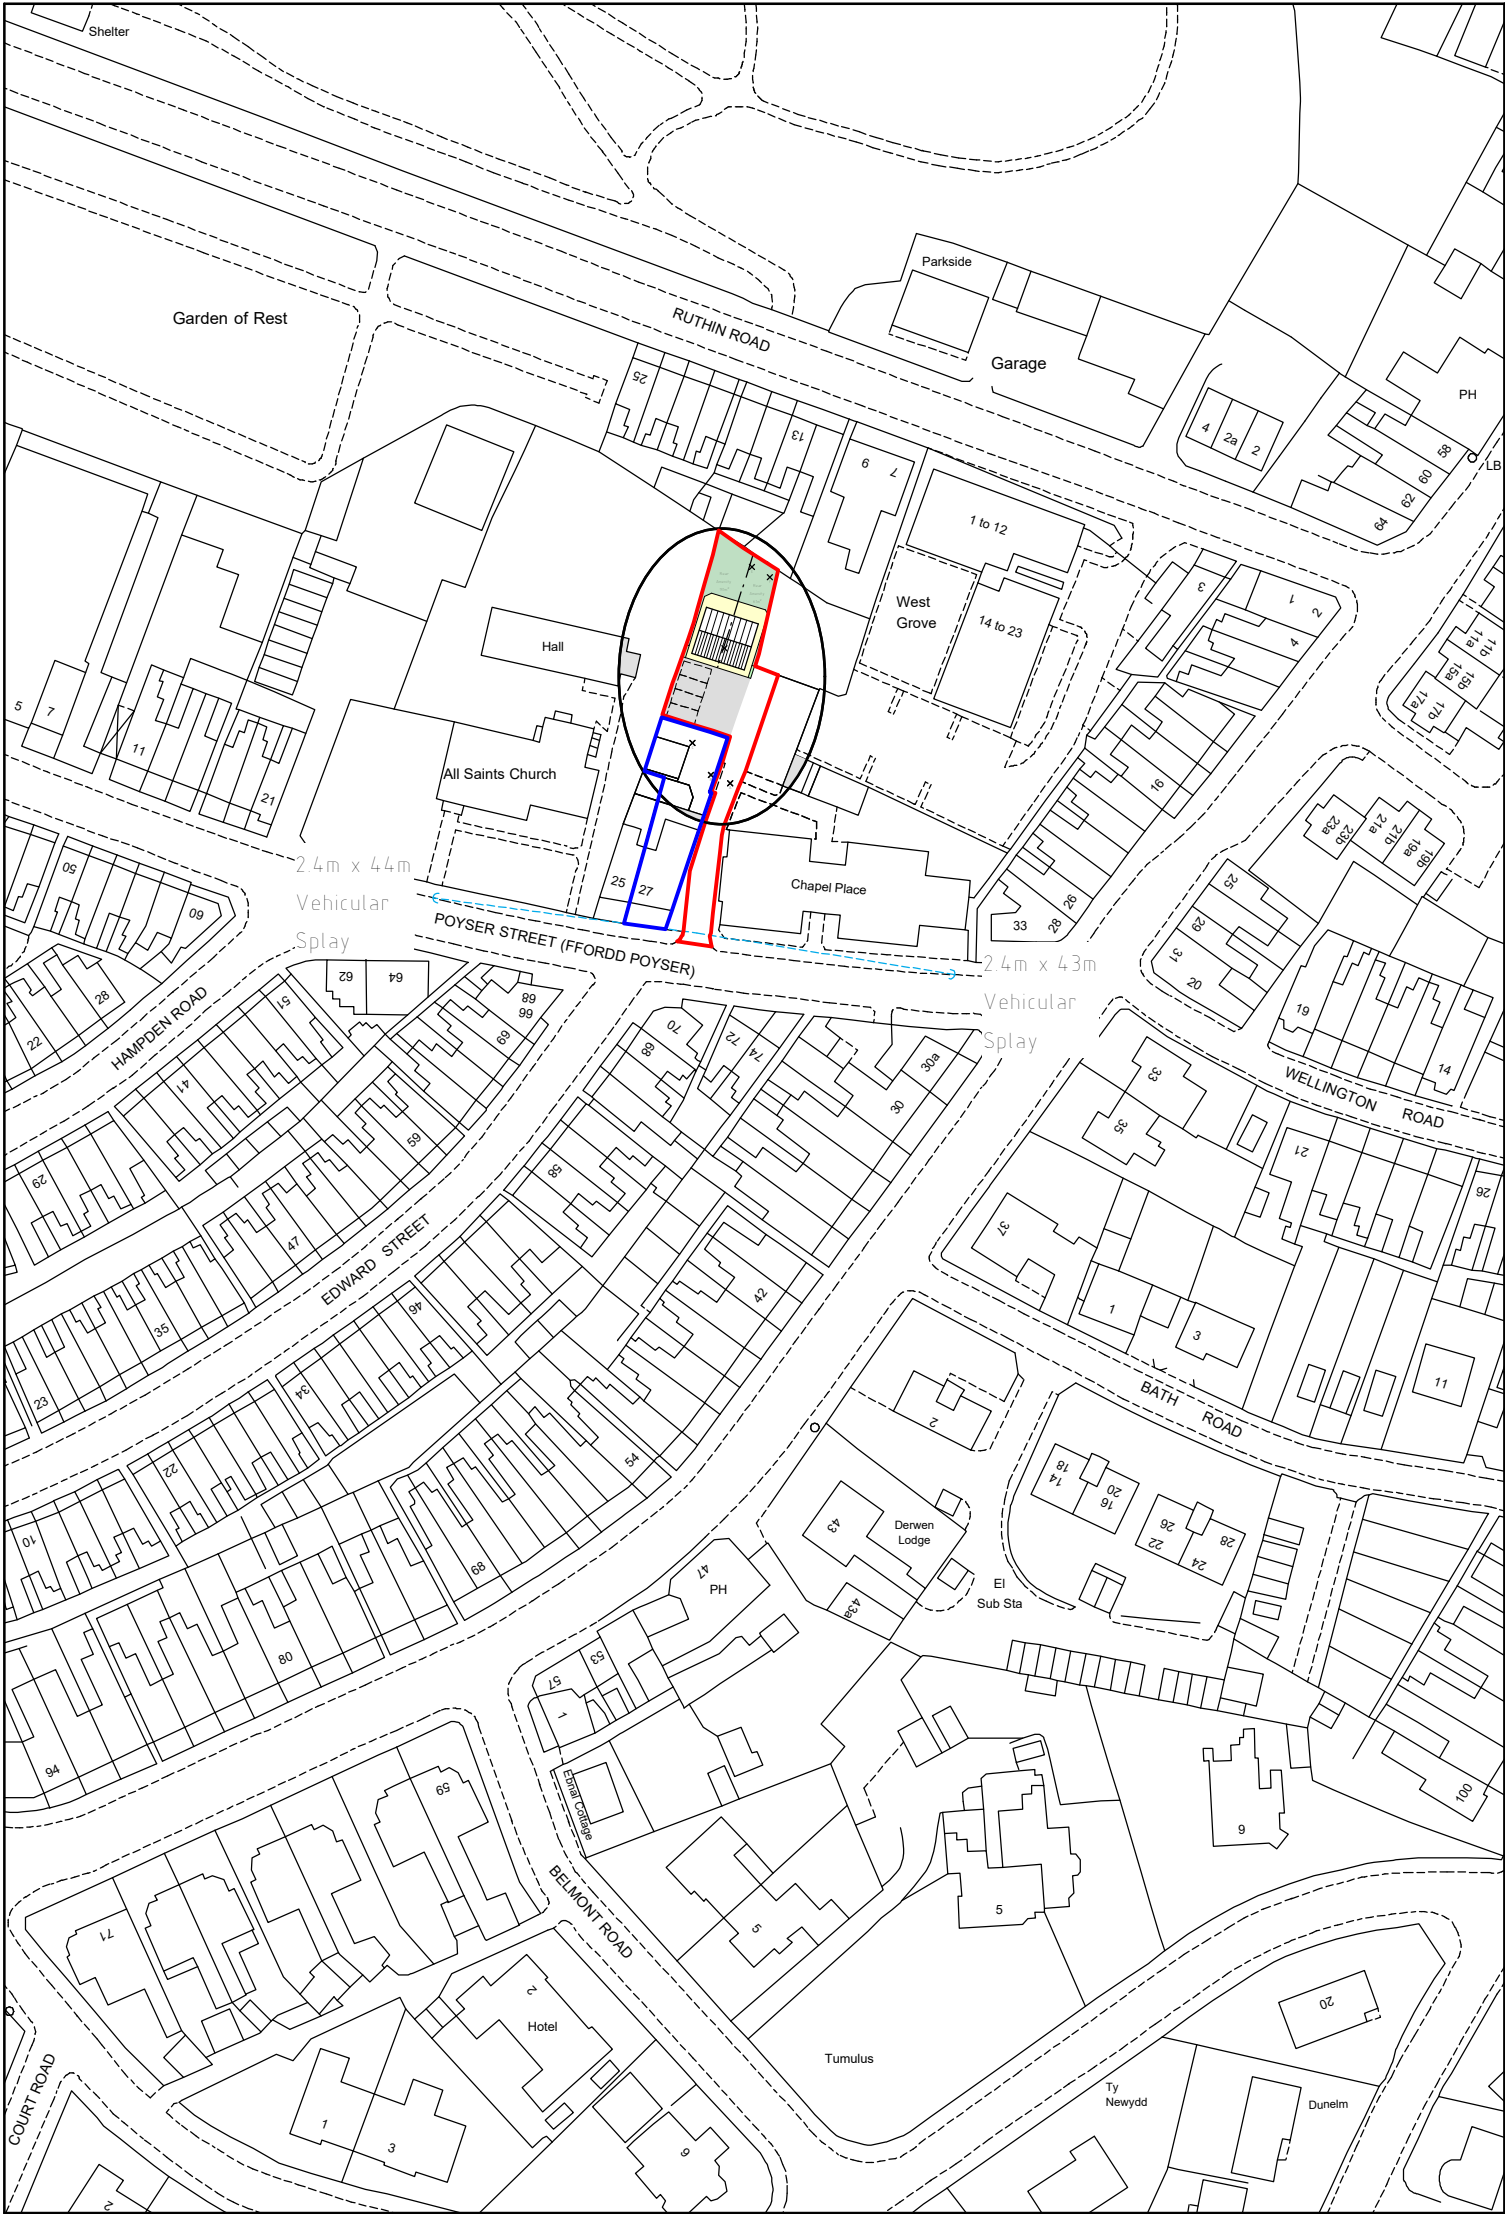

Location Plan 1:1250

Key
Surrounding Buildings
Proposed Site
Land retained by 27

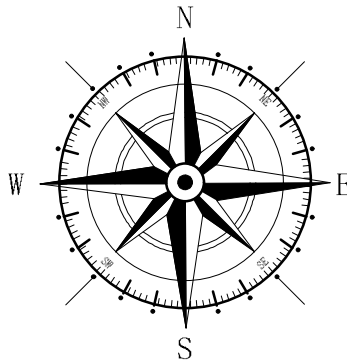

ALL EXISTING BOUNDARY WALLS/FENCES TO BE ASSESSED FOR RETENTION. SHOULD IT BE FOUND THAT REPAIR/REPLACEMENT IS REQUIRED THIS IS TO BE DONE PRIOR TO OCCUPATION OF THE DWELLINGS.

Rev	Date	Detail	Initial
D	11/21	Design Amends	D.J.E
C	10/21	Additional Planning Info	D.J.E
B	10/21	Additional Planning Info	D.J.E
A	10/21	Additional Planning Info	D.J.E

Project: Proposed residential development at 27 Poyser Street, Wrexham, LL13 7RT.	
Title: Proposed: Site & Location Plan	Scale: (A2) 1:250 & 1:1250

Drawn By: S Hatherall	Date: August 2021
Drawing No: FO45/002	Sheet: 1 of 1

Office 3K4,
Redwith Business Tower,
Wrexham. LL13 9XT
Tel: 01978 356500
www.blueprintarchitectural.com
© copyright all rights reserved