




Front Elevation 1:100

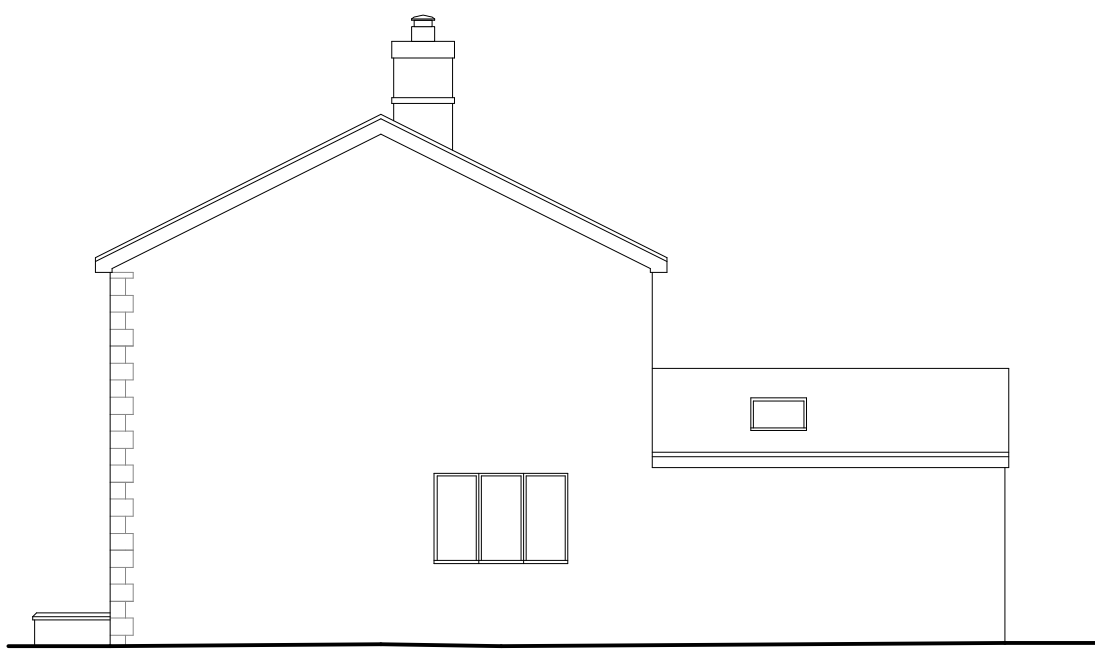

Side Elevation 1:100




Rear Elevation 1:100



Side Elevation 1:100



Ground Floor Plan 1:50

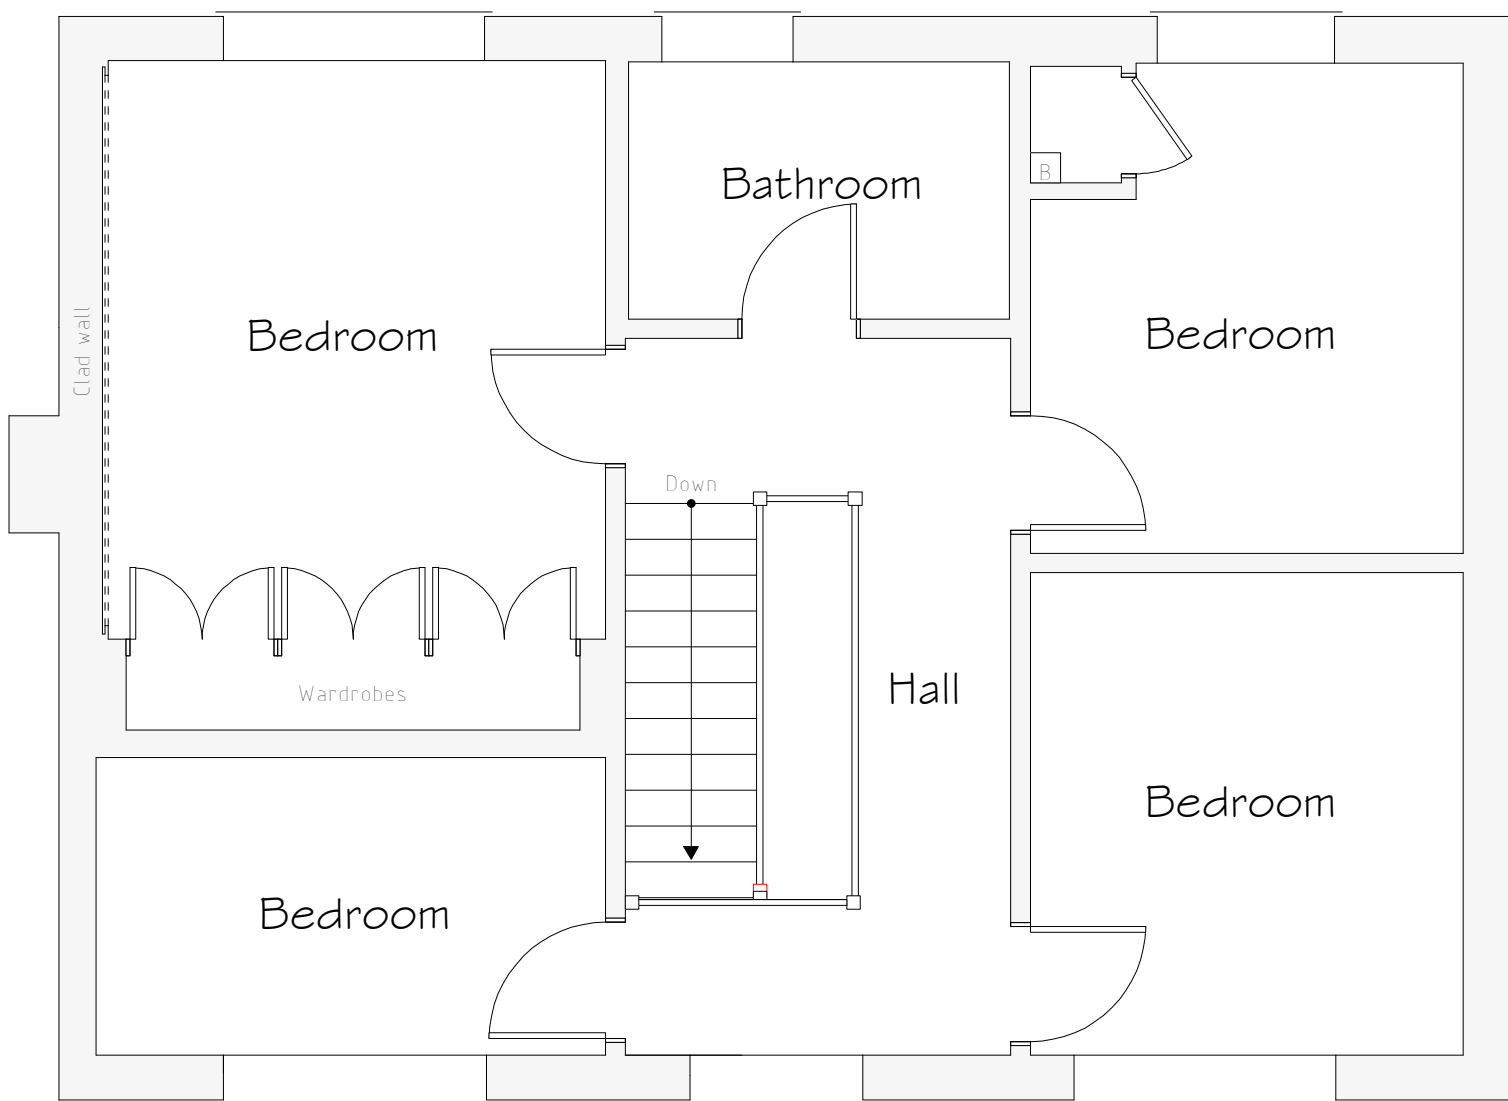

First Floor Plan 1:50

Services Key

- ☐ Existing Boiler Position
- ☐ Existing Gas Meter Position
- ☐ Existing Electric Meter Position
- ☐ Existing Fuse Box Position
- ☐ Existing Stopcock Position
- ☐ Existing Man Hole Position
- ☒ Existing Rain Water Gully (RWG) Position
- ☒ Existing Back Inlet (RIG) Gully Position
- ☐ Existing Soil Vent Pipe (SVP) Position

Rev	Date	Detail	Initial
A	11/2021	First Floor Update	AV

Project:	
Proposed Alterations to, Cil Tywodfaen, Ffordd Gwenllian, Gresford Road, LL12 0UW.	
Title:	Scale: (A1)
Existing	1:50 & 1:100

Drawn By:	Date:
E.M.Jackson	April 2021
Drawing No:	Sheet:
P138/001	1 of 1