



Fence Front Elevation 1:100


Fence Side Elevation 1:100

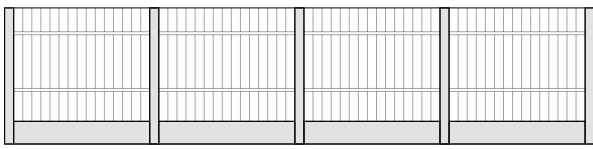

Fence Rear Elevation 1:100

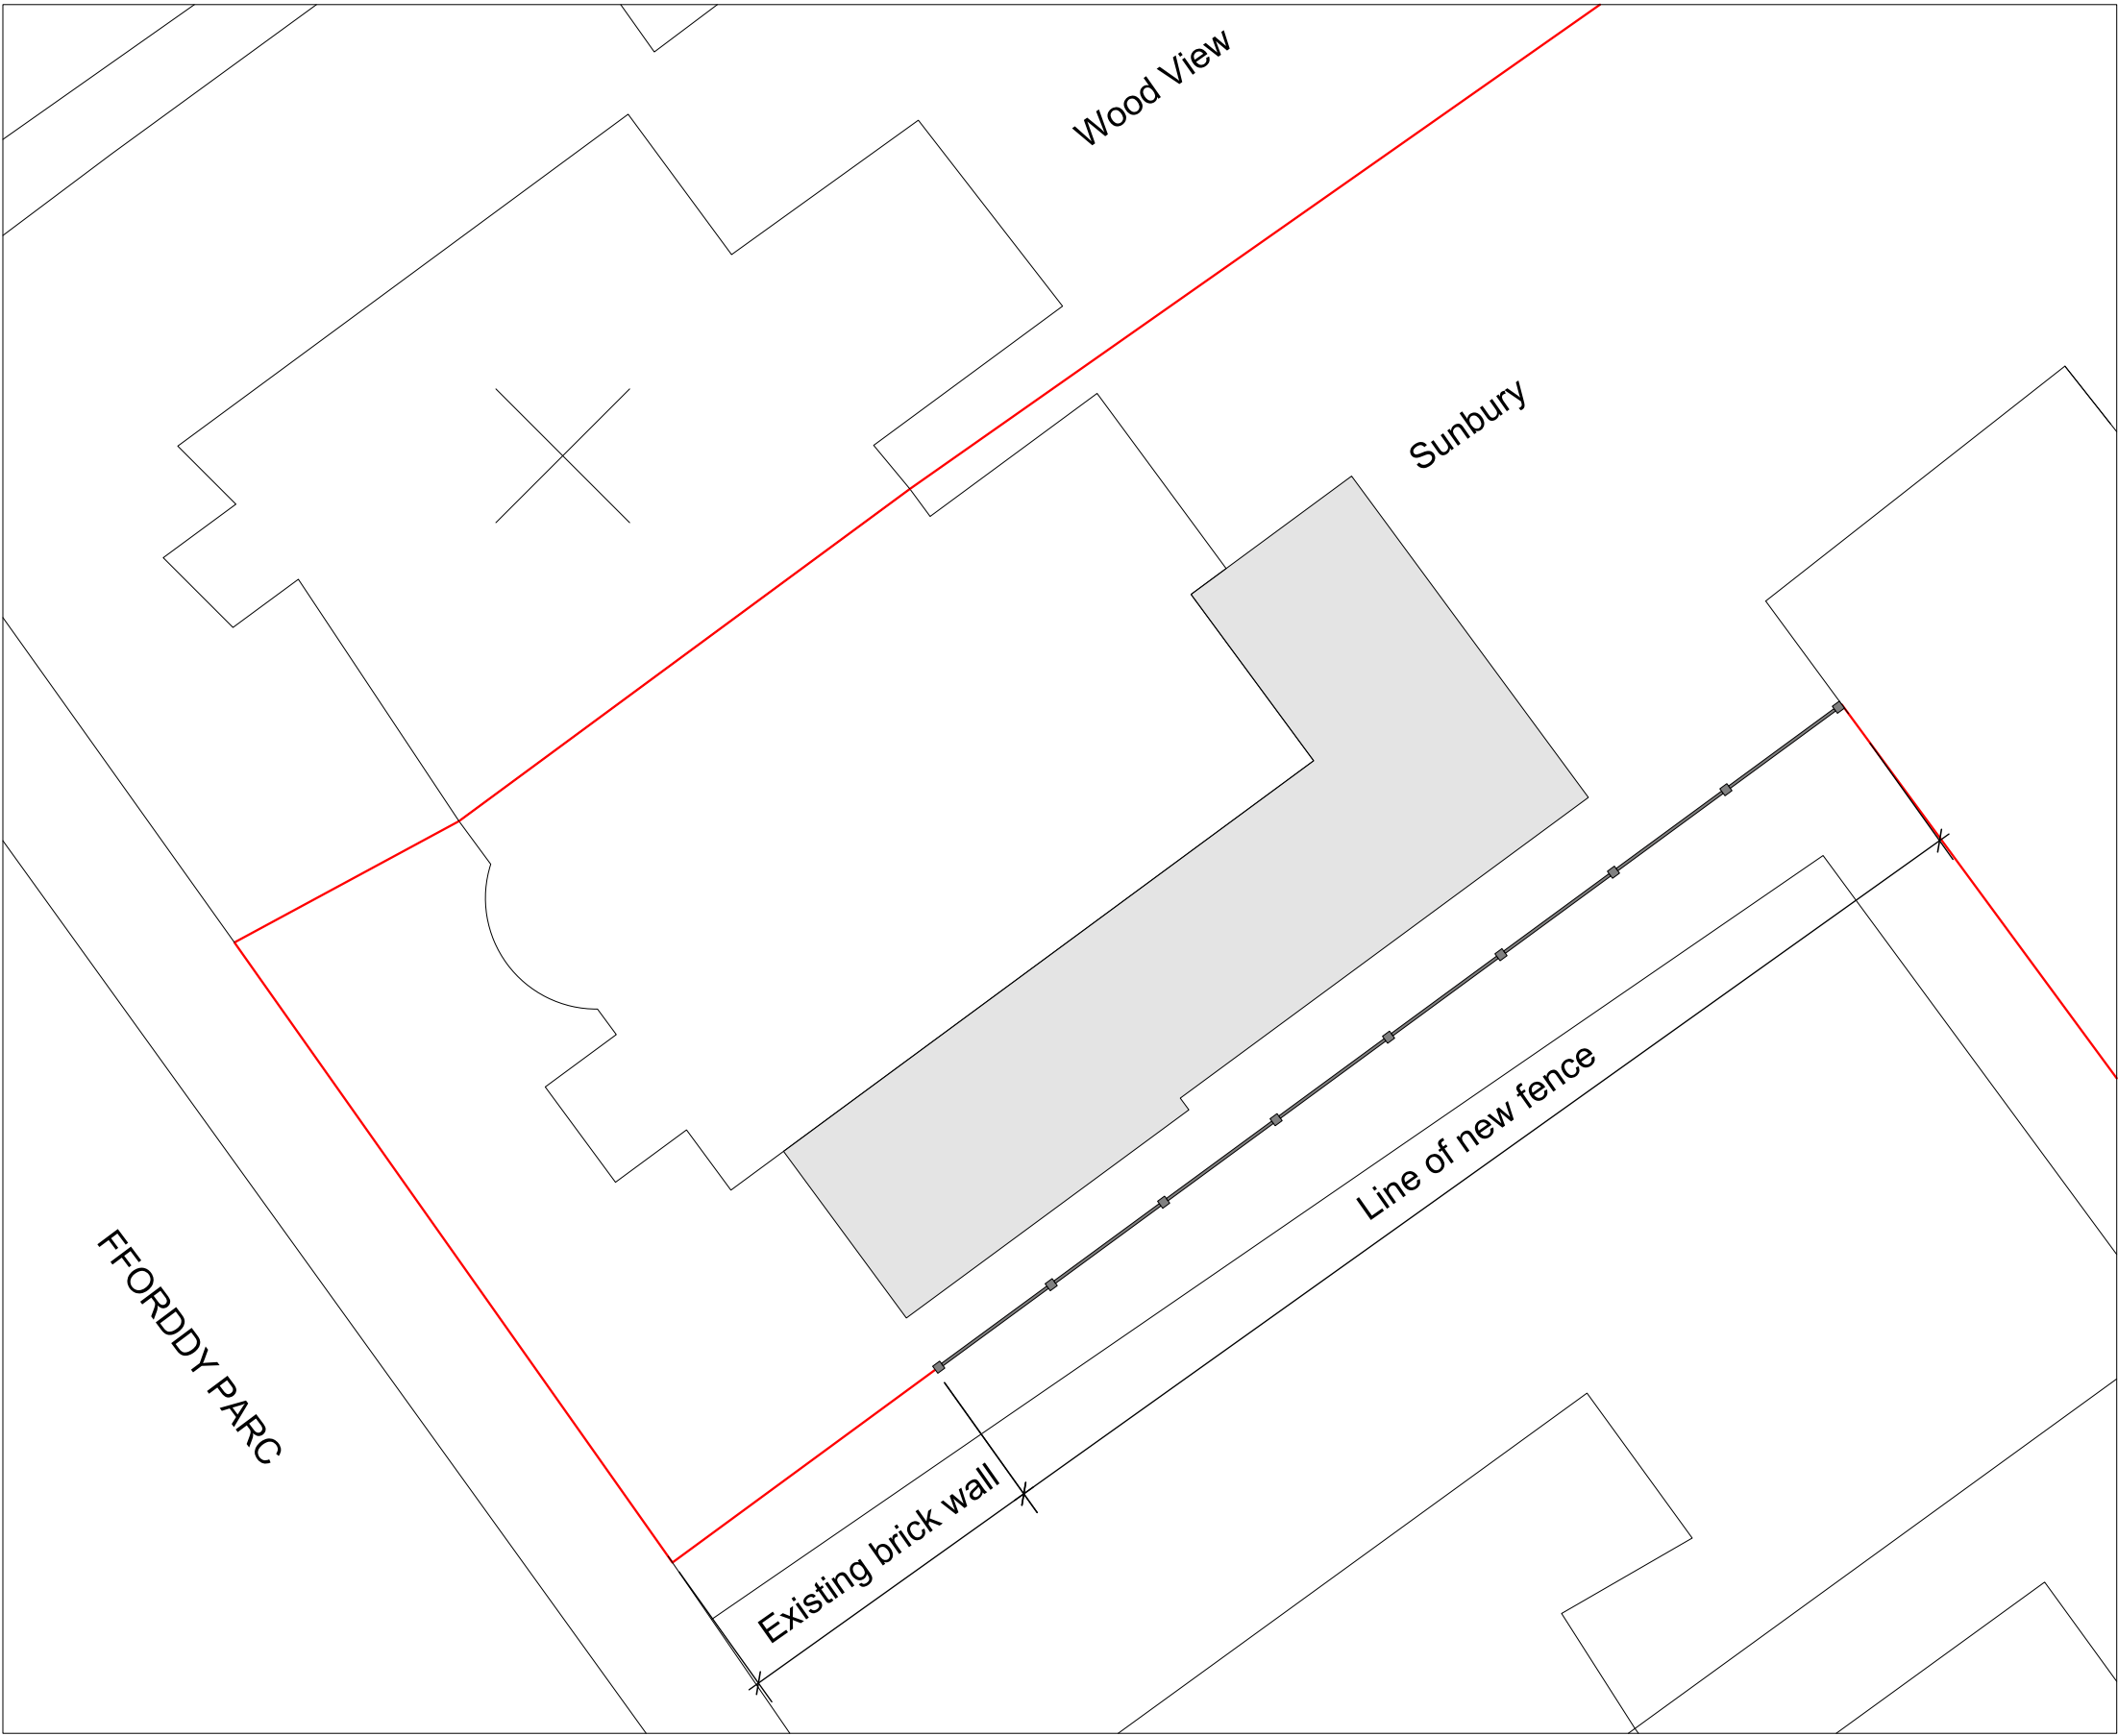


Plan View of Fence 1:100

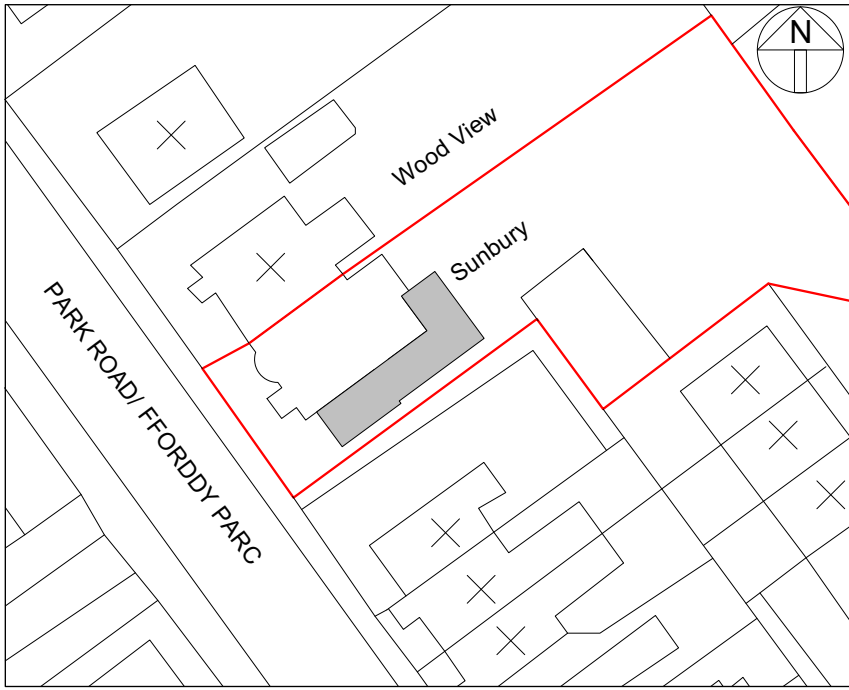

0m 10m 20m 30m 40m
1:500 Scale bar in metres

Site Plan 1:500

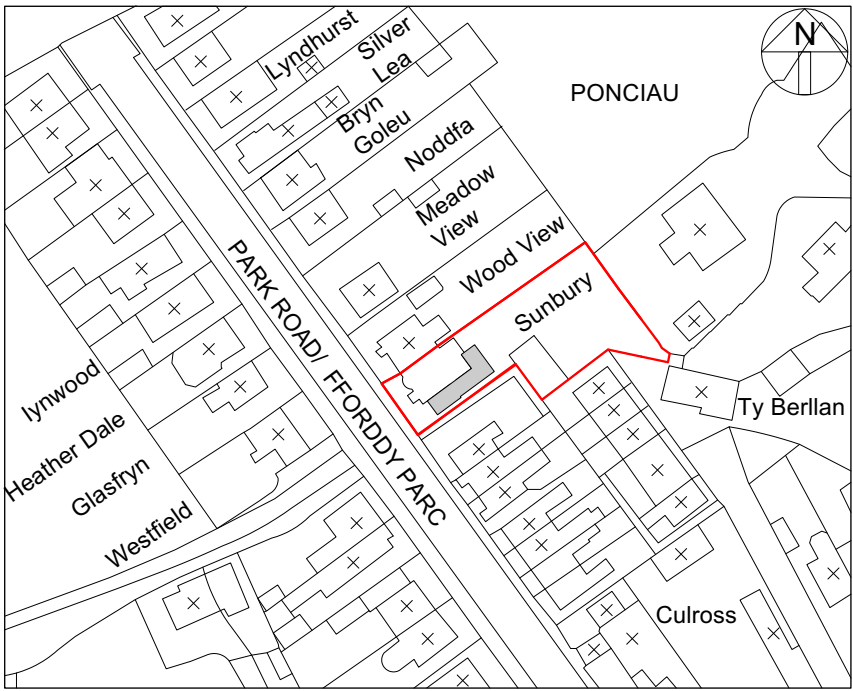

0 20m 40m 60m 80m
1:1250 Scale bar in metres

Location Plan 1:1250



AGD Architectural Ltd
Calbourne, Church Lane
Guilden Sutton
Chester, CH3 7EW

e-mail: info@agdarchitectural.co.uk
Tel: 01244 301 723

Client

Mr & Mrs Jones

Project

Sunbury, Park Road, LL14 1HE

Drawing Title

Combined Planning

Scale (A2)

1:100, 1:500 & 1:12500

Date

May 2022

Drawing No.

J028/21

Sheet

01/01

This drawing is copyright and is issued under the condition that it is not to be copied wholly or in part without the consent in writing of AGD Architectural, contractors to check all dimensions on site, do not scale from the drawing.