



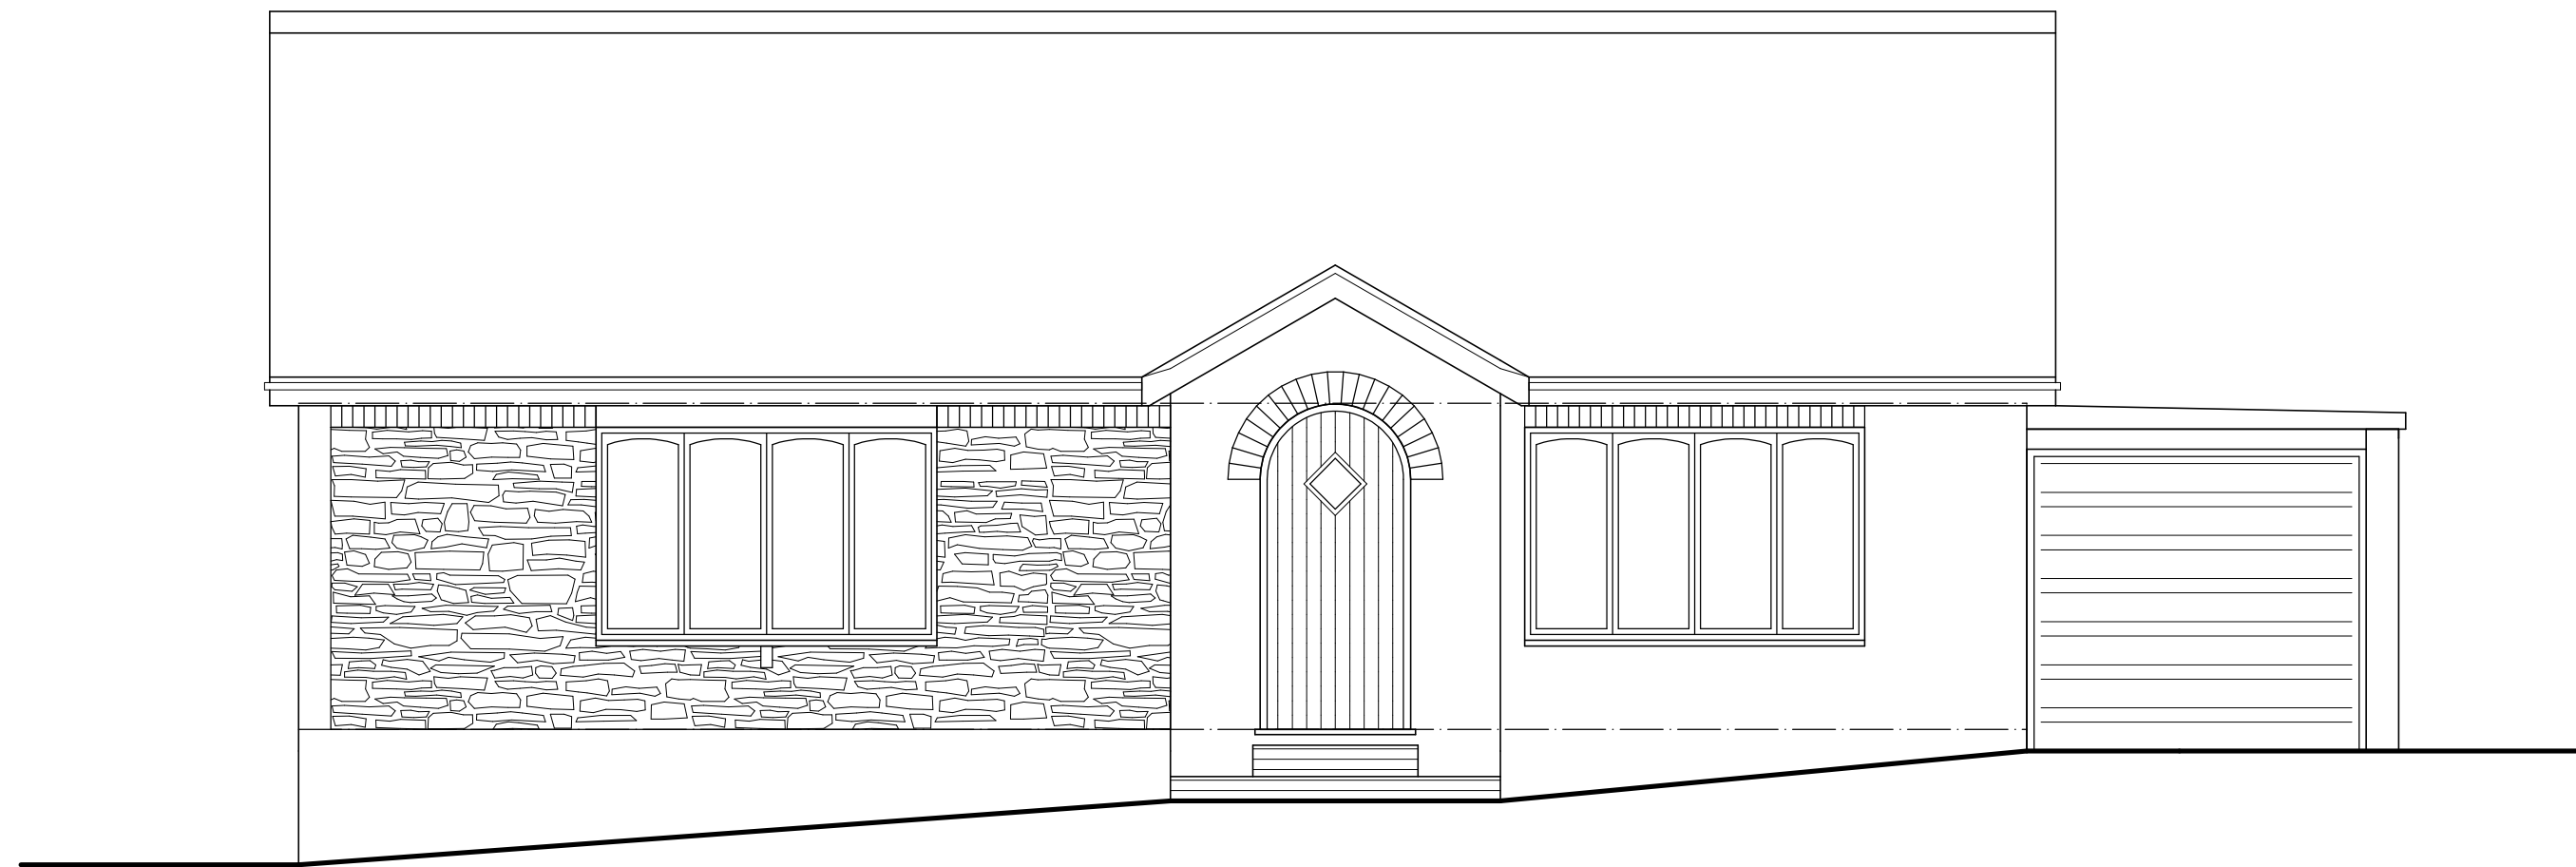


EXISTING FRONT ELEVATION.

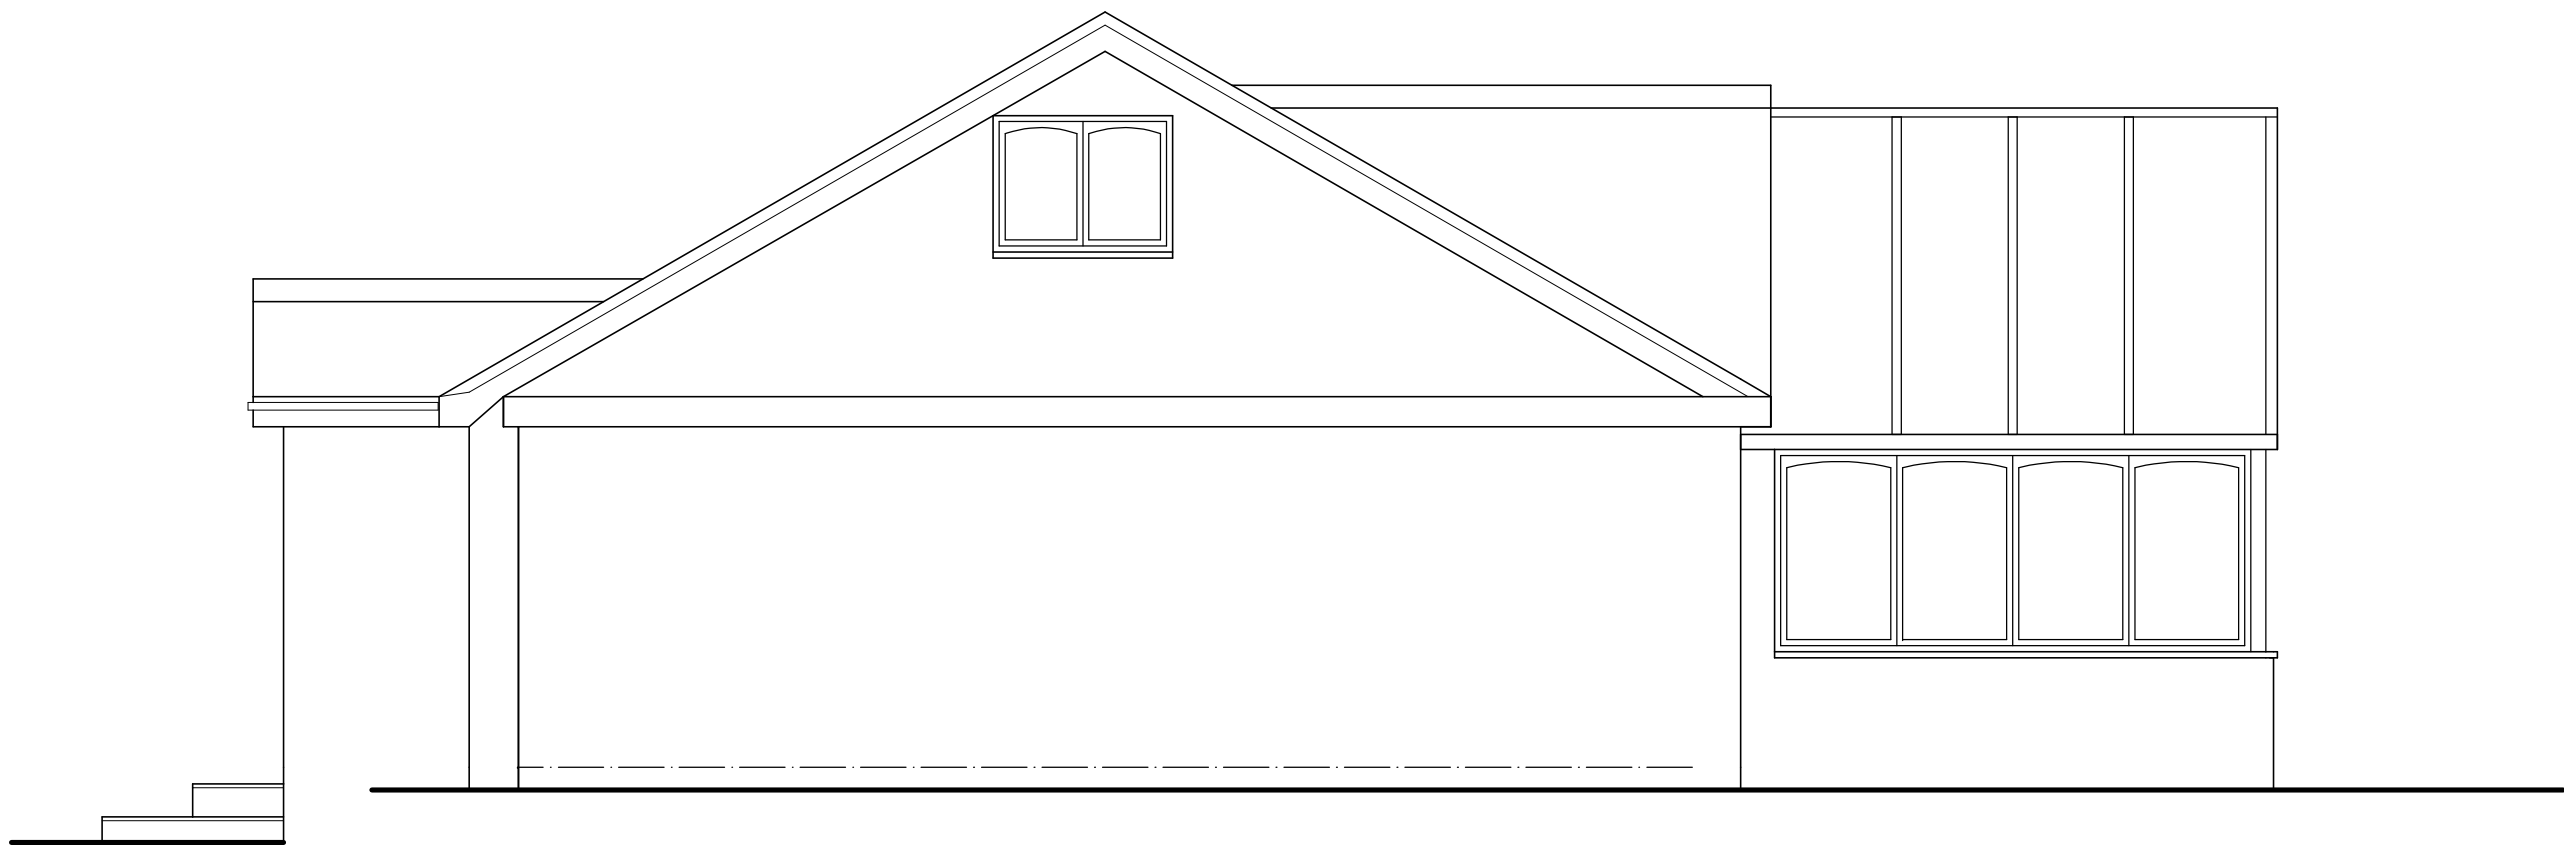


EXISTING SIDE ELEVATION.




EXISTING REAR ELEVATION.

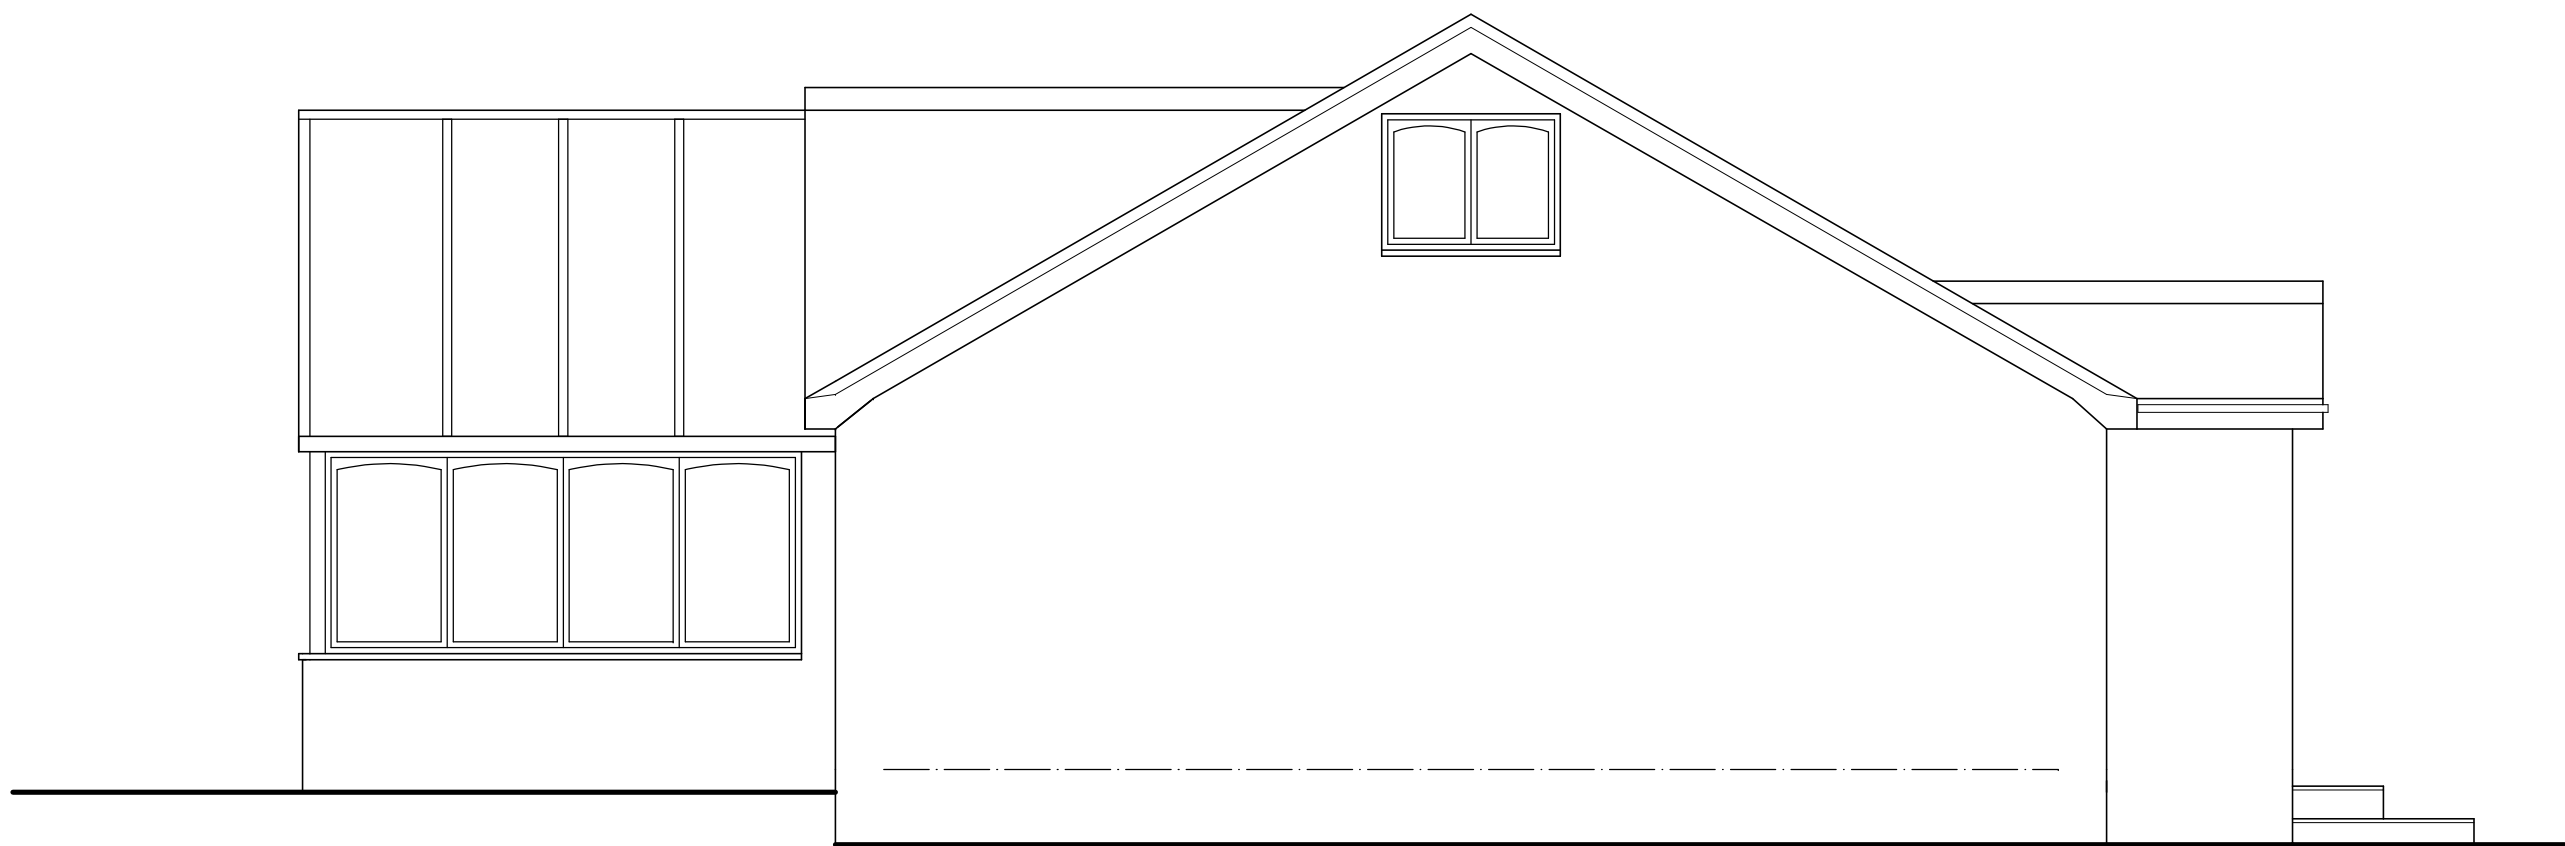


EXISTING SIDE ELEVATION.

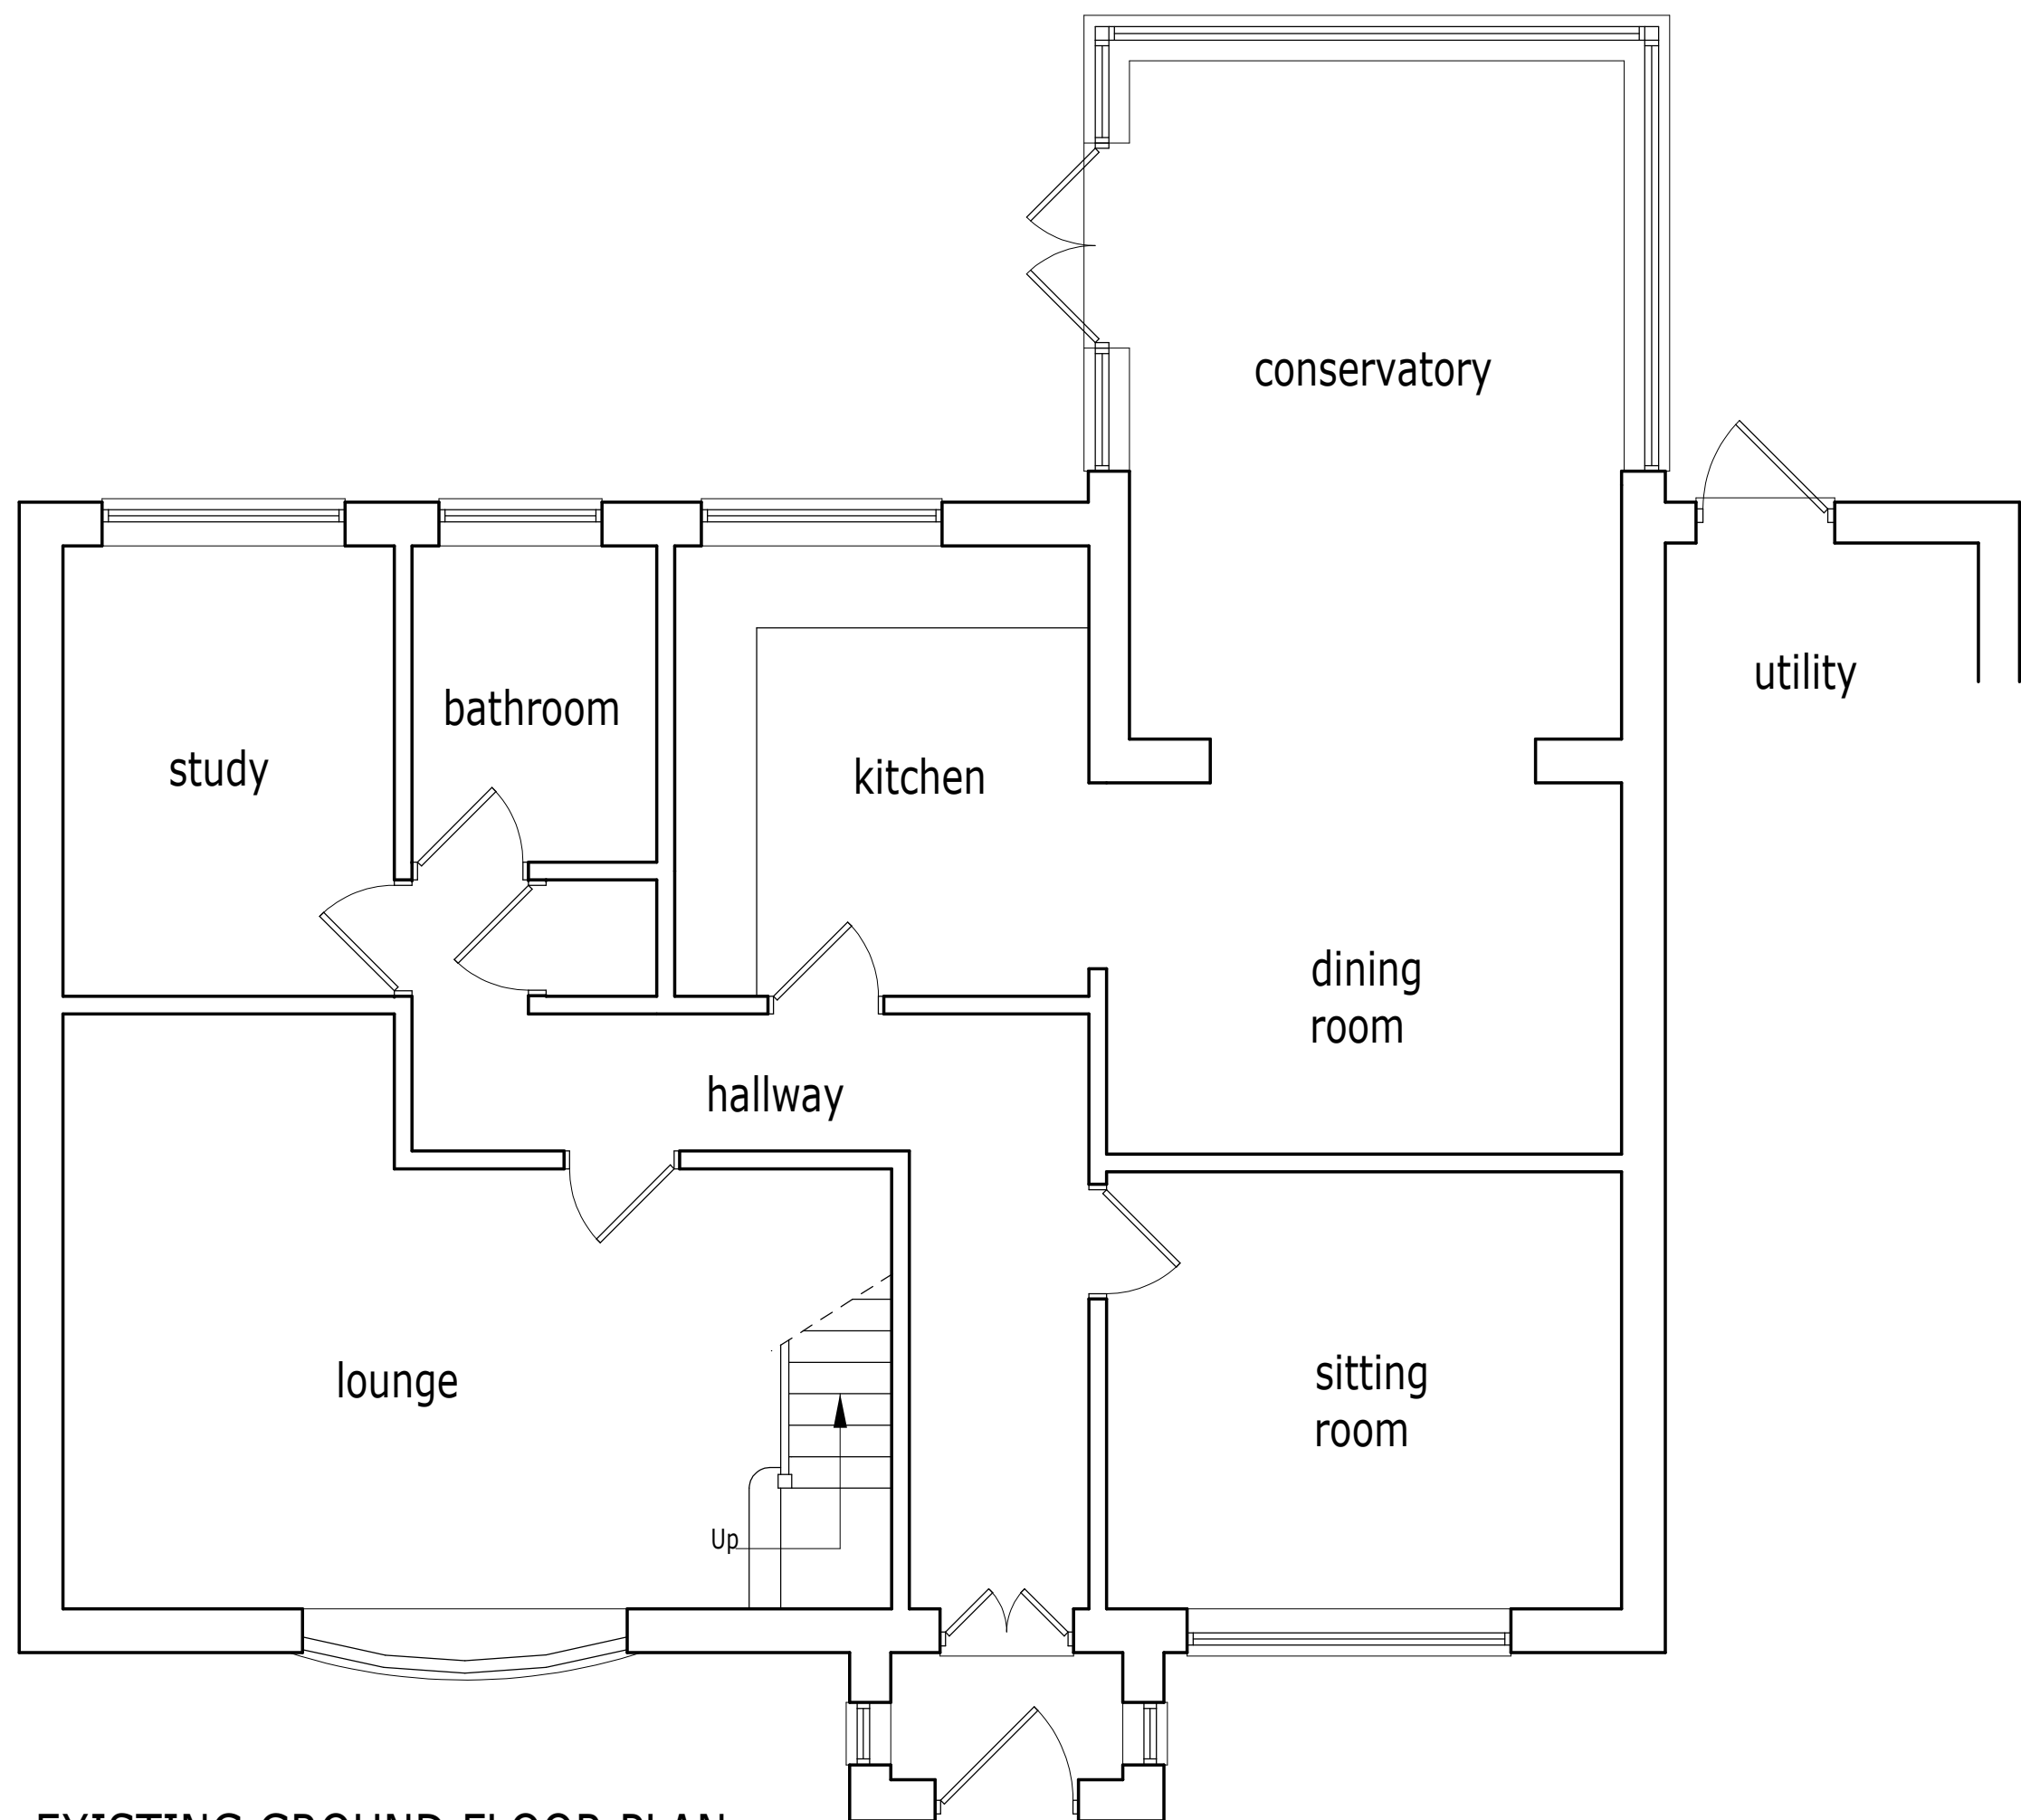

EXISTING GROUND FLOOR PLAN.

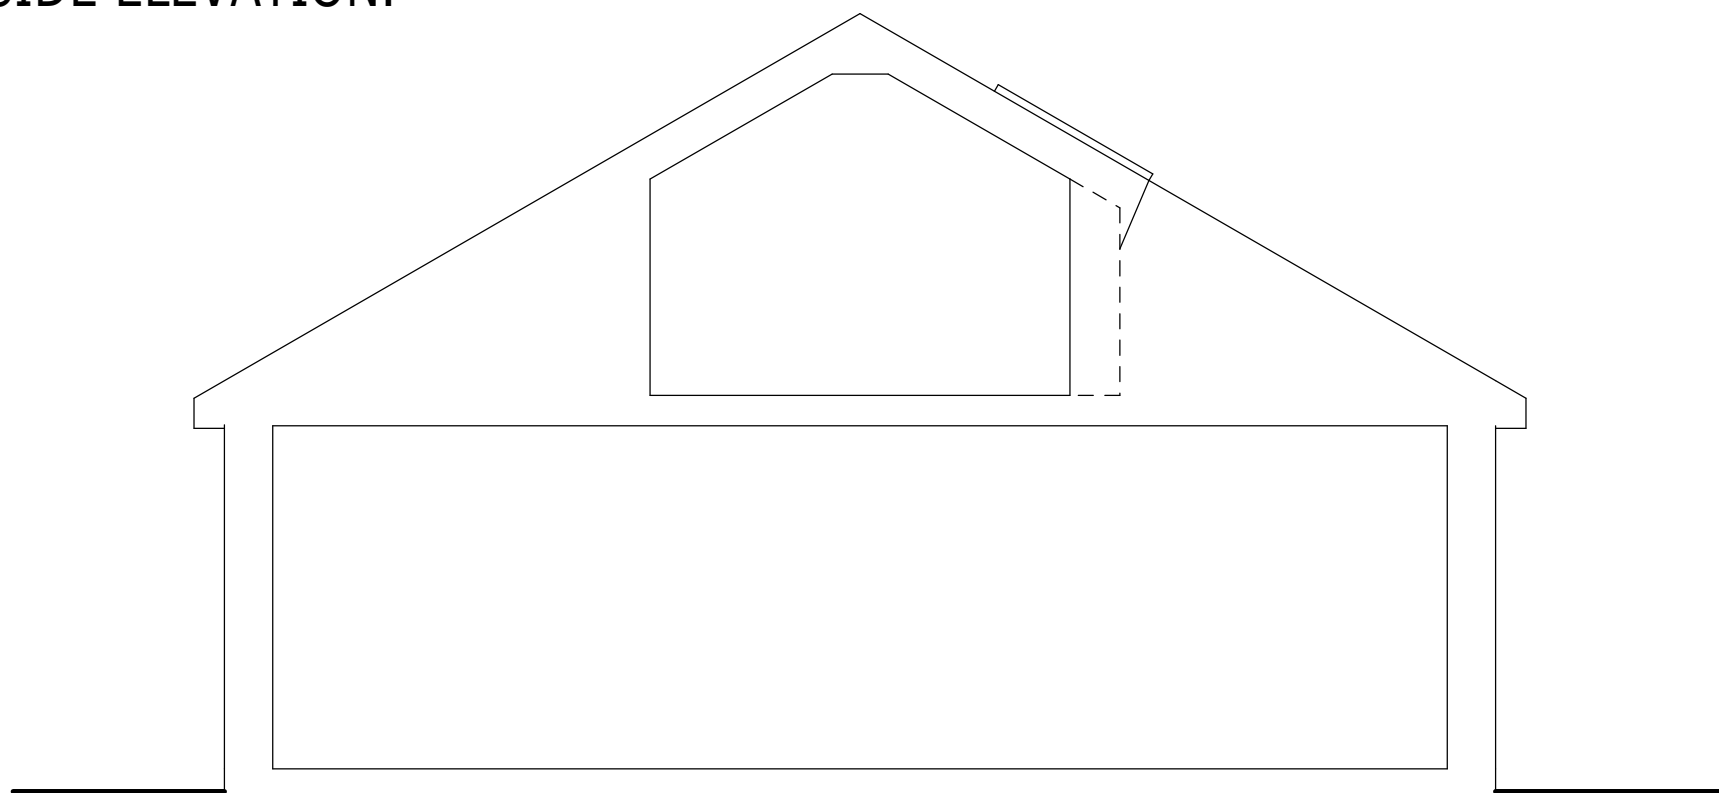

EXISTING CROSS SECTION.

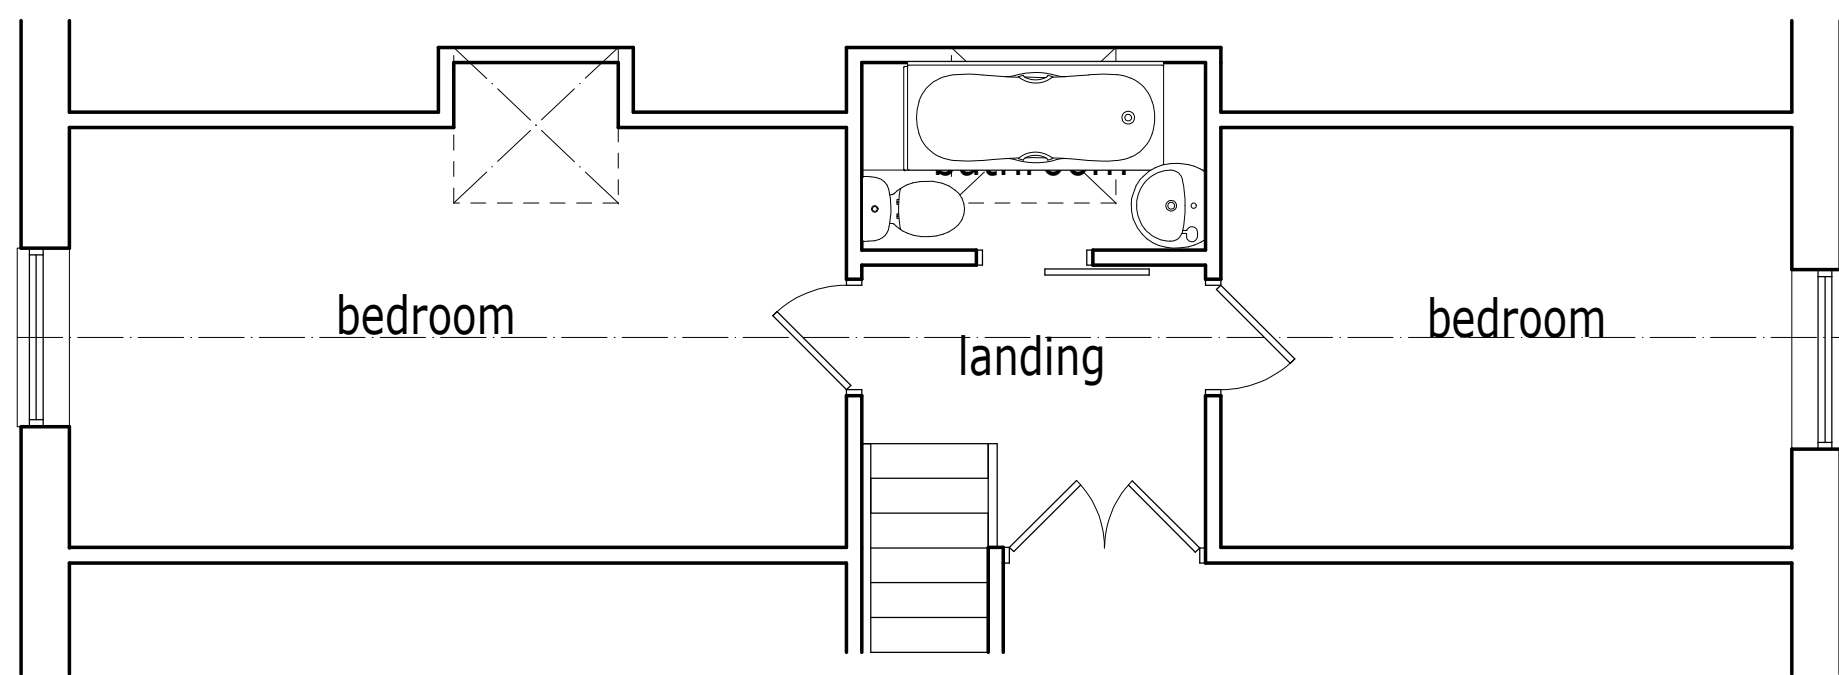

EXISTING FIRST FLOOR PLAN.



Project.
PROPOSED EXTENSION
& ALTERATIONS to
BEVERLEY,
GATE ROAD,
FRONCYSYLLTE,
LLANGOLLEN, LL20 7RH.

Client.
Mr & Mrs T. ROBINSON.

Title.
PLANS & ELEVATIONS -
AS EXISTING.

Drawing No.
10538.03.dsj

Date.
June 2021.

Scale.
1:50@A1.

D.S. Jones & Co.
Architectural & Planning
Consultants.
The Studio,
26, Prospect Drive,
Coedpoeth, Wrexham, LL11 3PE.
Tel : 01978 750195 / 07880 874522.
E : dsjonesandco@live.co.uk