




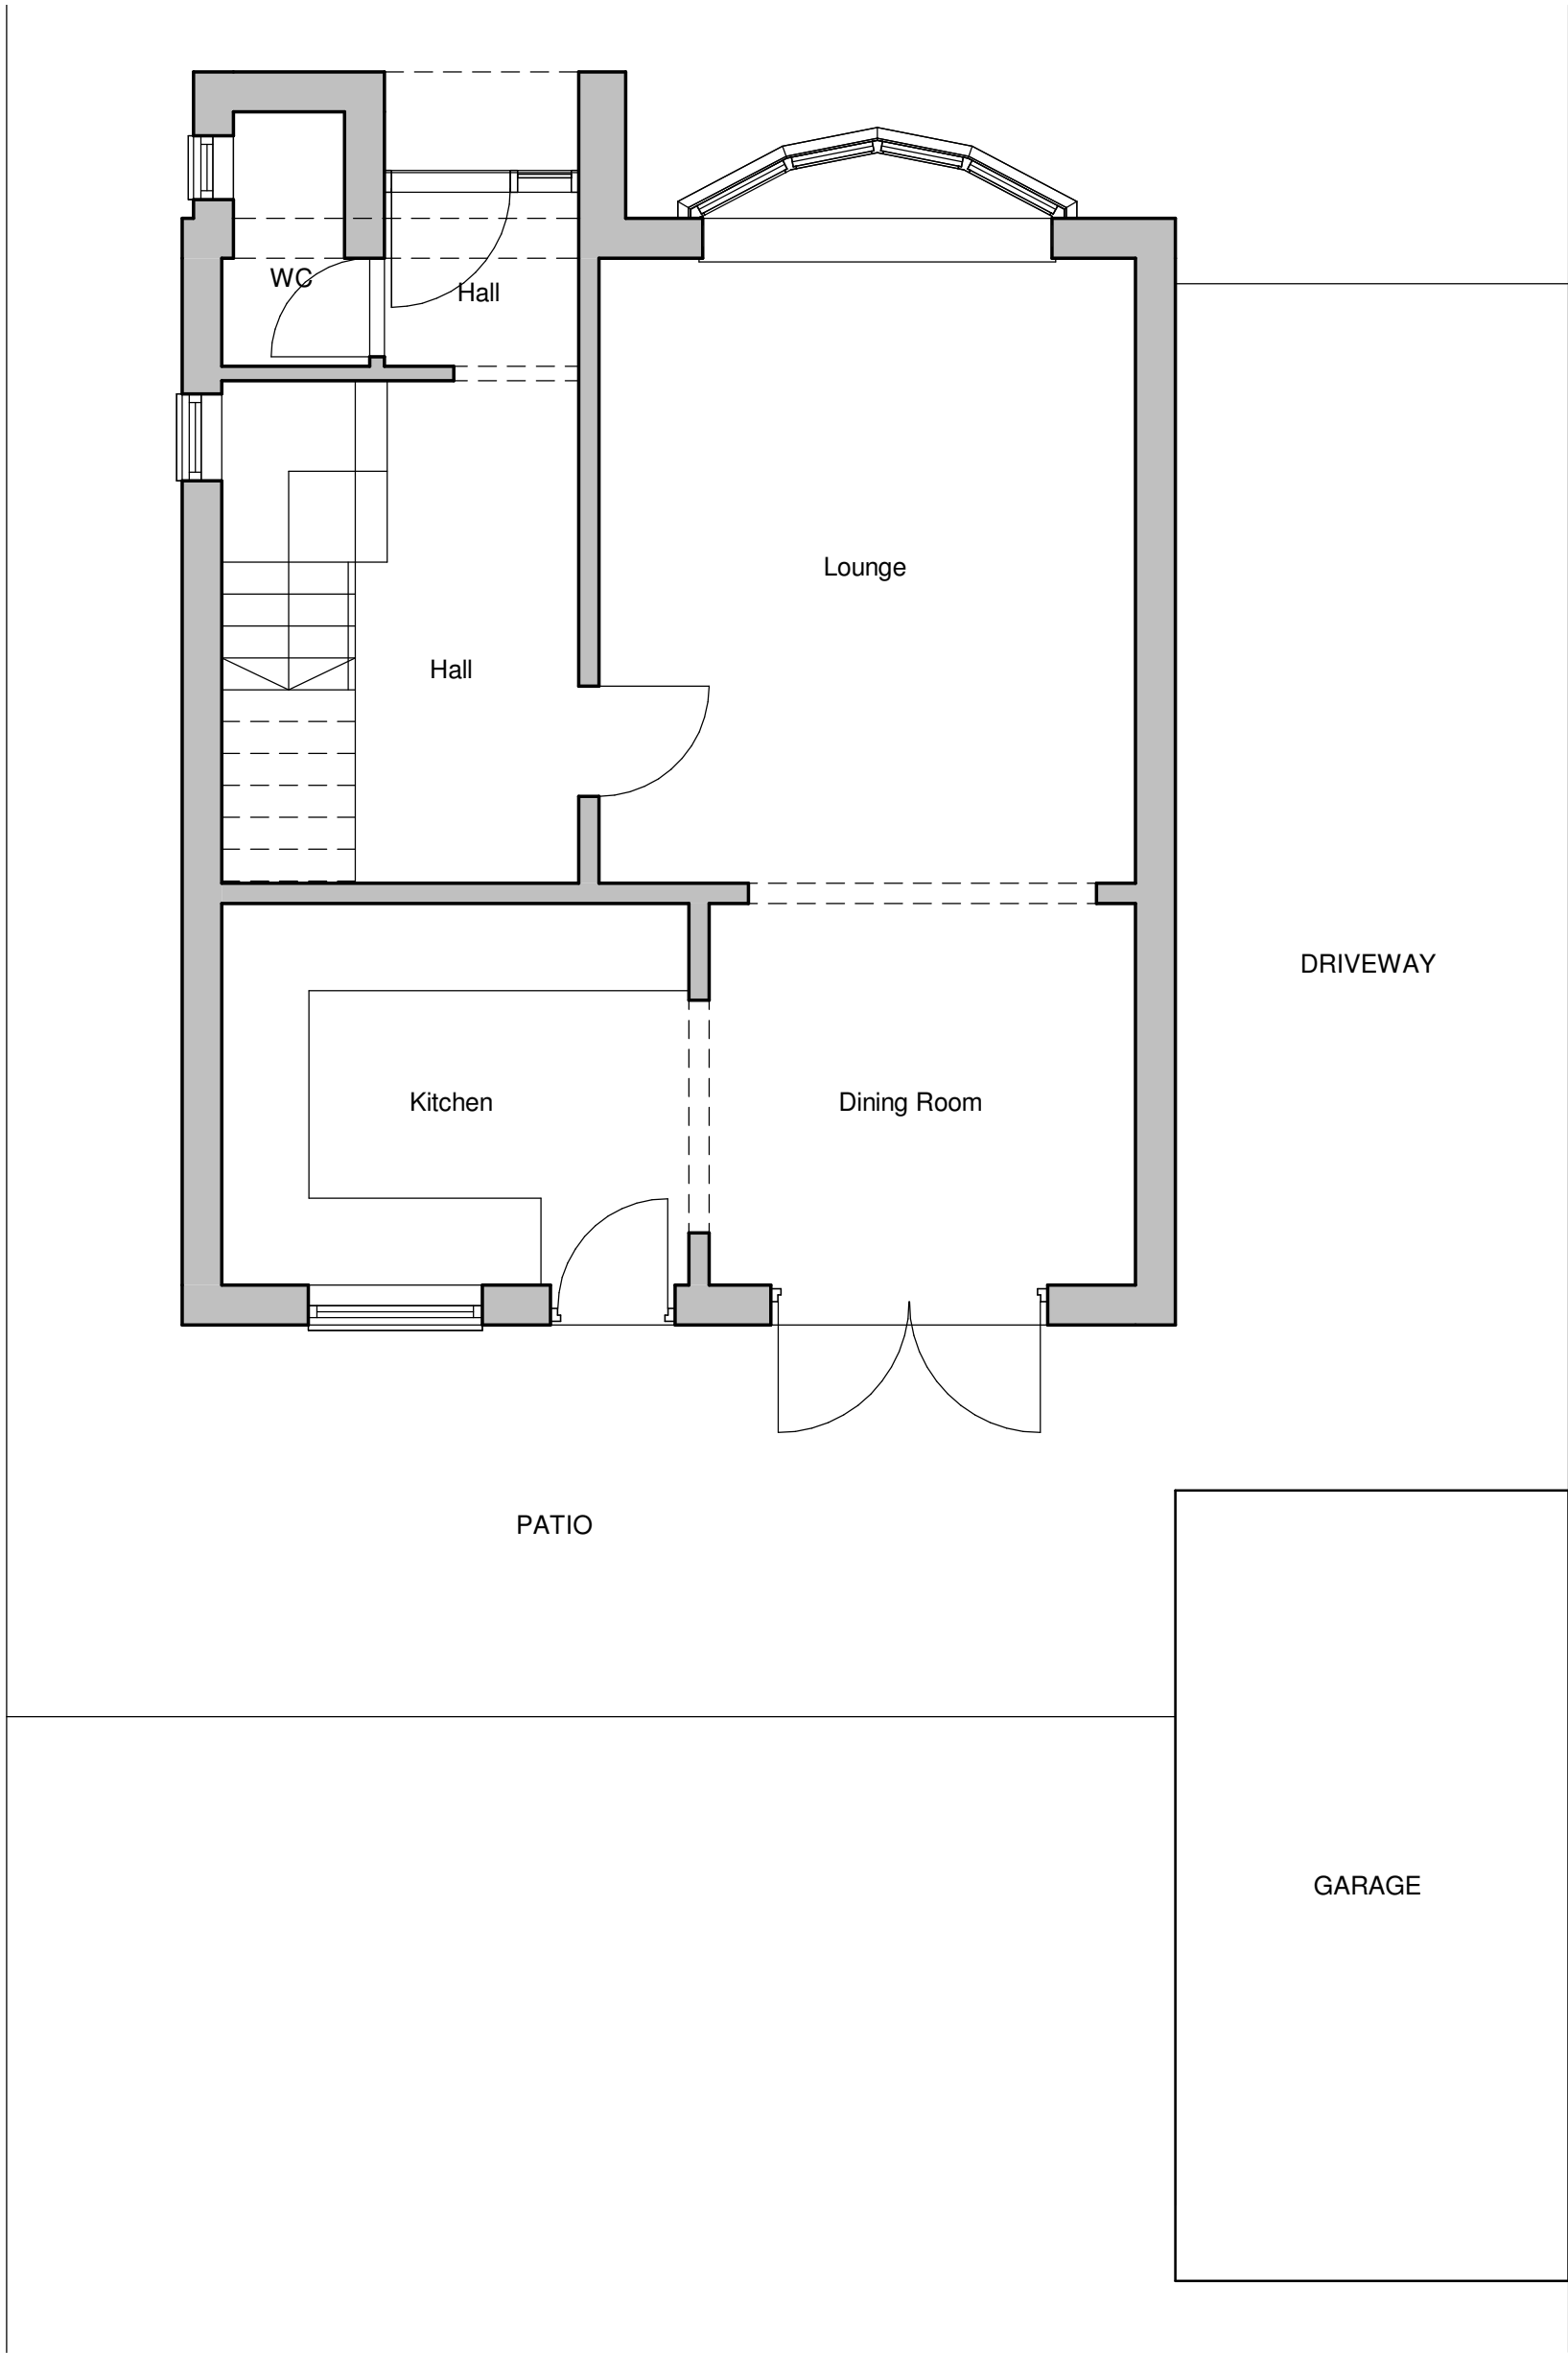

Existing Ground Floor Plan
1 : 50

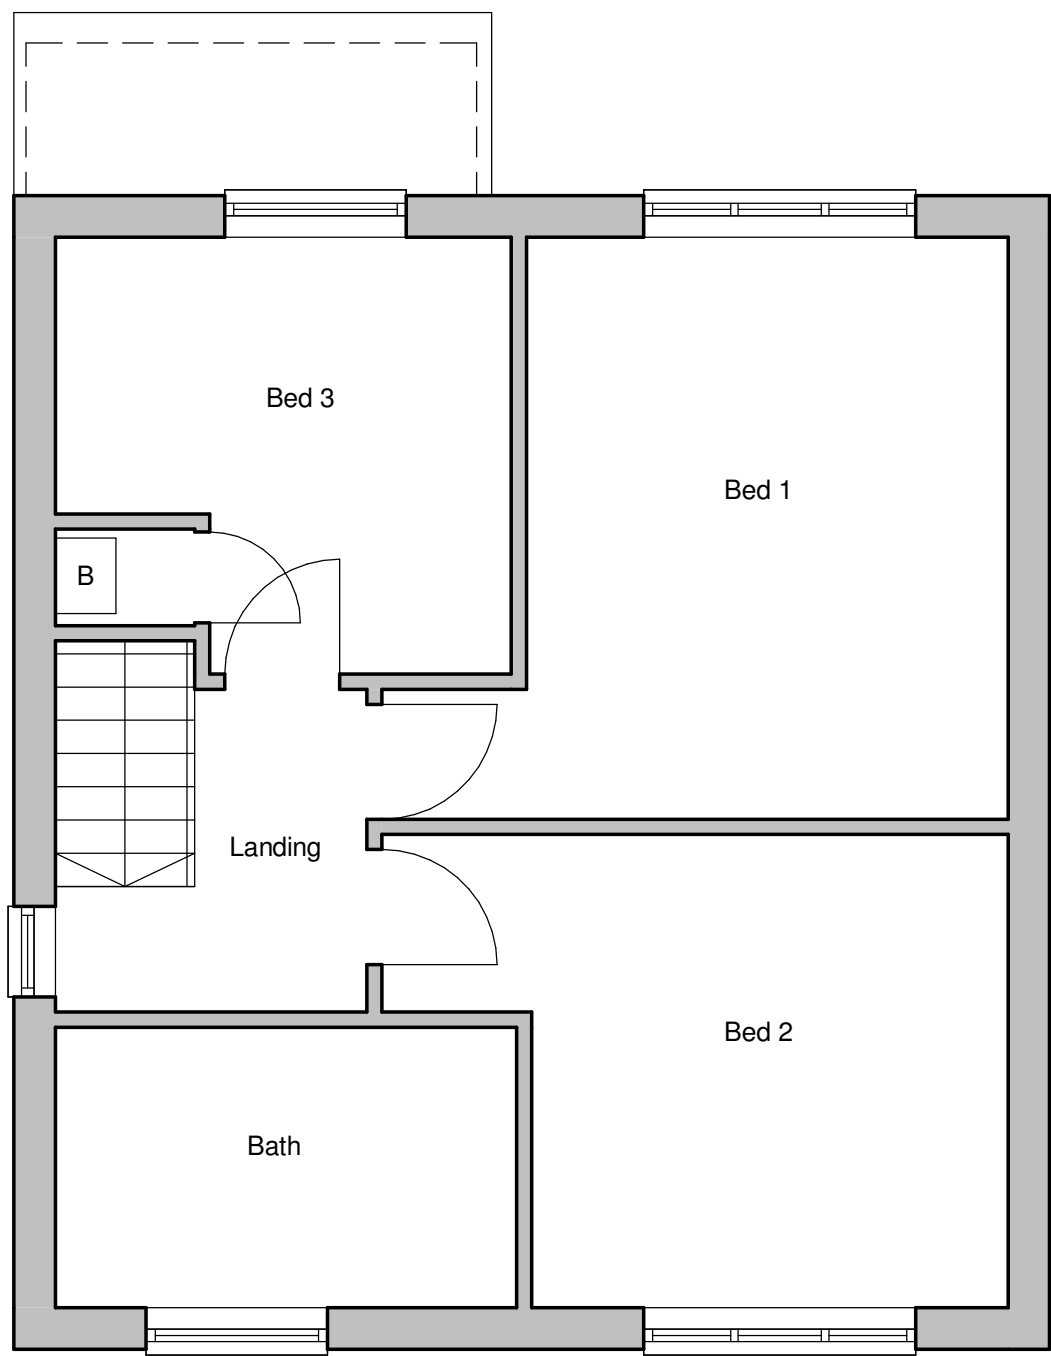

Existing First Floor Plan
1 : 50

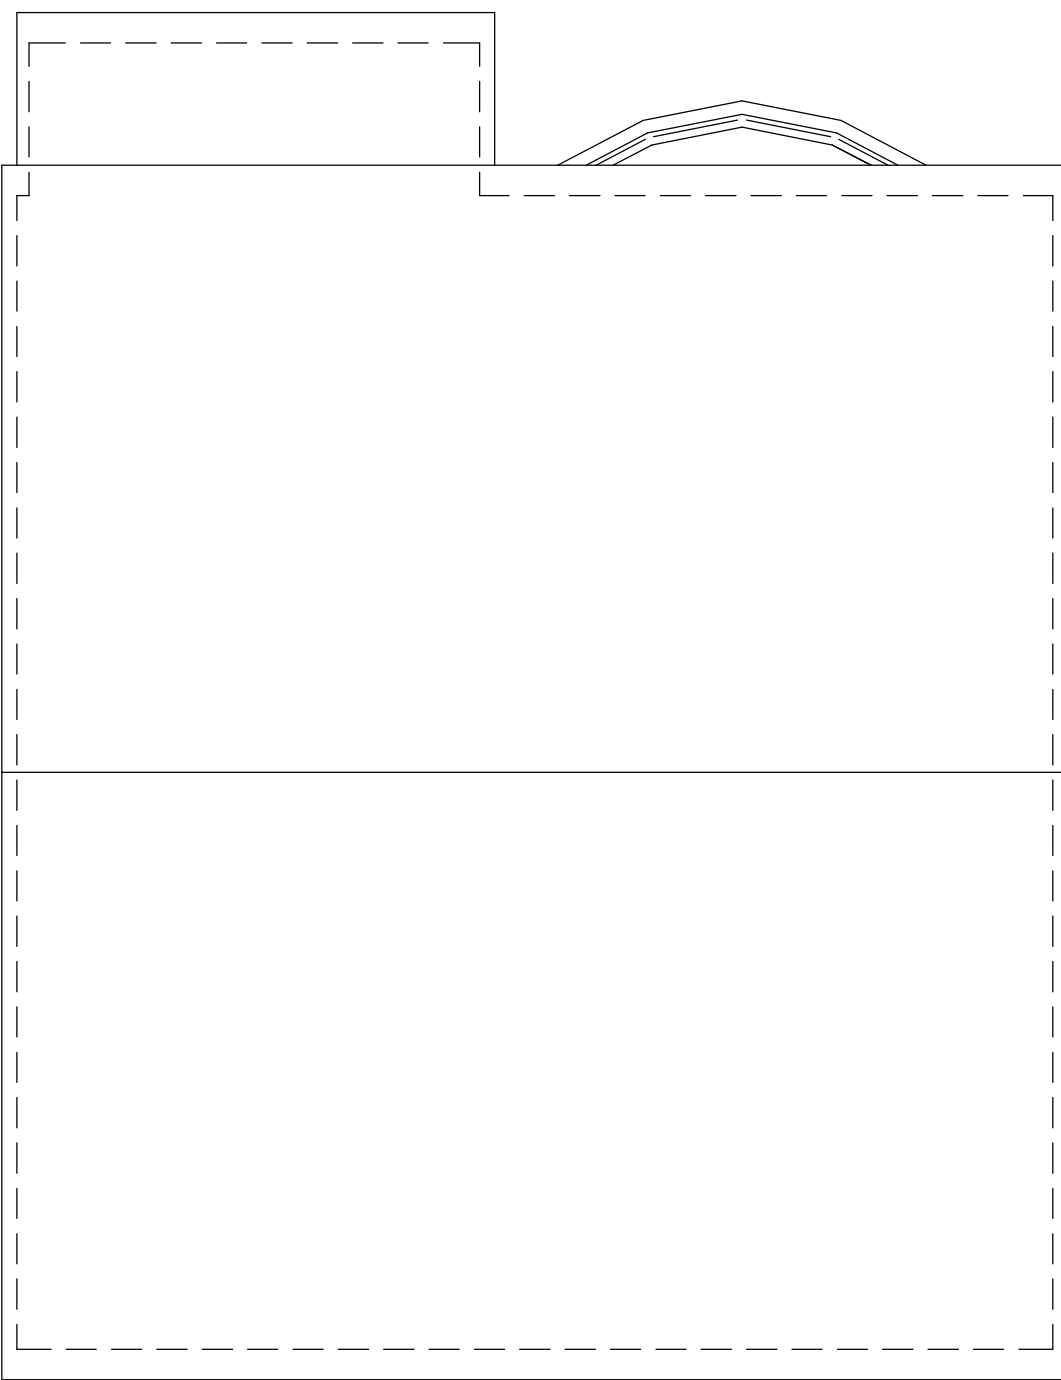

Existing Roof Plan
1 : 50



ARKIFY LTD.
36 Pils Tiron, Nant Parc,
Wrexham, LL14 1UR
01942 888888
general@arkify.co.uk
www.arkify.co.uk

Project:	14 Delyn, Nant Parc		
Title:	Existing Floor Plans		
Scale @ A1:	1 : 50	Scale @ A3:	Author: GE Date: 10.03.22
Project Ref:	22-13	Drawing No:	A003 Rev: -