




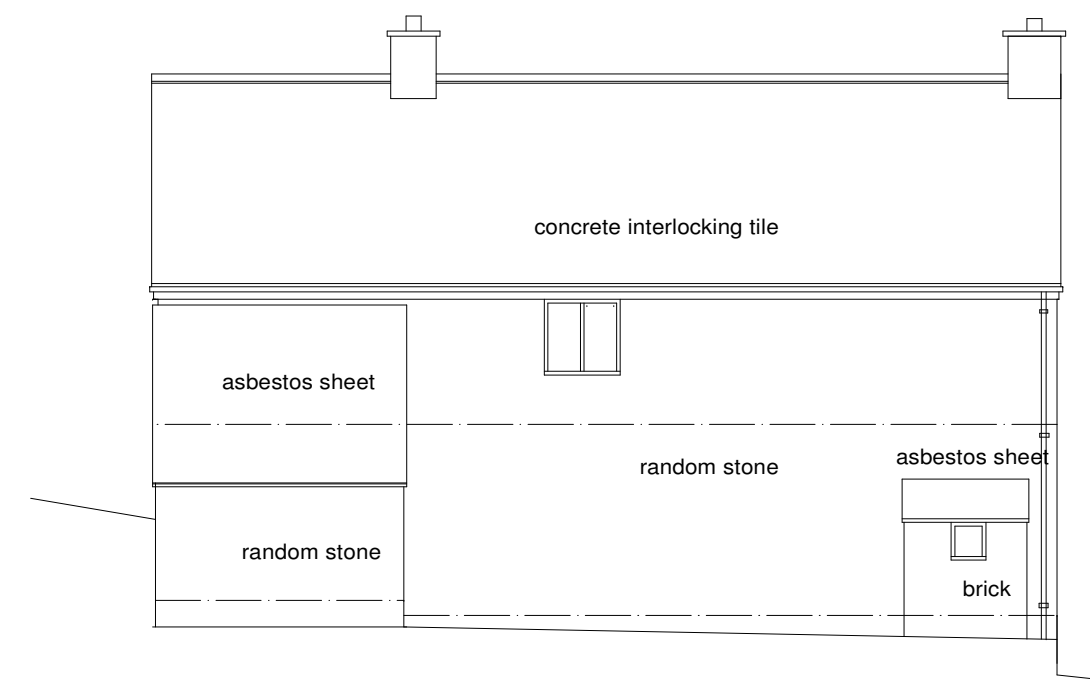


north elevation

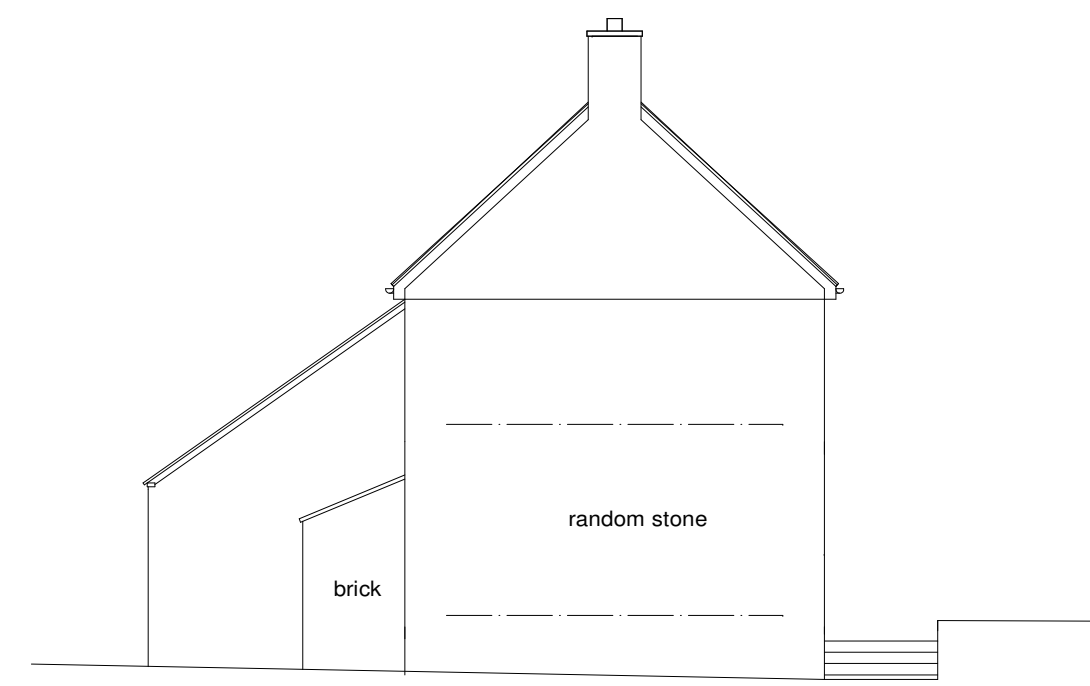


west elevation

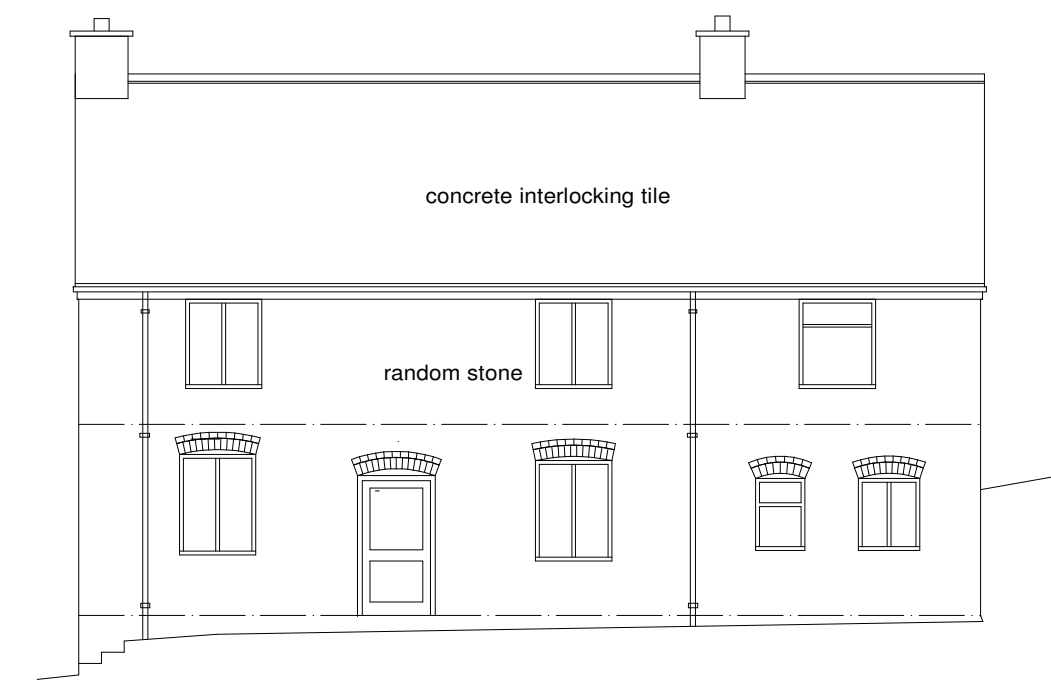


south elevation

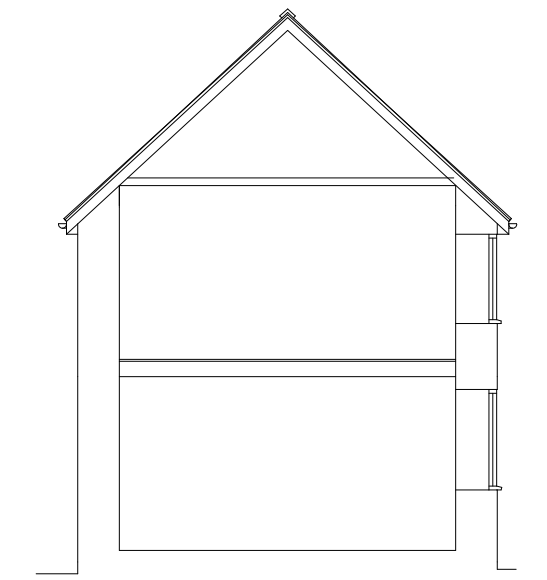


section a-a

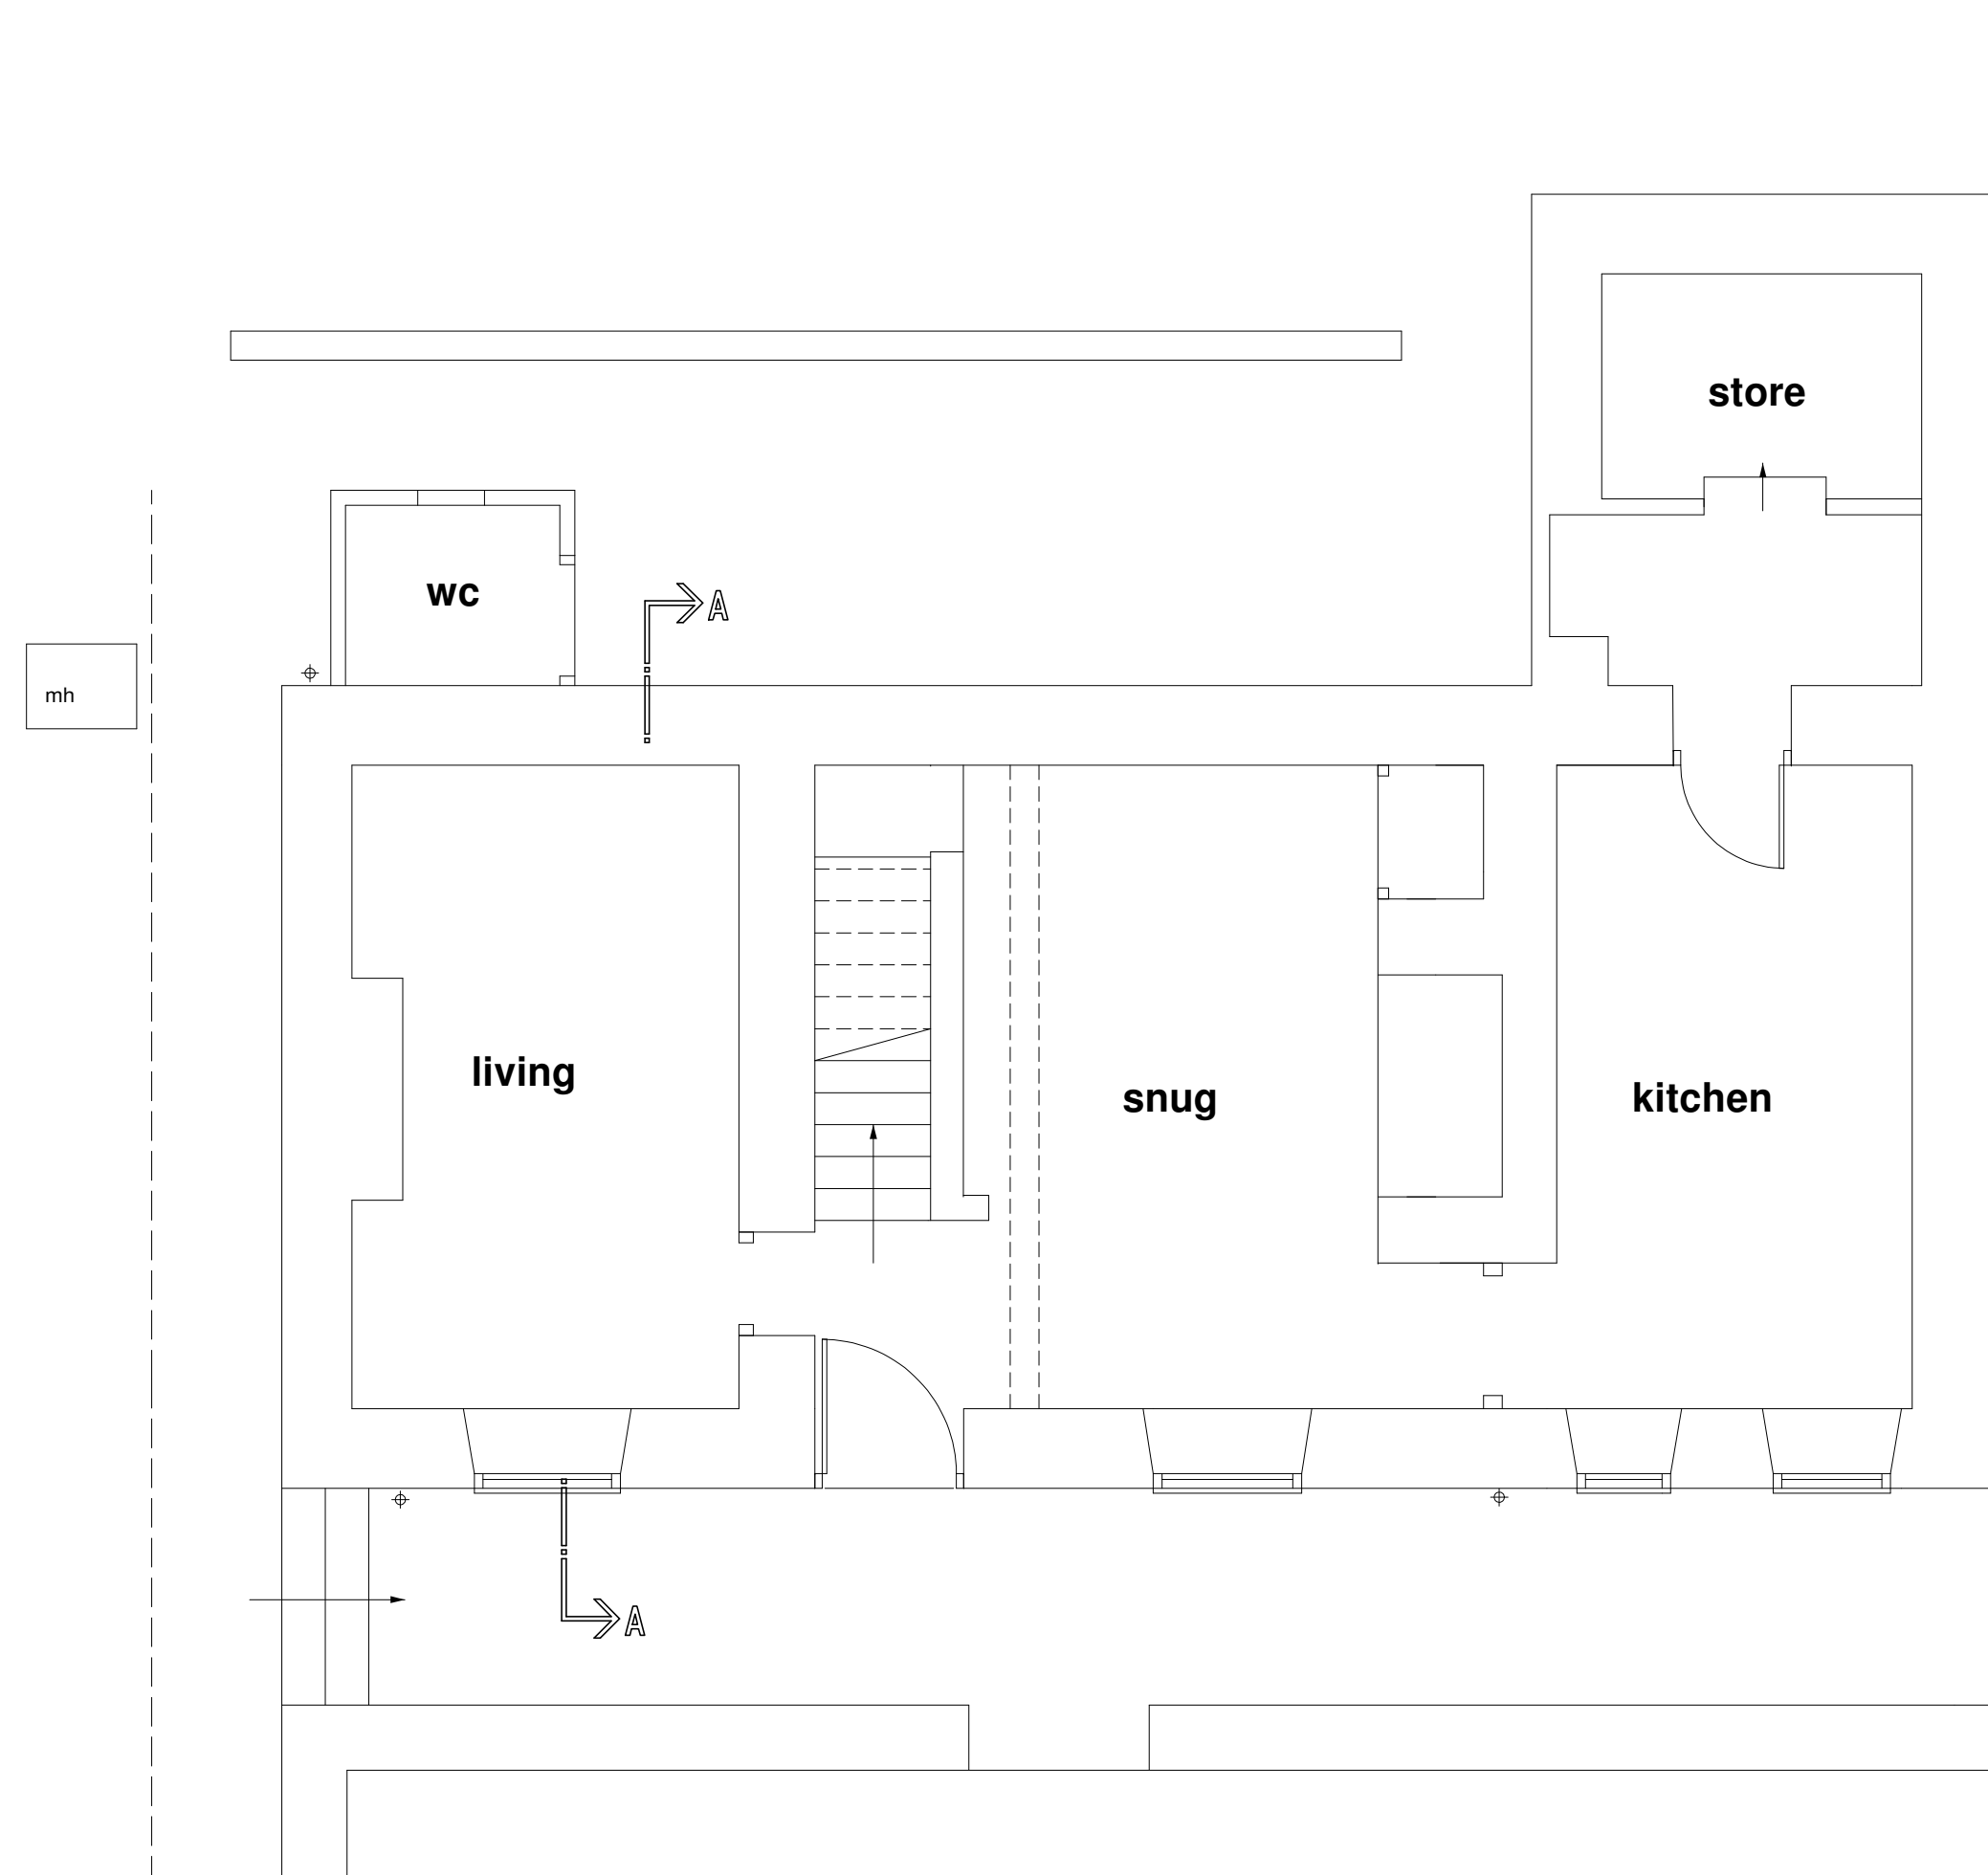

GROUND FLOOR PLAN

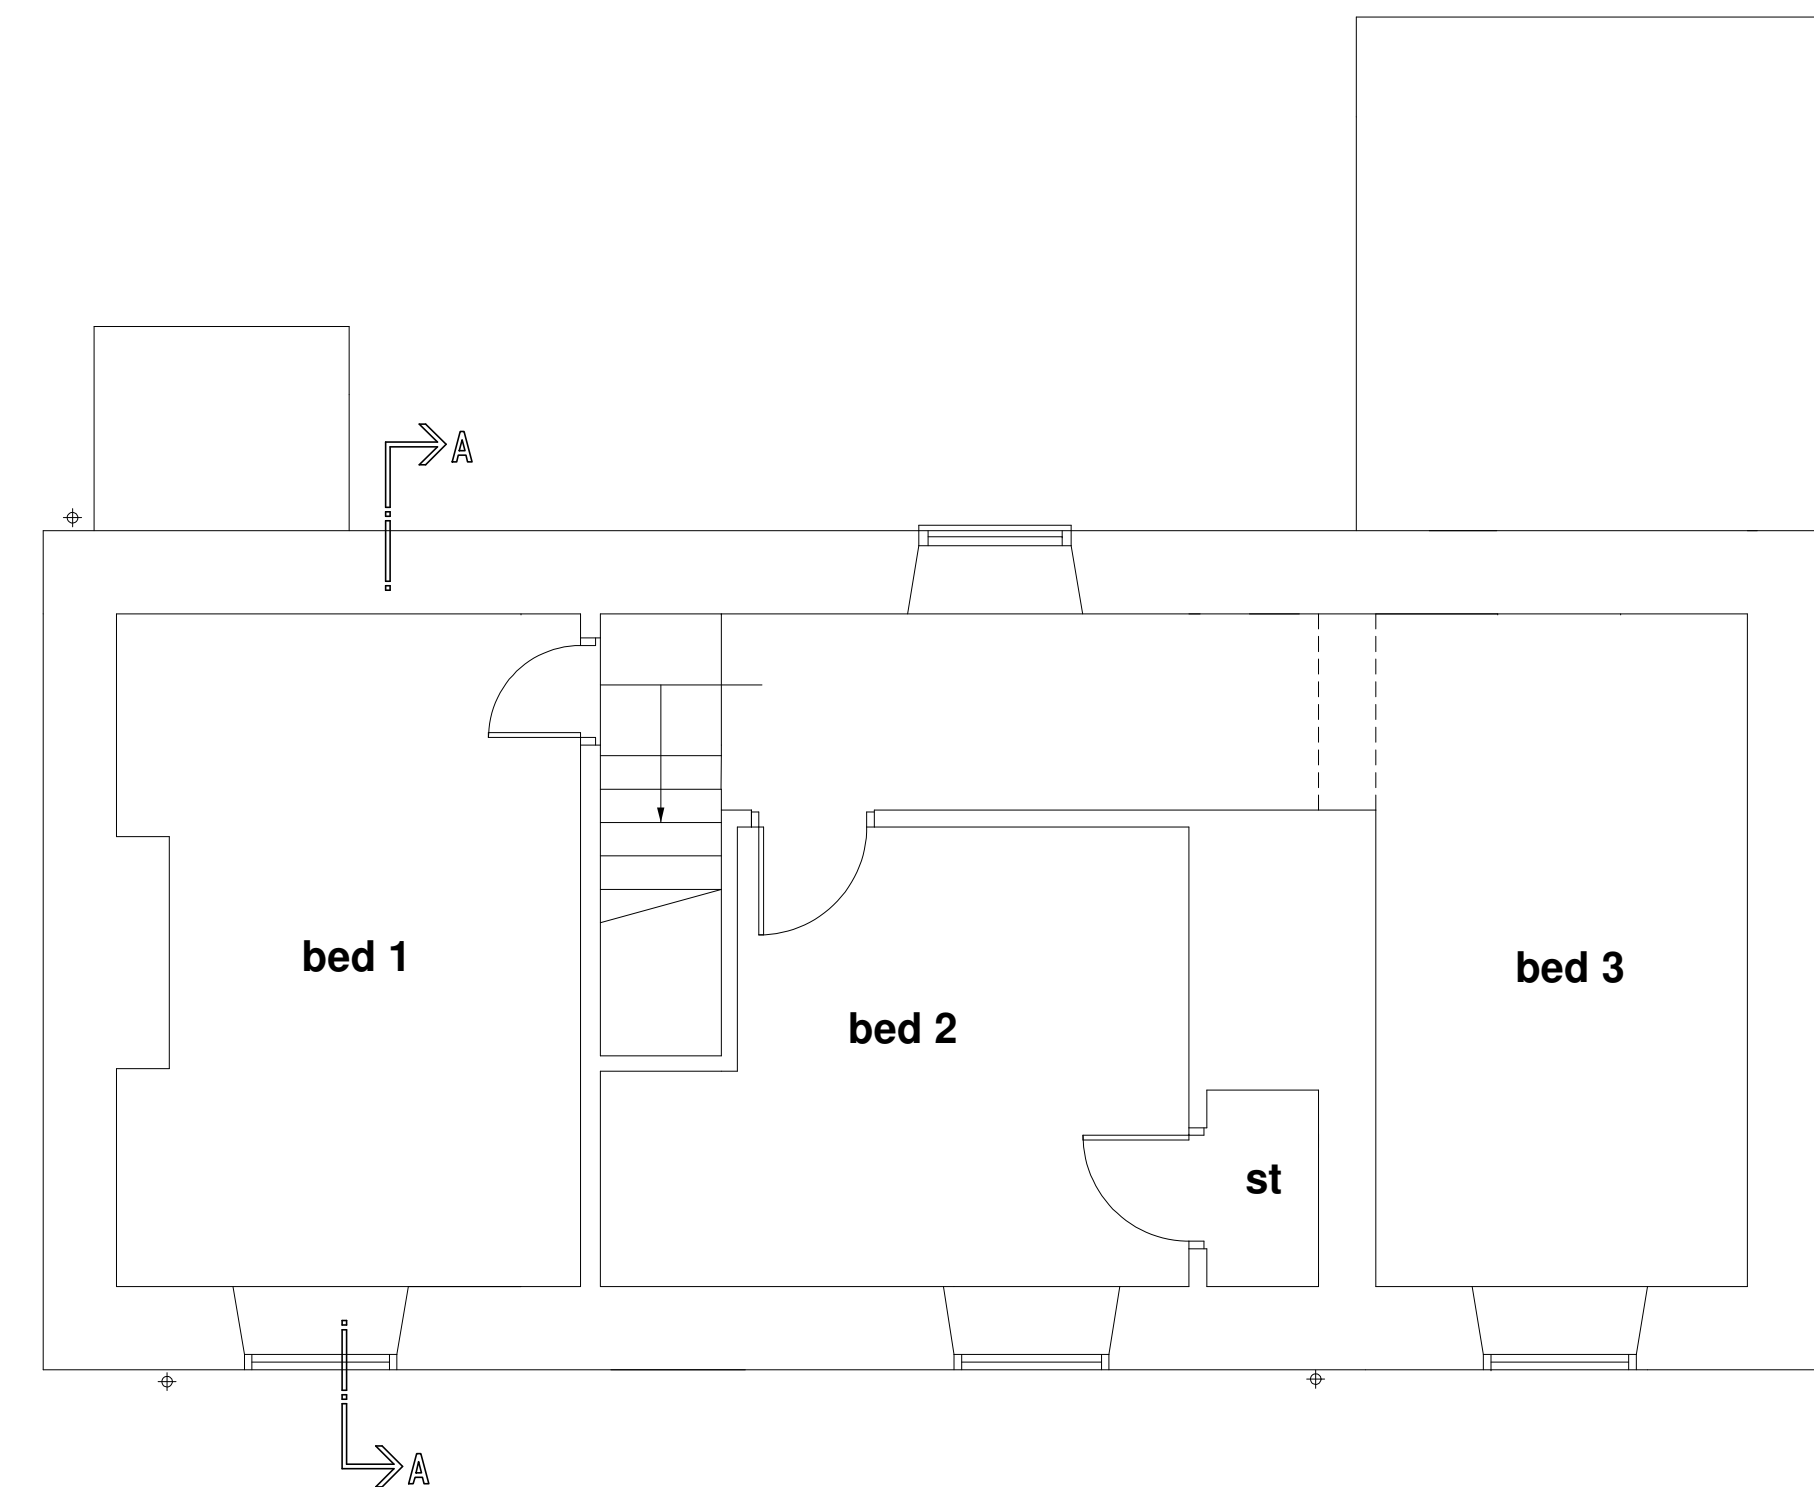

FIRST FLOOR PLAN

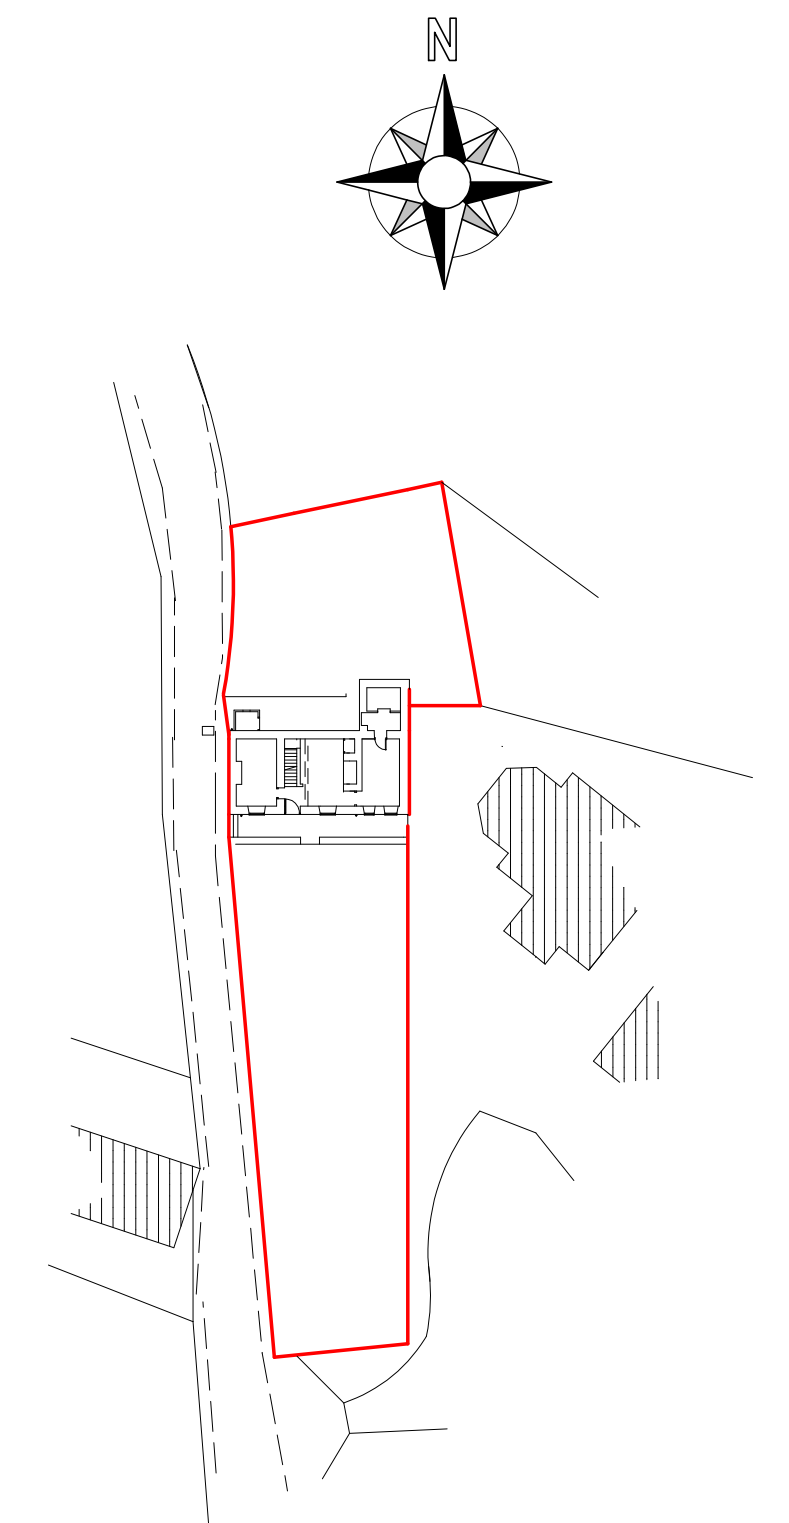

SITE PLAN

PROJECT	proposed alterations & extensions fron heulog tregeiriog llangollen LL20 7LA			
NAME	SCALE	DATE	DRAWN	DRAWING No
as existing	1:50 1:100 1:500	December 2021	M Lewis	21/35/E1