
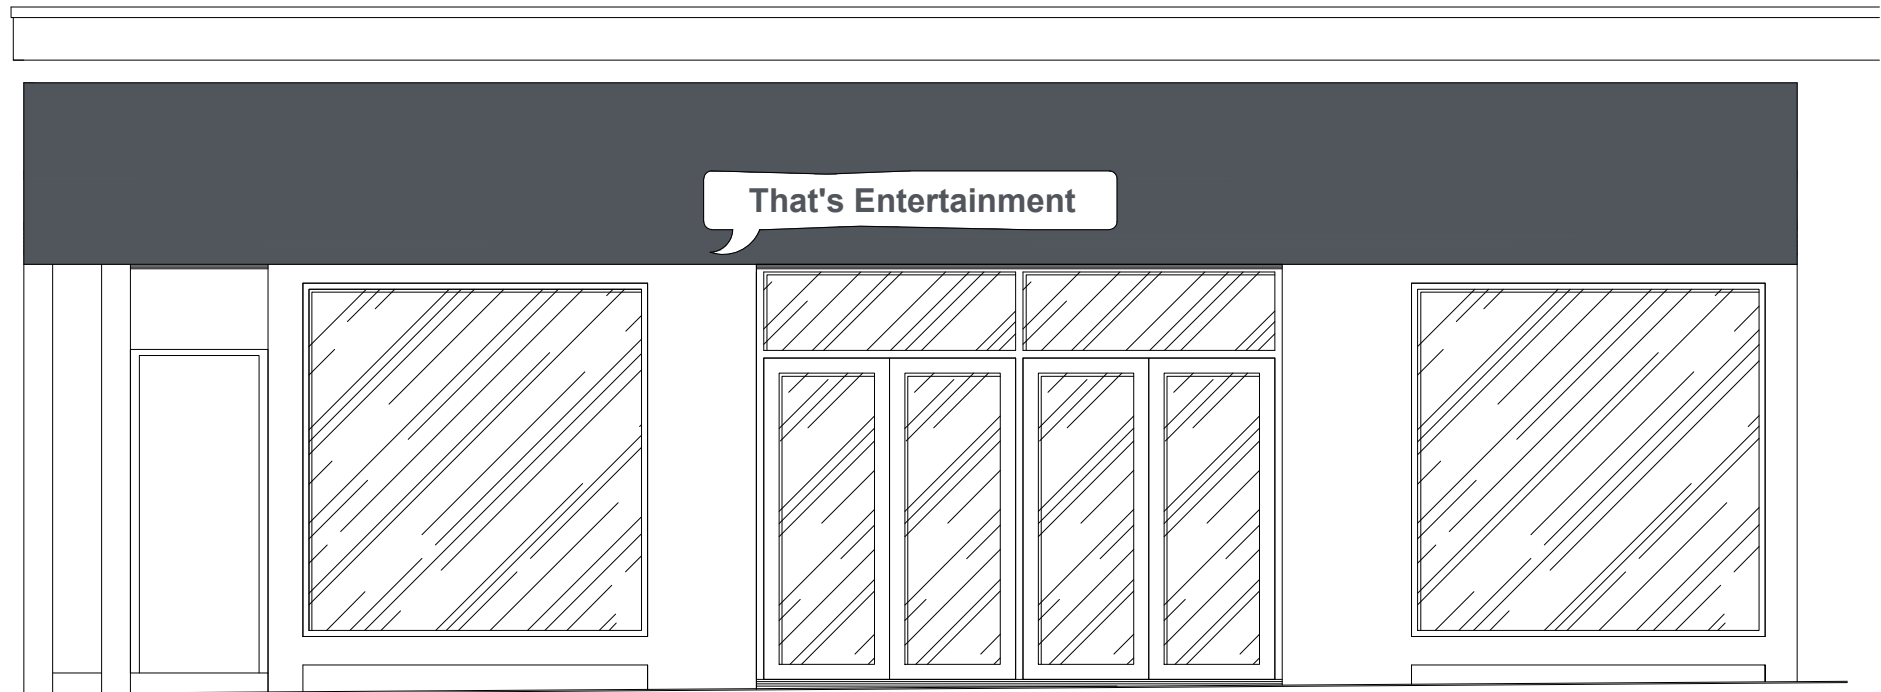



EXISTING SHOPFRONT ELEVATION

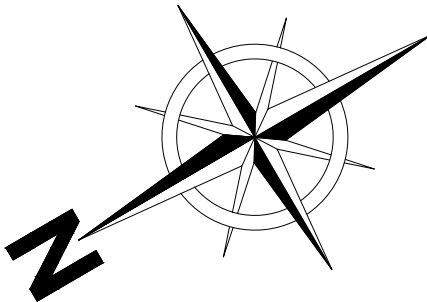

REVISIONS

PLANNING

FIT OUT TYPE CONCEPT 2		
PROJECT MERKUR SLOTS UNIT 4, 9-11 REGENT STREET WREXHAM LL11 1SG		
DESCRIPTION EXISTING SIGNAGE		
DRAWN BY MG	SCALE 1:75	DATE 16/03/22
DRAWING No. 999-EX-01	REVISION 01	

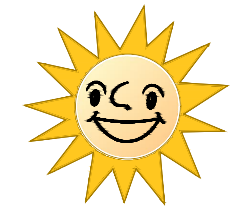

MERKUR
SLOTS

COPYRIGHT IS RESERVED BY MERKUR CASINO UK AND IS ISSUED ON THE CONDITION THAT IT IS NOT COPIED OR DISCLOSED BY OR TO ANY UNAUTHORISED PERSONS WITHOUT PRIOR CONSENT FROM MERKUR CASINO UK.

THIS DRAWING SHOULD NOT BE SCALED. THE CONTRACTOR SHOULD CHECK ALL DIMENSIONS ON SITE. ANY ERROR OR OMISSION SHOULD BE REPORTED TO MERKUR CASINO UK.