



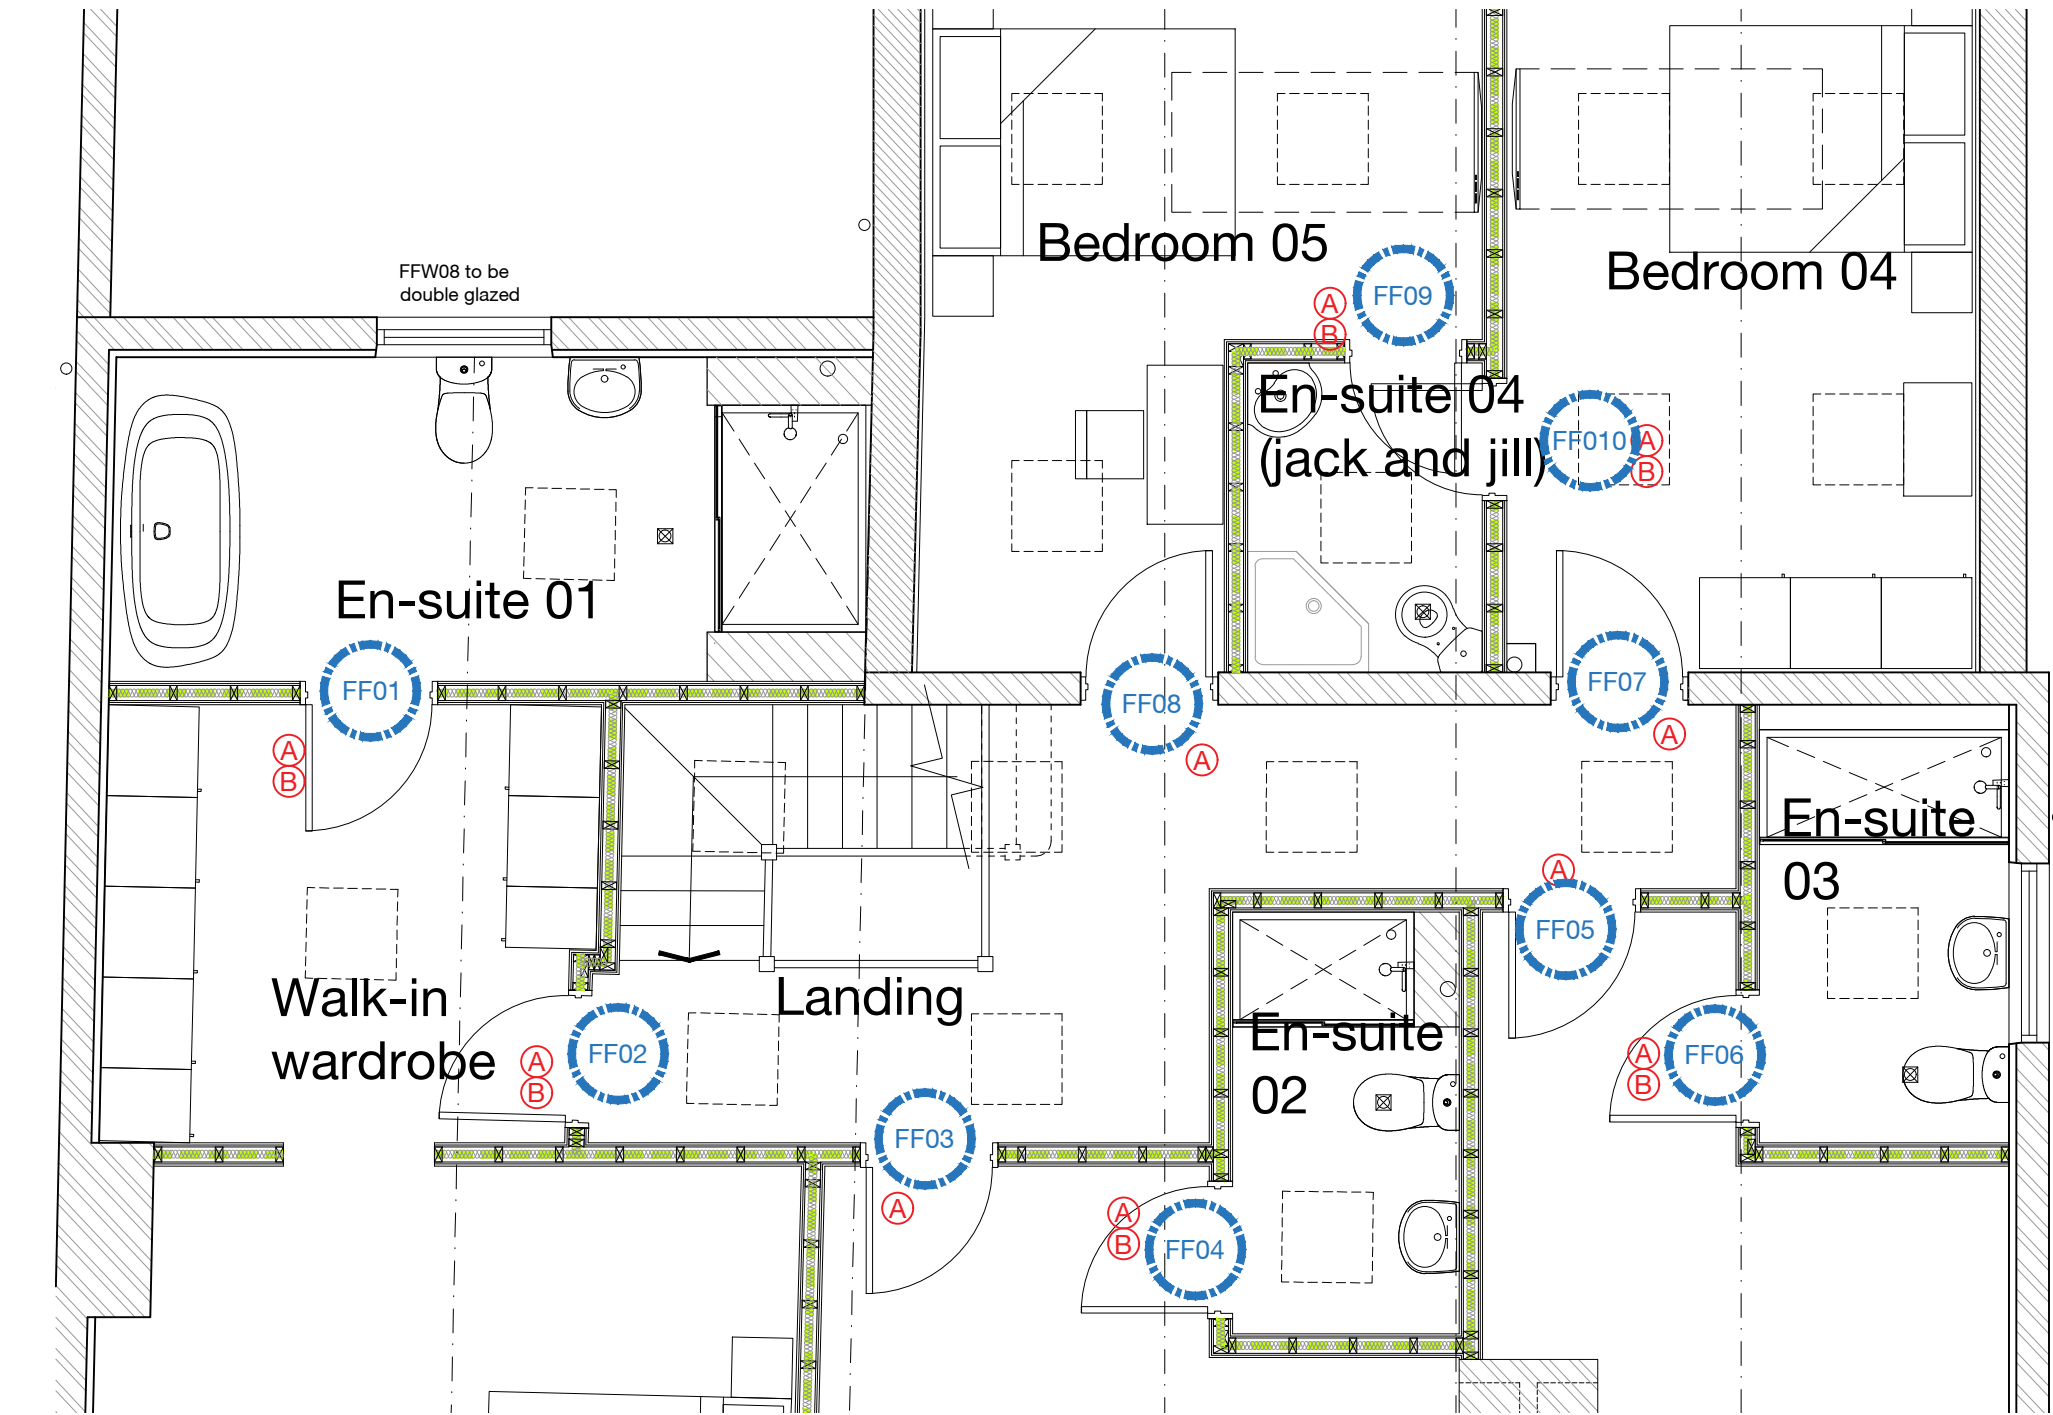

PROPOSED FIRST FLOOR PLAN

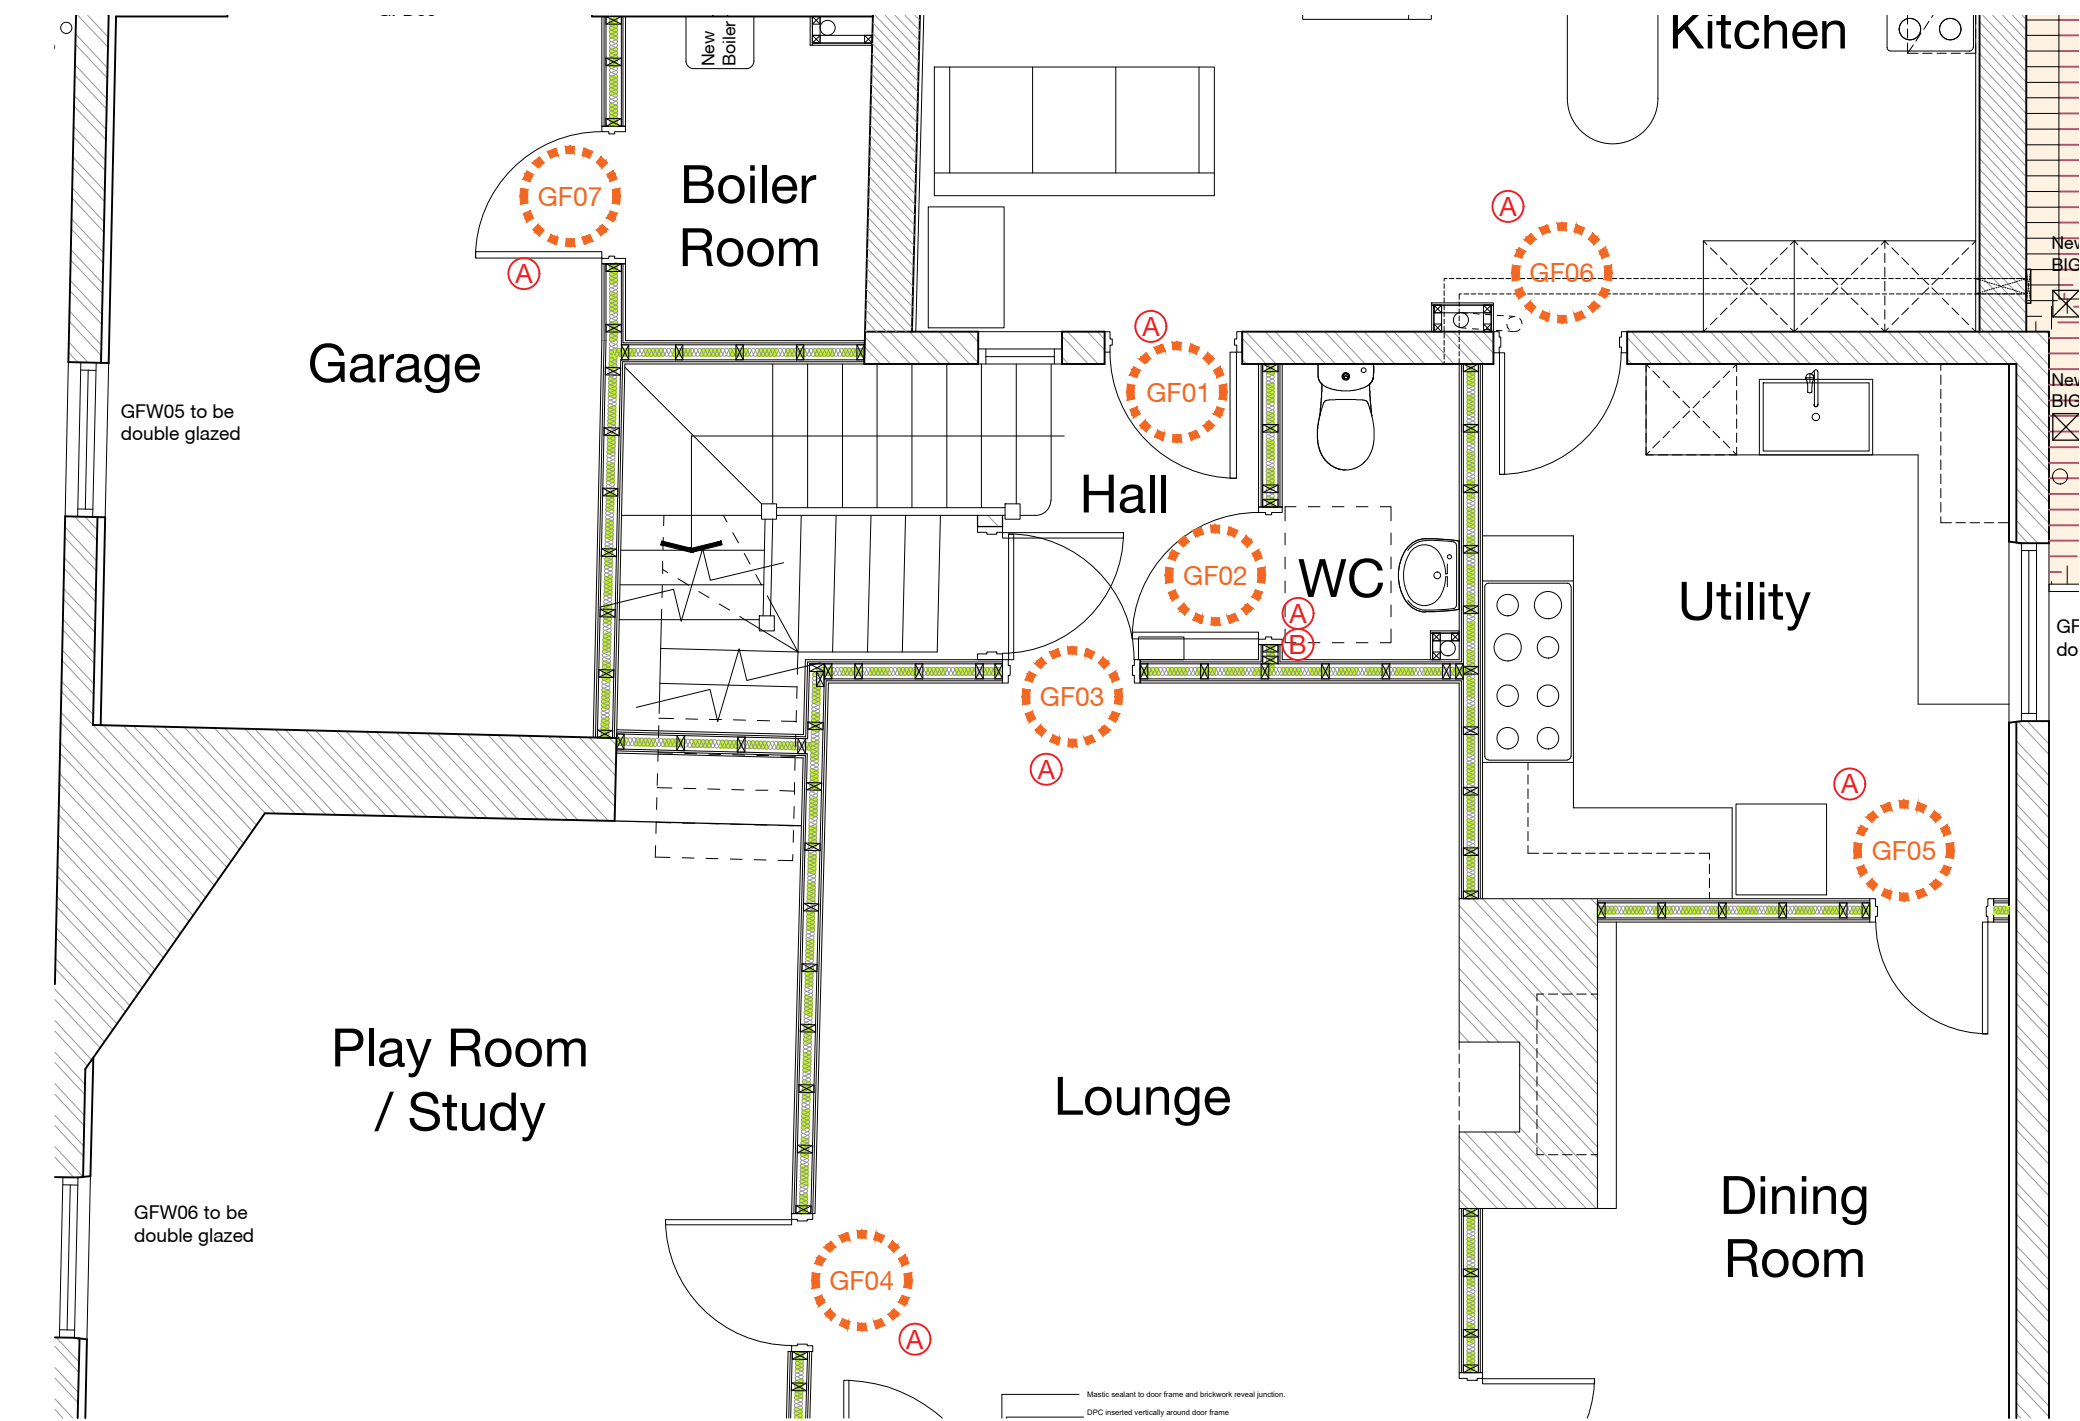


PROPOSED GROUND FLOOR PLAN

Doors sourced from:
<https://chesterpaintstripping.com/reclaimed-doors/>



INTERNAL DOOR - 2 PANEL (RECLAIMED)
- to match existing

Door Material: Hardwood
Door Finish: Wood stain (Dipped and stripped)
Door Colour: To match existing

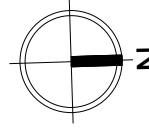


Notes | Sketch schemes may be based on plan information of unknown origin and is subject to verification and survey. Contractors must verify all dimensions on site before commencing any work or shop drawings. This drawing is not to be scaled. Use figured dimensions only. Ensure digital versions are plotted at 'Actual Size'. Building areas are liable to adjustment over the course of the design process due to ongoing construction detailing developments. Subject to statutory approvals and survey. The bar above is to check that the drawing has been printed to scale.

(A)



Beehive Door Knob - Ebony - Nickel
Collar & Rose - Mortice & Rim

(B)

 

Universal Bolt - Straight -
- Polished Nickel 6"
(ground floor WC and
first floor en-suite only)



INTERNAL DOOR - 6 PANEL (RECLAIMED)
- to match existing

Door Material: Hardwood
Door Finish: Wood stain (Dipped and stripped)
Door Colour: To match existing



Rev	Date	Description	Drawn	Checked
B	13.01.22	Insulation zone reduced to external walls. Internal walls to be typical timber stud build up. Lime mortar omitted.	po	rsg
A	25.11.21	Job number and drawing number changed from 0759 - EA - A - PL117 - Proposed Internal Doors Details Condition 15	po	rsg

Project	For & on behalf of Irwin Mitchell Holt Hill, Green Street, Holt, Wrexham			
Drawing	Proposed Internal Doors Details			
Client	CE			
BIM Suitability Description	SUITABLE FOR INFORMATION		BIM Suitability Code	S2
Status	Planning	2 Riverside Way Whitehall Waterfront LEEDS ■ L1 0113 819 8041 w.edwardarchitecture.co.uk e.info@edwardarchitecture.co.uk	320 City Road Angel LONDON □ EC1V 2NZ t.0203 883 8602	
Date	Nov '21			
Drawn	po			
Checked	rsg			
Scale (A2)	1:50			
Project	0961 - EA - A - PL117-	Drawing No	B	

edward
architecture