



NOTES:
CONTRACTORS MUST VERIFY ALL DIMENSIONS ON
SITE BEFORE COMMENCEMENT OF ANY WORK OR
THE PREPARATION OF MANUFACTURING DRAWINGS.
ANY DISCREPANCIES TO BE REPORTED
IMMEDIATELY TO
WYNN ROGERS ARCHITECTURAL SERVICES LTD
COPYRIGHT

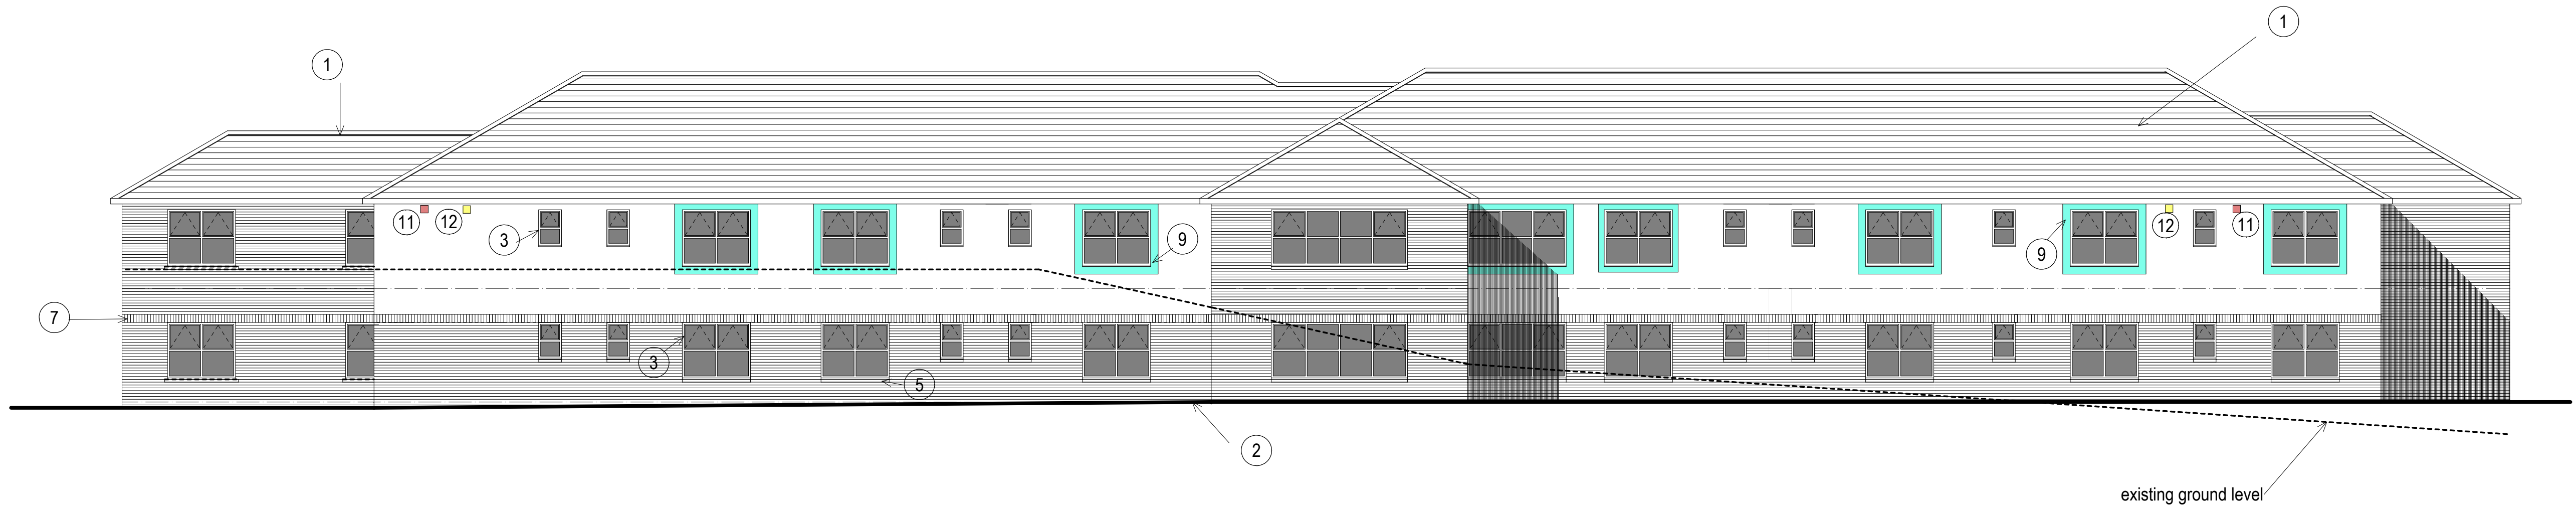

rear elevation

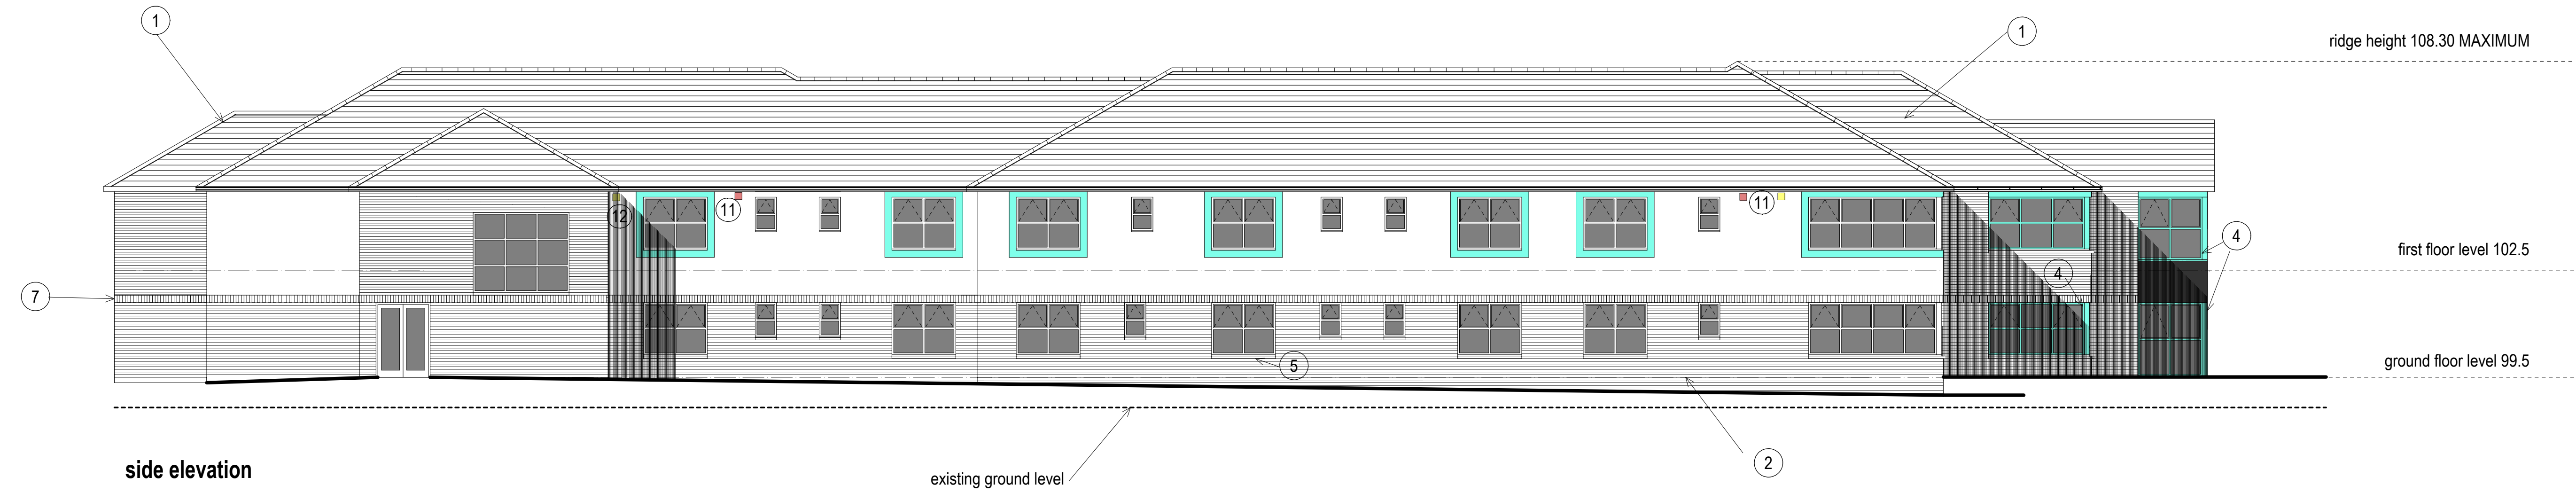

side elevation

- ① REDLAND RICHMOND CONCRETE TILES TO MATCH EXISTING HOMES ON SITE - slate grey
- ② FACING BRICKWORK to match Bodlondeb
- ③ WHITE UPVC WINDOWS
- ④ POWDER COATED ALUMINIUM - blue
- ⑤ SUBCILLS TO MATCH BODLONDEB
- ⑥ THROUGH COLOUR RENDER
- ⑦ FACING BRICK SOLDIER COURSE
- ⑧ UPVC GUTTERS AND DOWNPIPES
- ⑨ SMOOTH RENDER BAND - blue (NO SUB CILL)
- ⑩ P V PANELS
- ⑪ ■ BAT BUILDING BOX
- ⑫ ■ SPARROW BOX

REVISION	



WYNN ROGERS
Architectural Services
Studio 3, Rosemary Lane, Denbigh, LL16 3TT
01745 812100 E-mail: consult@wynn-rogers.co.uk
www.wynn-rogers.co.uk

PROJECT
PEN Y DON
PENDINE PARK
DRAWING TITLE
ELEVATIONS rear and side

CLIENT
CARROLL LTD

PROJECT
NUMBER
DRAWN
SCALE
DATE
PAPER

NBC
1:100
Nov 2020
A1

DRAWING NO.
4