




Rev	Description	By	Date
A	Initial Issue	MC	12.11.21
B	Escape door added to West elevation	MC	24.11.21
P01	Draft Planning Issue	MC	05.11.22
P02	Planning Issue	MC	07.02.22
P03	Ridge height reduced	MM	20.06.22

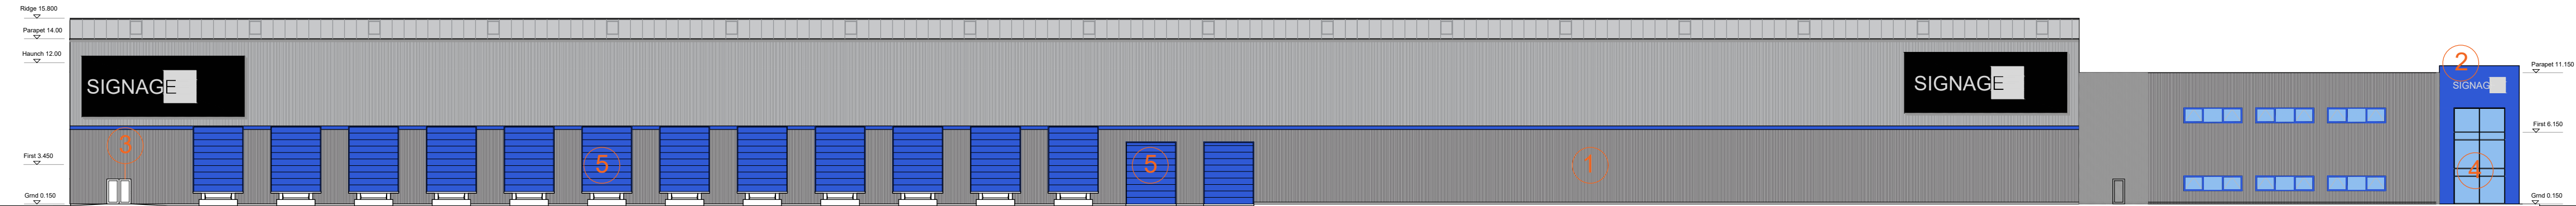


WEST ELEVATION

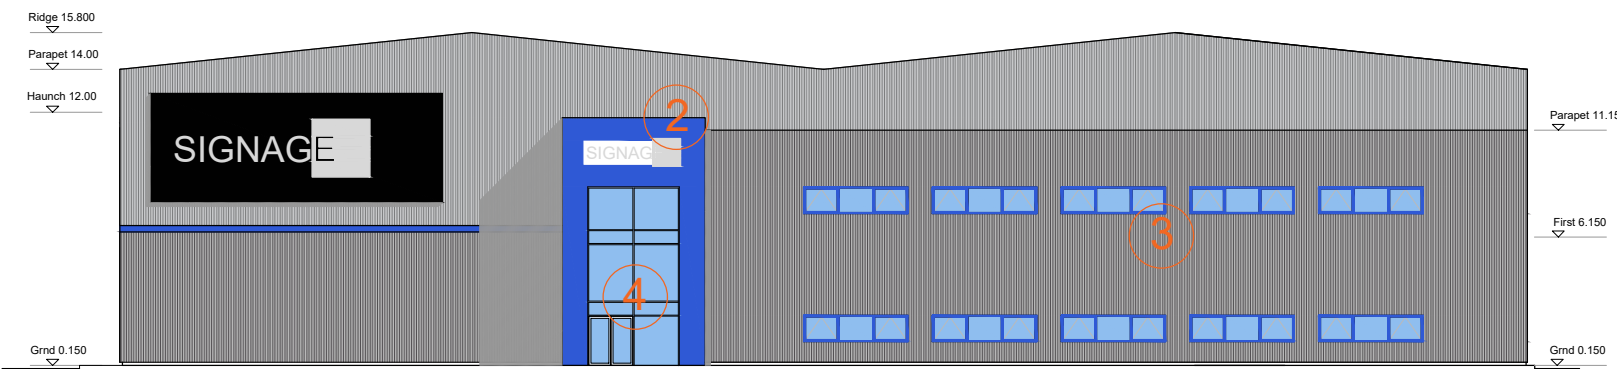

SOUTH ELEVATION

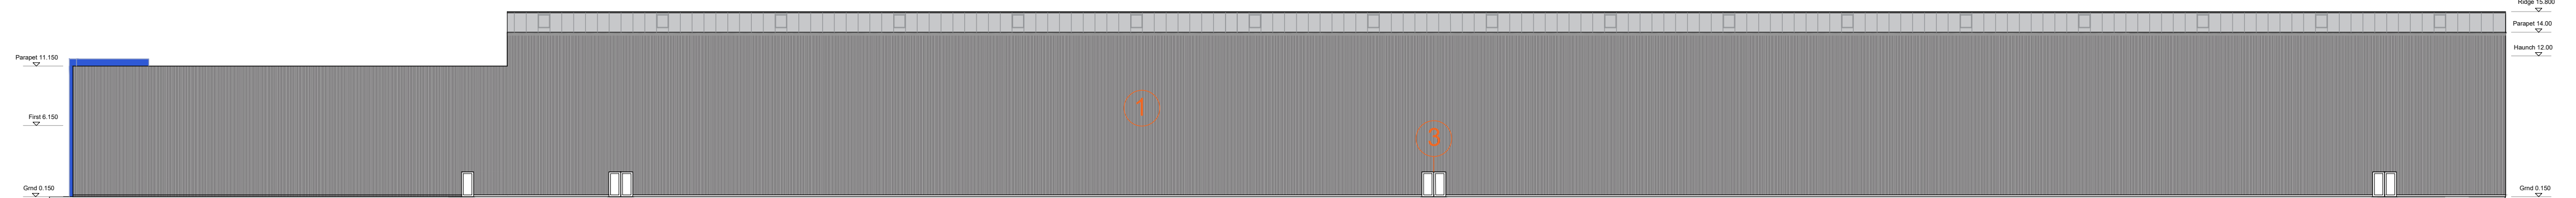

EAST ELEVATION

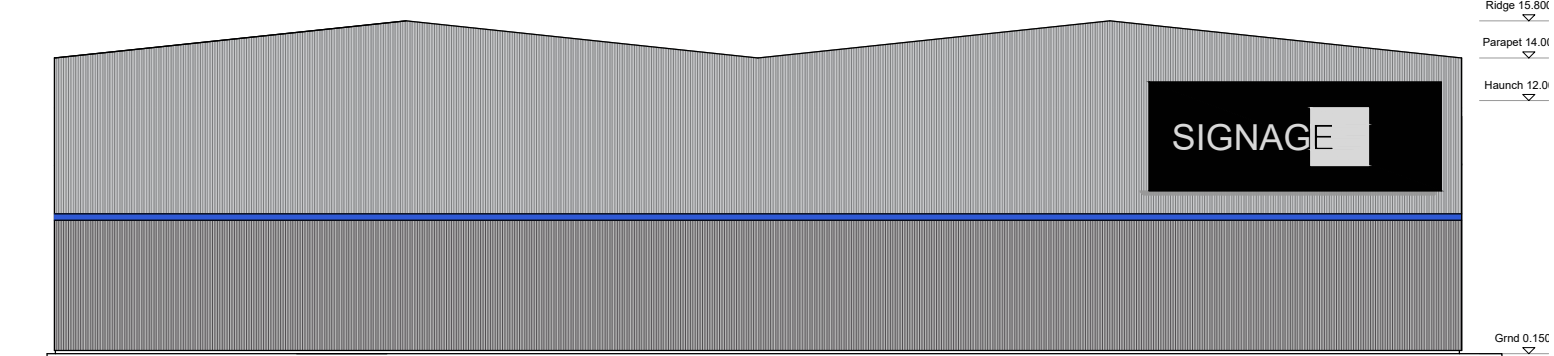

NORTH ELEVATION

Key

- ① Main Cladding Panel: Vertical Composite Cladding Panel. Colour: Light grey tbc
- ② Entrance Cladding Panel: Small Ribbed Horizontal Cladding Panel. Colour: tbc
- ③ Windows and Doors within Main Cladding Panels: Powder Coated Aluminium. Colour: To match main cladding panel.
- ④ Windows and Doors within Feature Panels: Powder Coated Aluminium. Colour: To match feature colour.
- ⑤ Steel Roller Shutter Doors. Colour: Feature colour tbc.

MC

AU

Modern City

Architecture & Urbanism

Eastgate

2 Castle Street

Castletfield

Manchester

M3 4LZ

e: info@mcgau.co.uk

t: 0161 974 7203

www.mcgau.co.uk

Client
FI REAL ESTATE MANAGEMENT

Project
Site 5
Wrexham

Description
Proposed Elevations

Status	Drawn By	Date
PLANNING	MC	Nov21
Scale	Job Number	Drawing Number
1:250	1200	05-001