


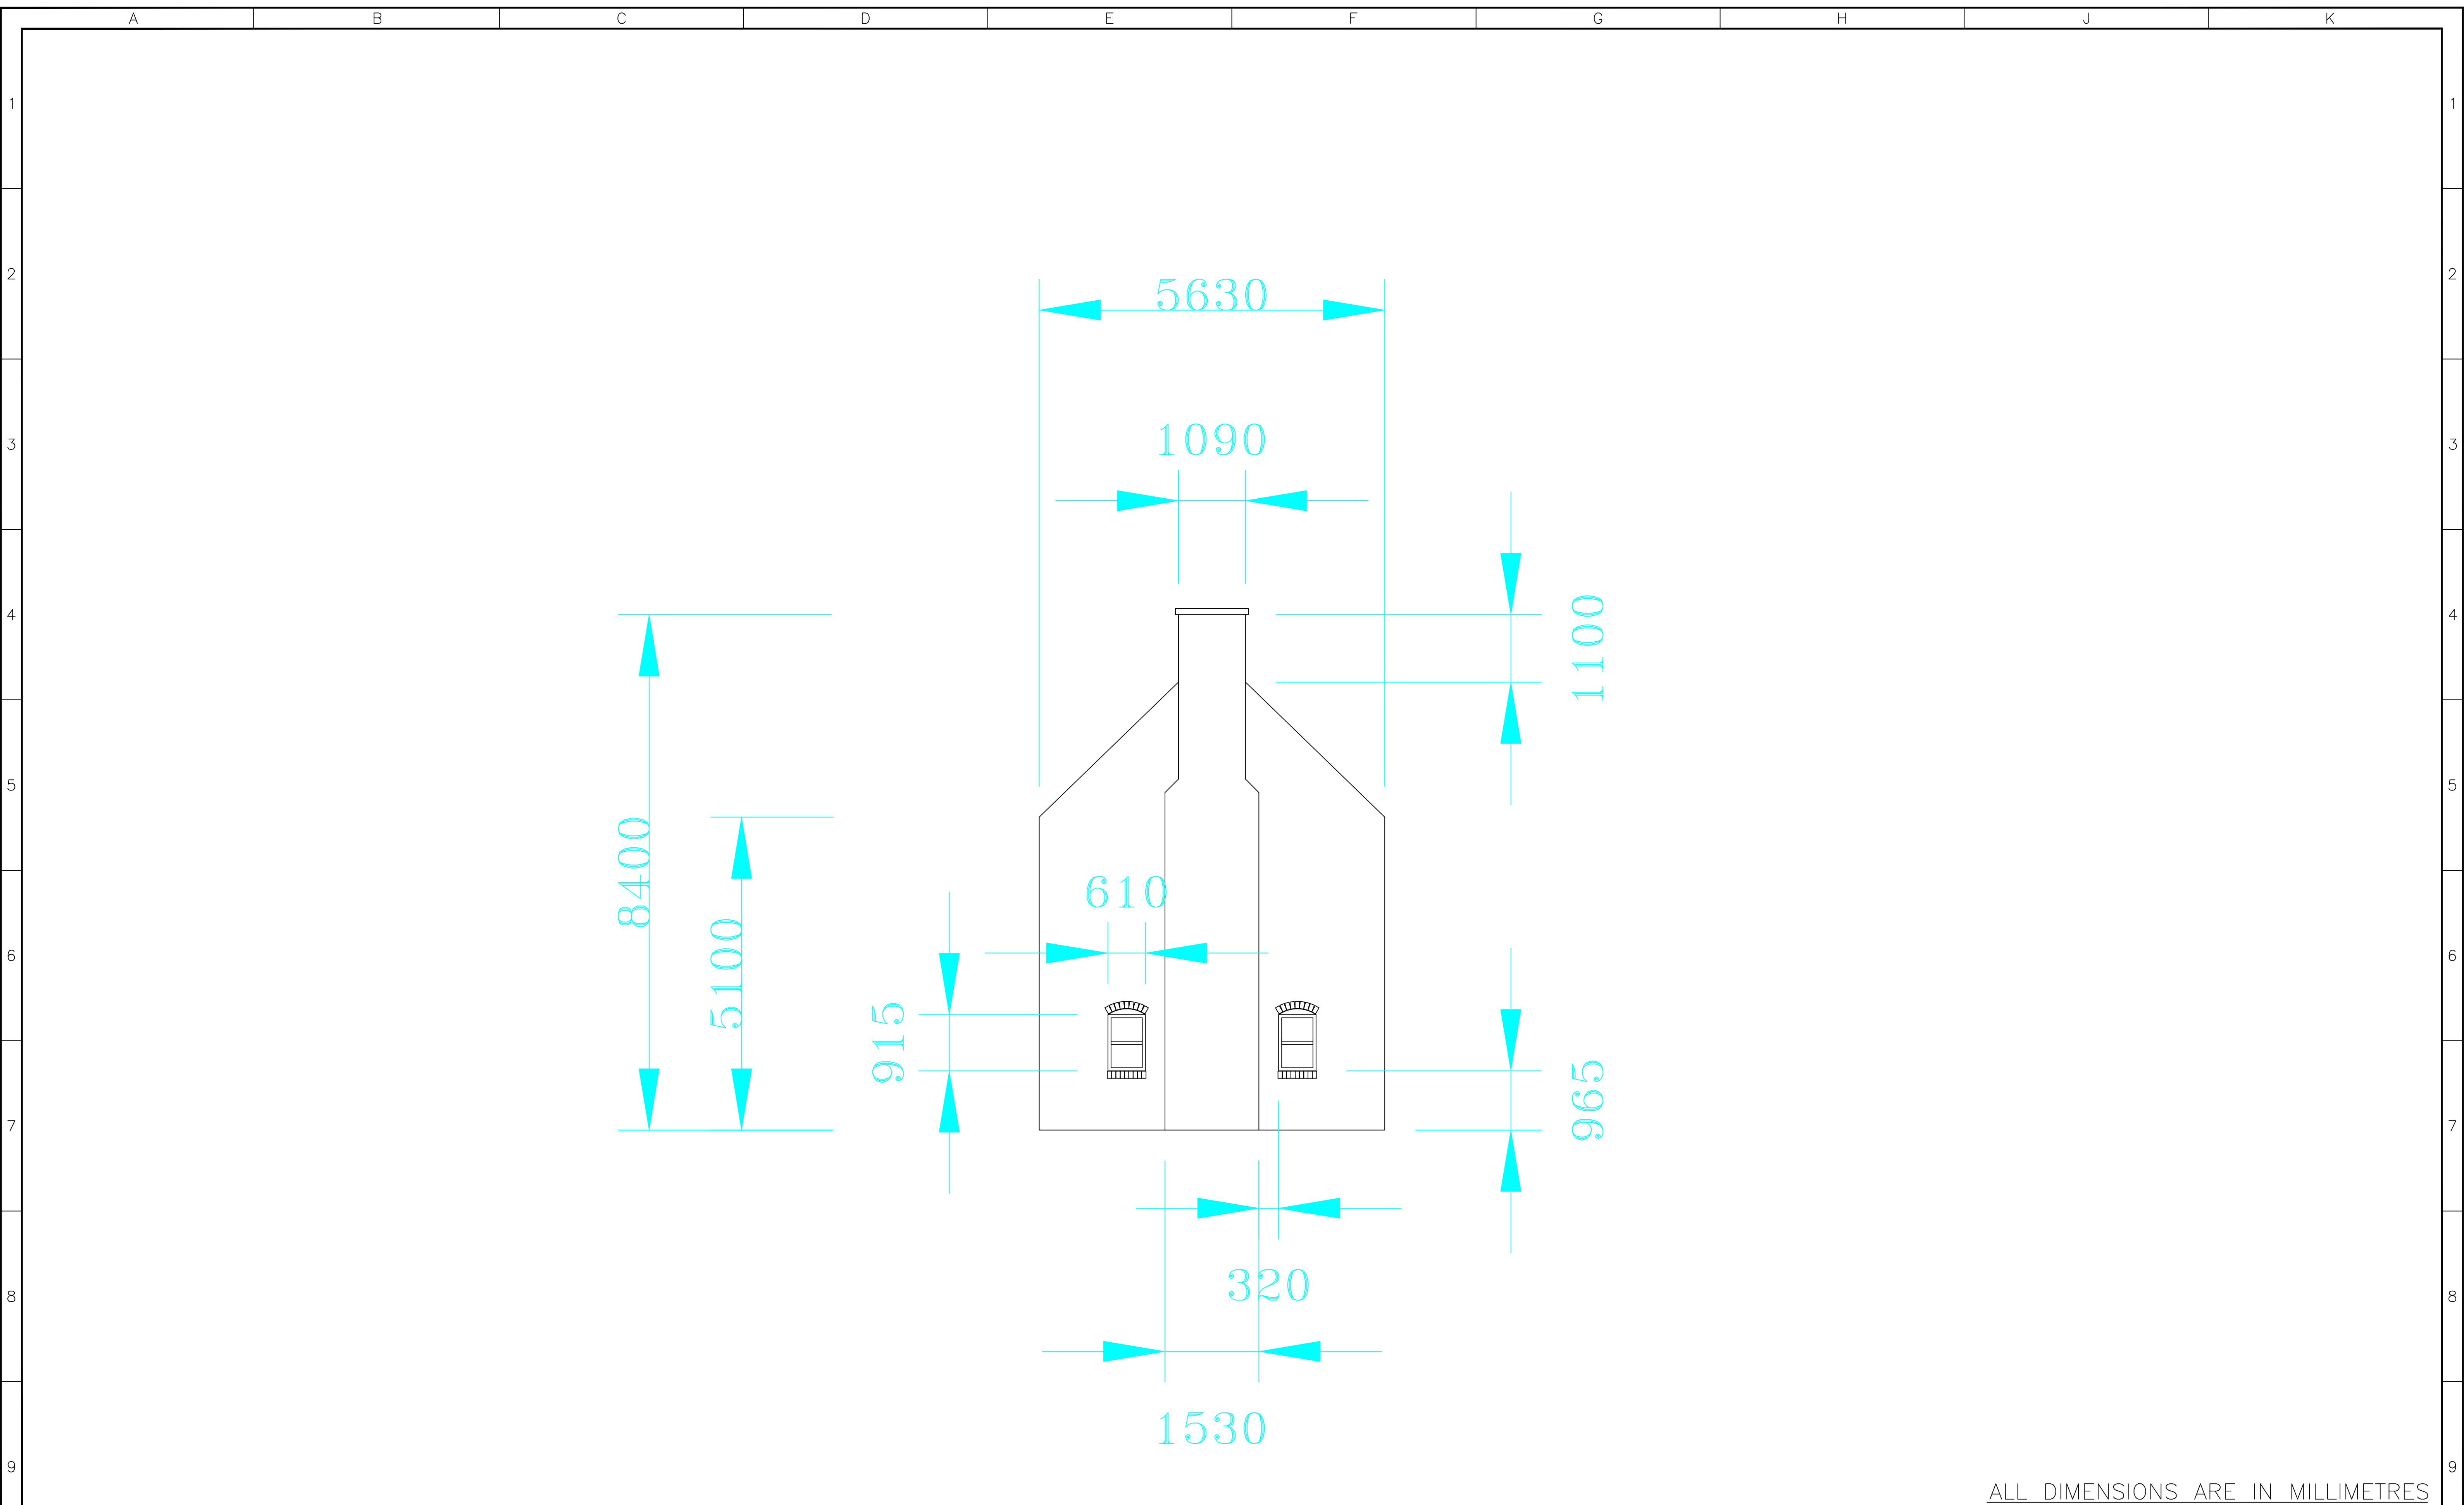

ALL DIMENSIONS ARE IN MILLIMETRES

1:50 SCALE DRG OF NORTH ELEVATION TO WEST VIEW HOUSE, HANMER, WHITCHURCH, WREXHAM, SY13 3BS																
													CLIENT		TITLE	
													MRS C WHITWORTH		PROSPECTIVE WINDOW PLACEMENT	
													DRAWN BY	DATE	SCALE	DWG N°
	REV	DESCRIPTION					DRN	DATE	J.DUNN	19/05/22	1/50@A1	SY133BS-1	0			
A	B	C	D	E	F	G	H	J		K						