
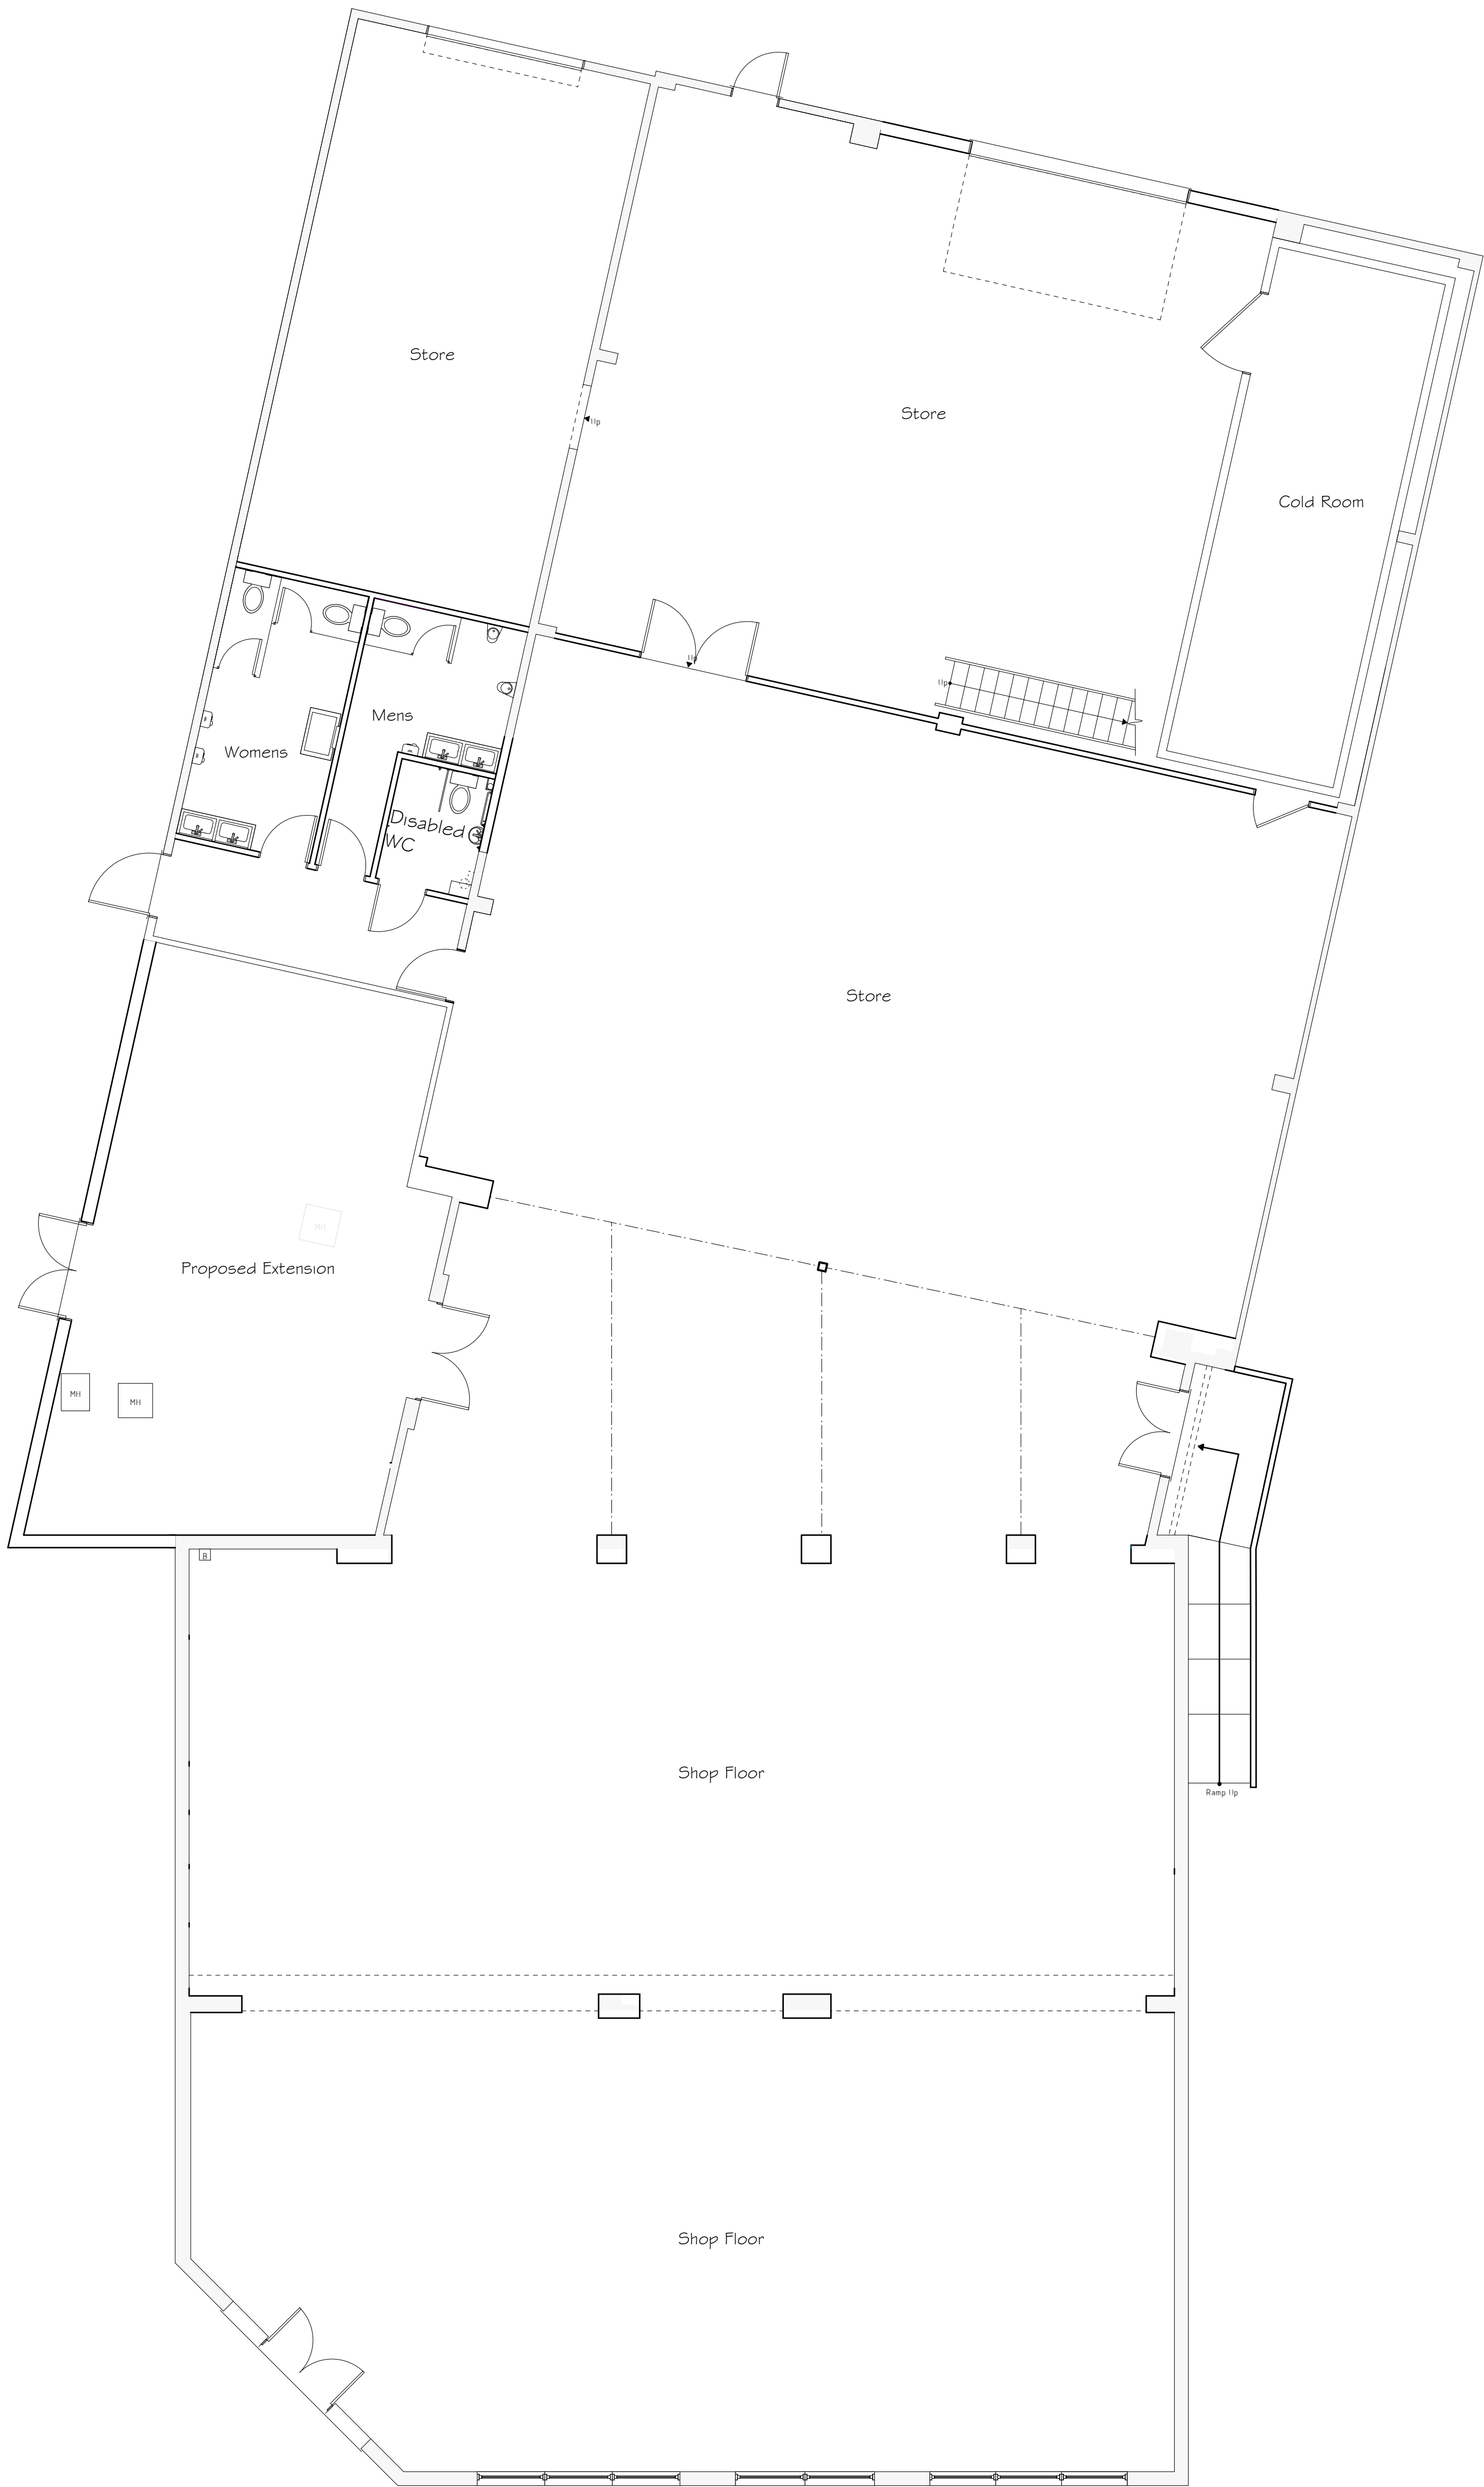


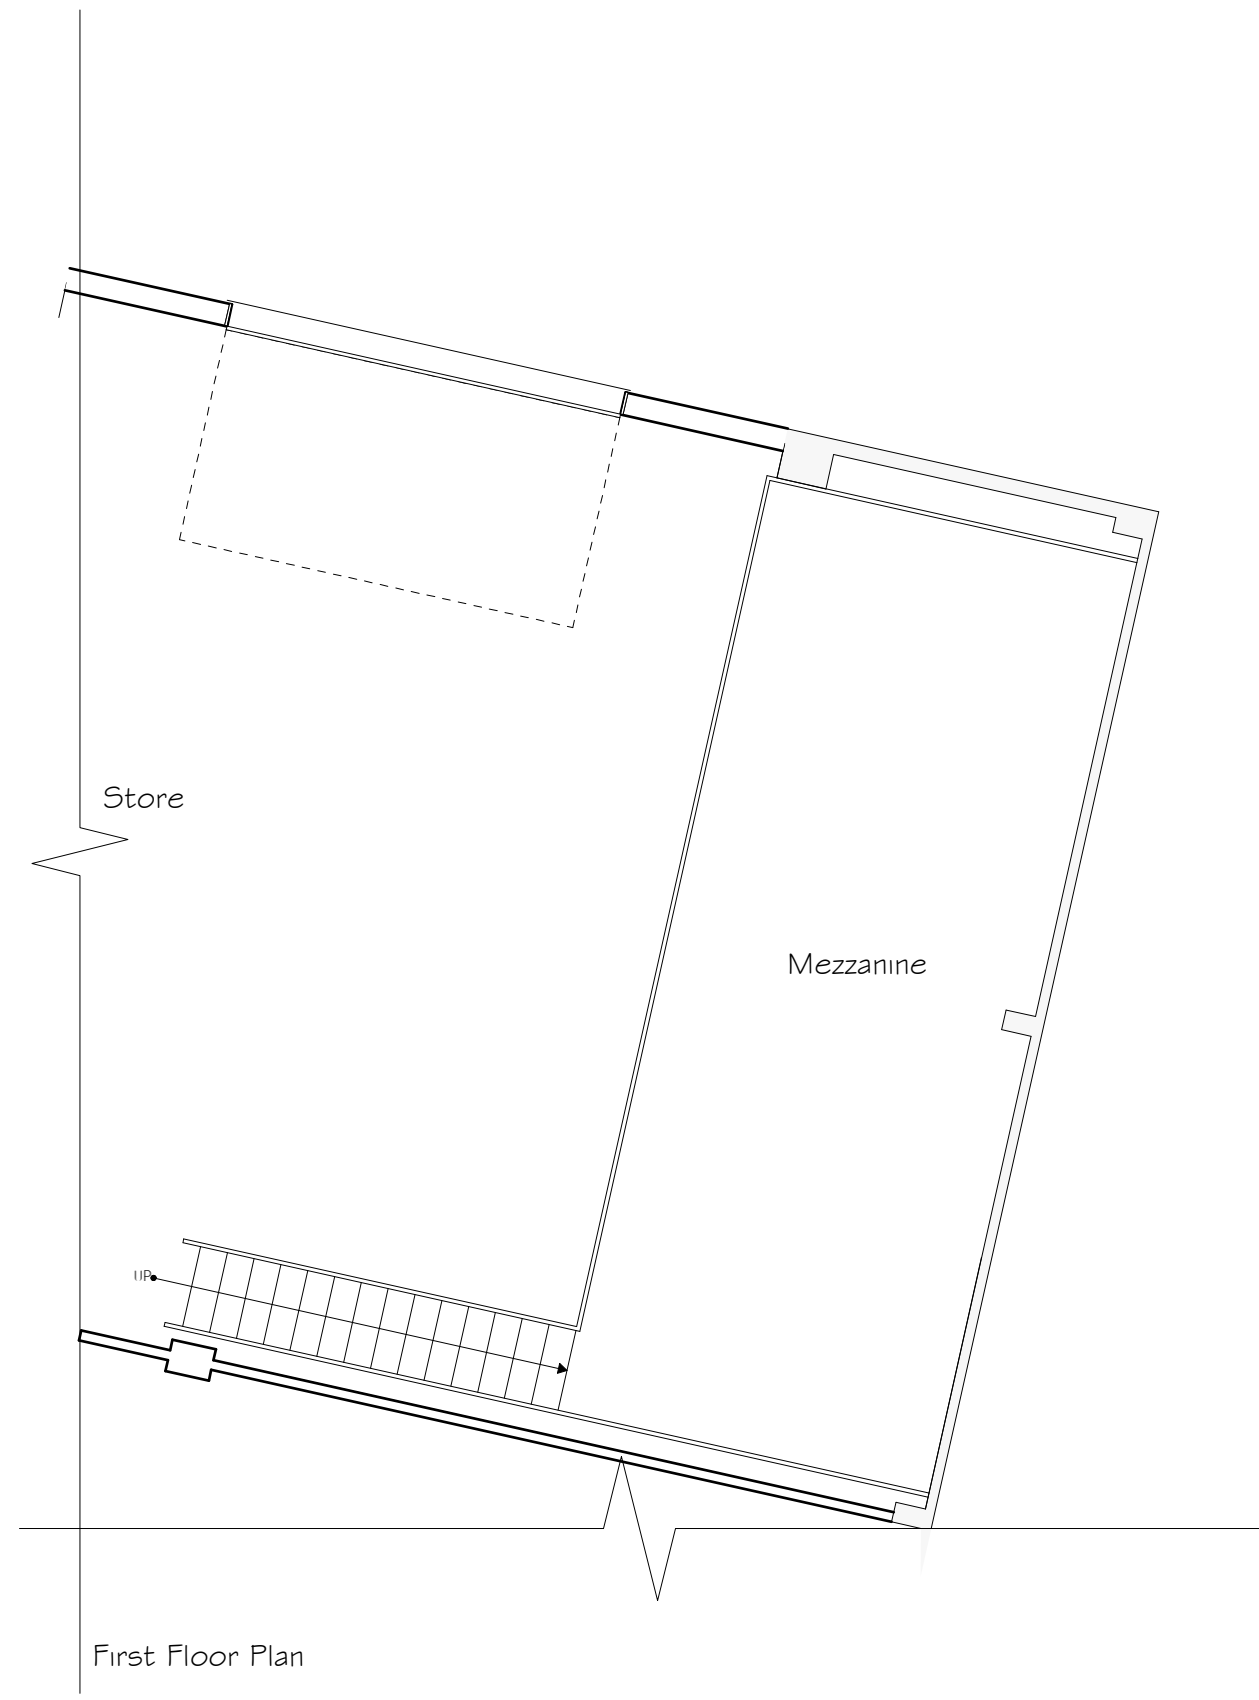

Services Key			
☐ B	Existing Boiler Position		
☐ MH	Existing Man Hole Position		
☒ RWG	Existing Rain Water Gully (RWG) Position		

Rev	Date	Detail	Initial
B	09/21	Design Update	A V
A	07/21	Design Update	A V

Project: Proposed Extension and Alterations to, former HSS Garage, Hightown Road, Wrexham, LL13 8ED.	
Title: Planning: Floor Plan	Scale: (A1) 1:75

Drawn By: A. Valentine	Date: July 2021
Drawing No: C135/004	Sheet: 1 of 2

Office 3K4,
Redwither Business Tower,
Wrexham. LL13 9XT
Tel: 01978 356500
www.blueprintarchitectural.com
© copyright all rights reserved