





KEY / NOTES

Existing Materials

- Walls - Brick and sandstone
- Pitched Roofs - Natural slate
- Chimneys - Brick
- Flat roofs - Lead
- Doors and Windows - Painted timber

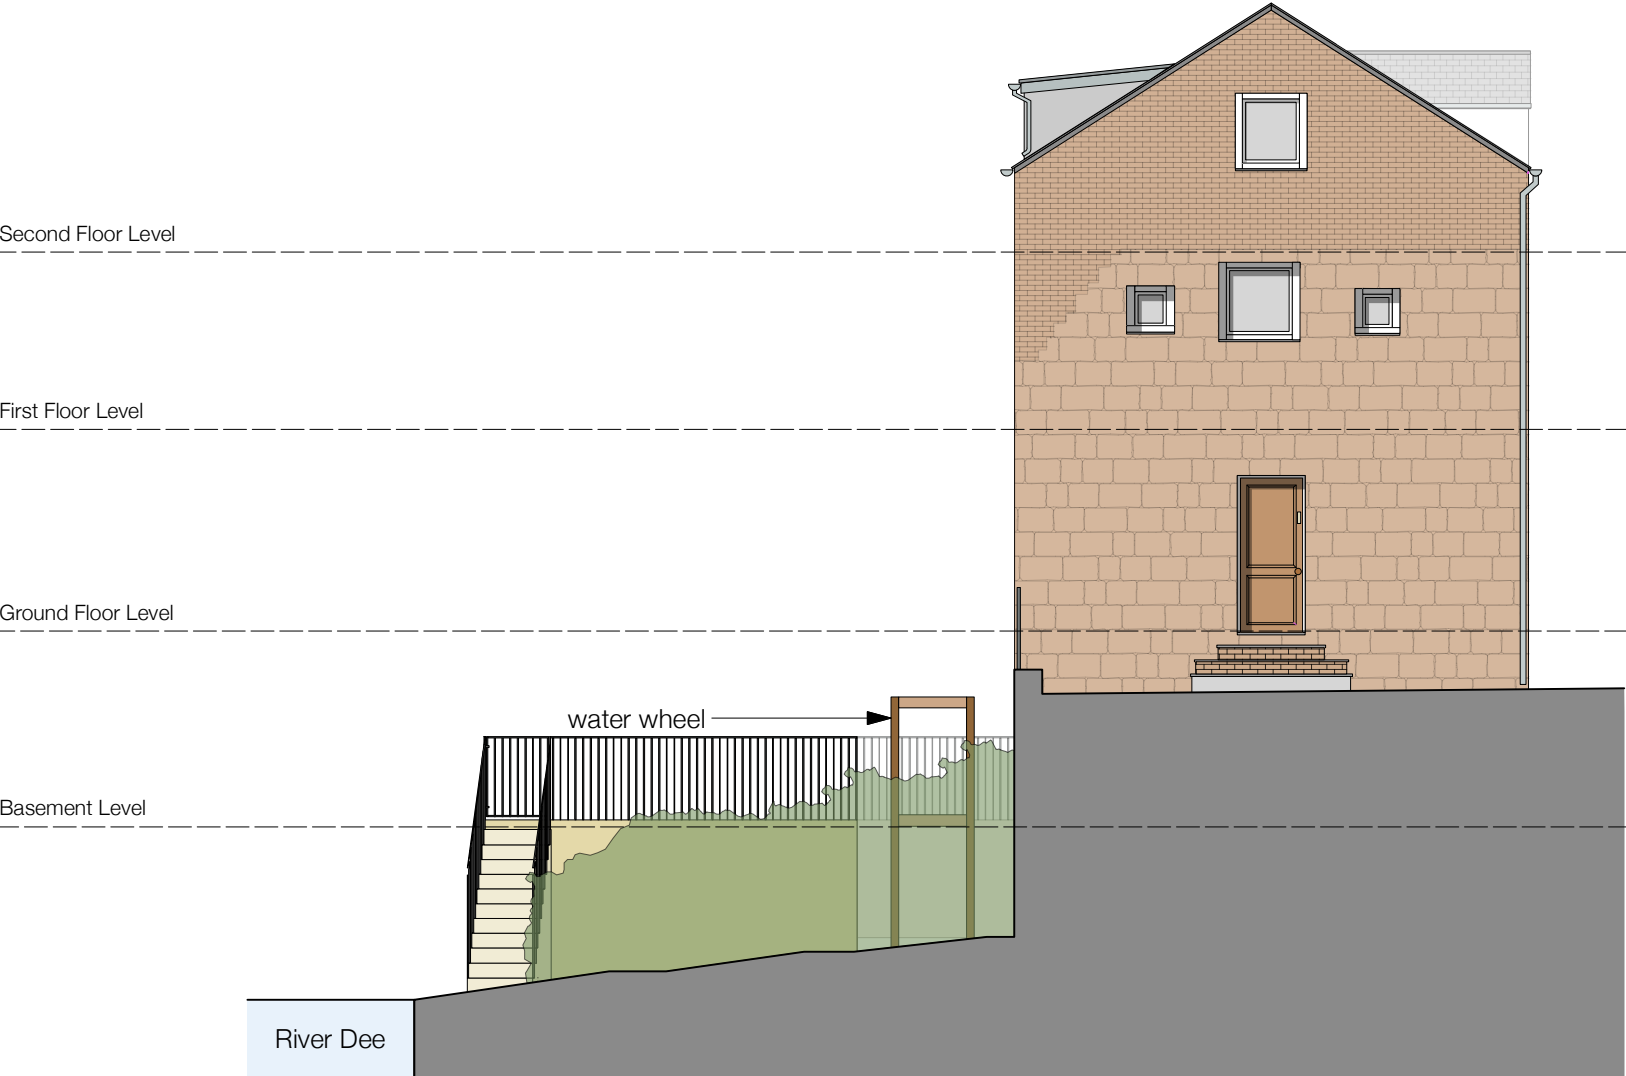

E01 Existing North Elevation

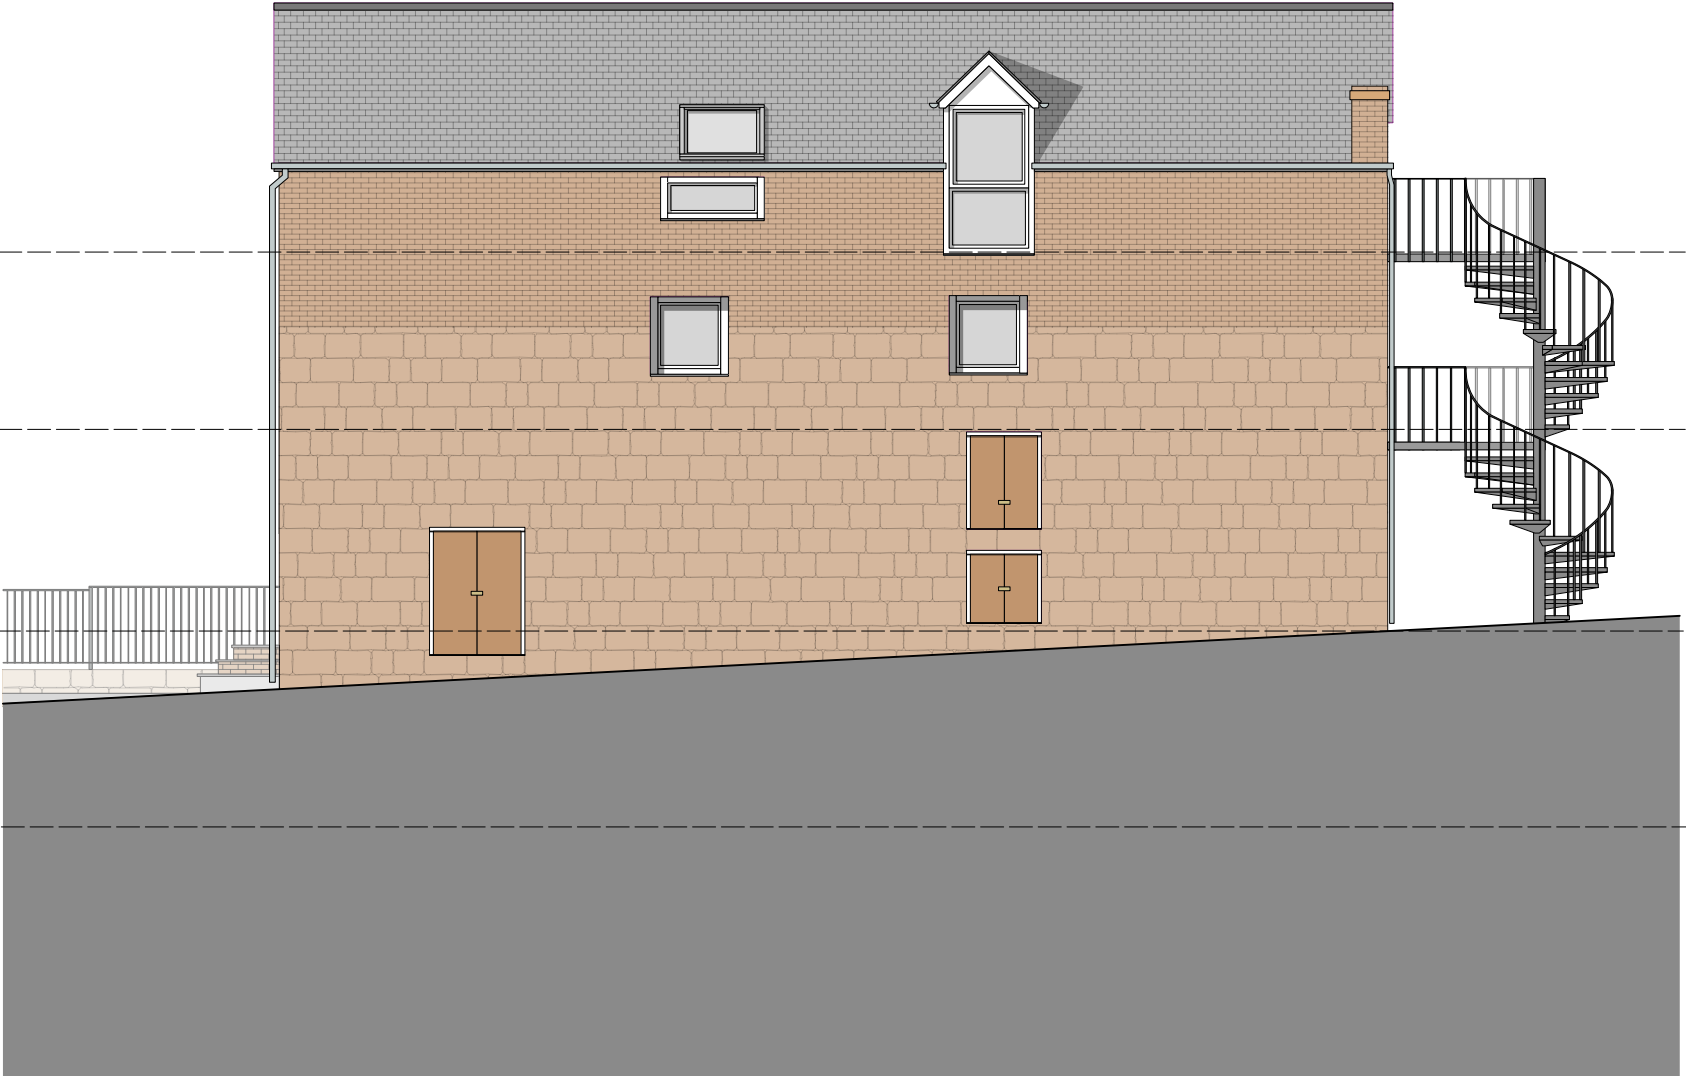

E02 Existing West Elevation



E03 Existing South Elevation



E04 Existing East Elevation (section cut through River Dee)

REV	DESCRIPTION	DATE
-----	-------------	------

RAISE
ARCHITECTS

PROJECT

Proposed dormer windows, re-cladding,
other alterations and riverside walkway
structure at Erbistock Mill, Erbistock,
Wrexham, LL13 0DW

DRAWING

Existing Elevations

SCALE	DATE	DRAWN BY	CHECKED BY
1:100 @ A2	Jun 22	MT	AF
DRG N°	REV		
539 - PL - 03	-		

