

[illegible][illegible]


 coopers ENHANCED CONSULTING ENGINEERS	PO Box 1004 Chester Business Park Chester CH1 3JH CH1 3DU	01244 584910 01244 584911 Email: enquiries@coopers.co.uk Web: http://coopers.co.uk	Client:	GOWER HOMES	Willow Cottage, RUABON.	Title:	\$104 Foul Drainage Plan	DRAWING NUMBER 7479 / 06	SCALE: 1:1	1:250
	DATE: 07.10.20								REVISION:	
								DRAWN: PW	-	
								CHECKED: AJ	-	

Project **WILLOW COTTAGE,
RUABON.**



Foul Drainage Longsection

DRAWING NUMBER 7479 / 06	SCALE at 1: 250	
	DATE	07.10.20
	DRAWN	PW
	CHECKED	AJ
		REVISION
		-

DRAWING NUMBER 7479 / 06	SCALE at 1: 250	
	DATE	07.10.20
	DRAWN	PW
	CHECKED	AJ
		REVISION
		-

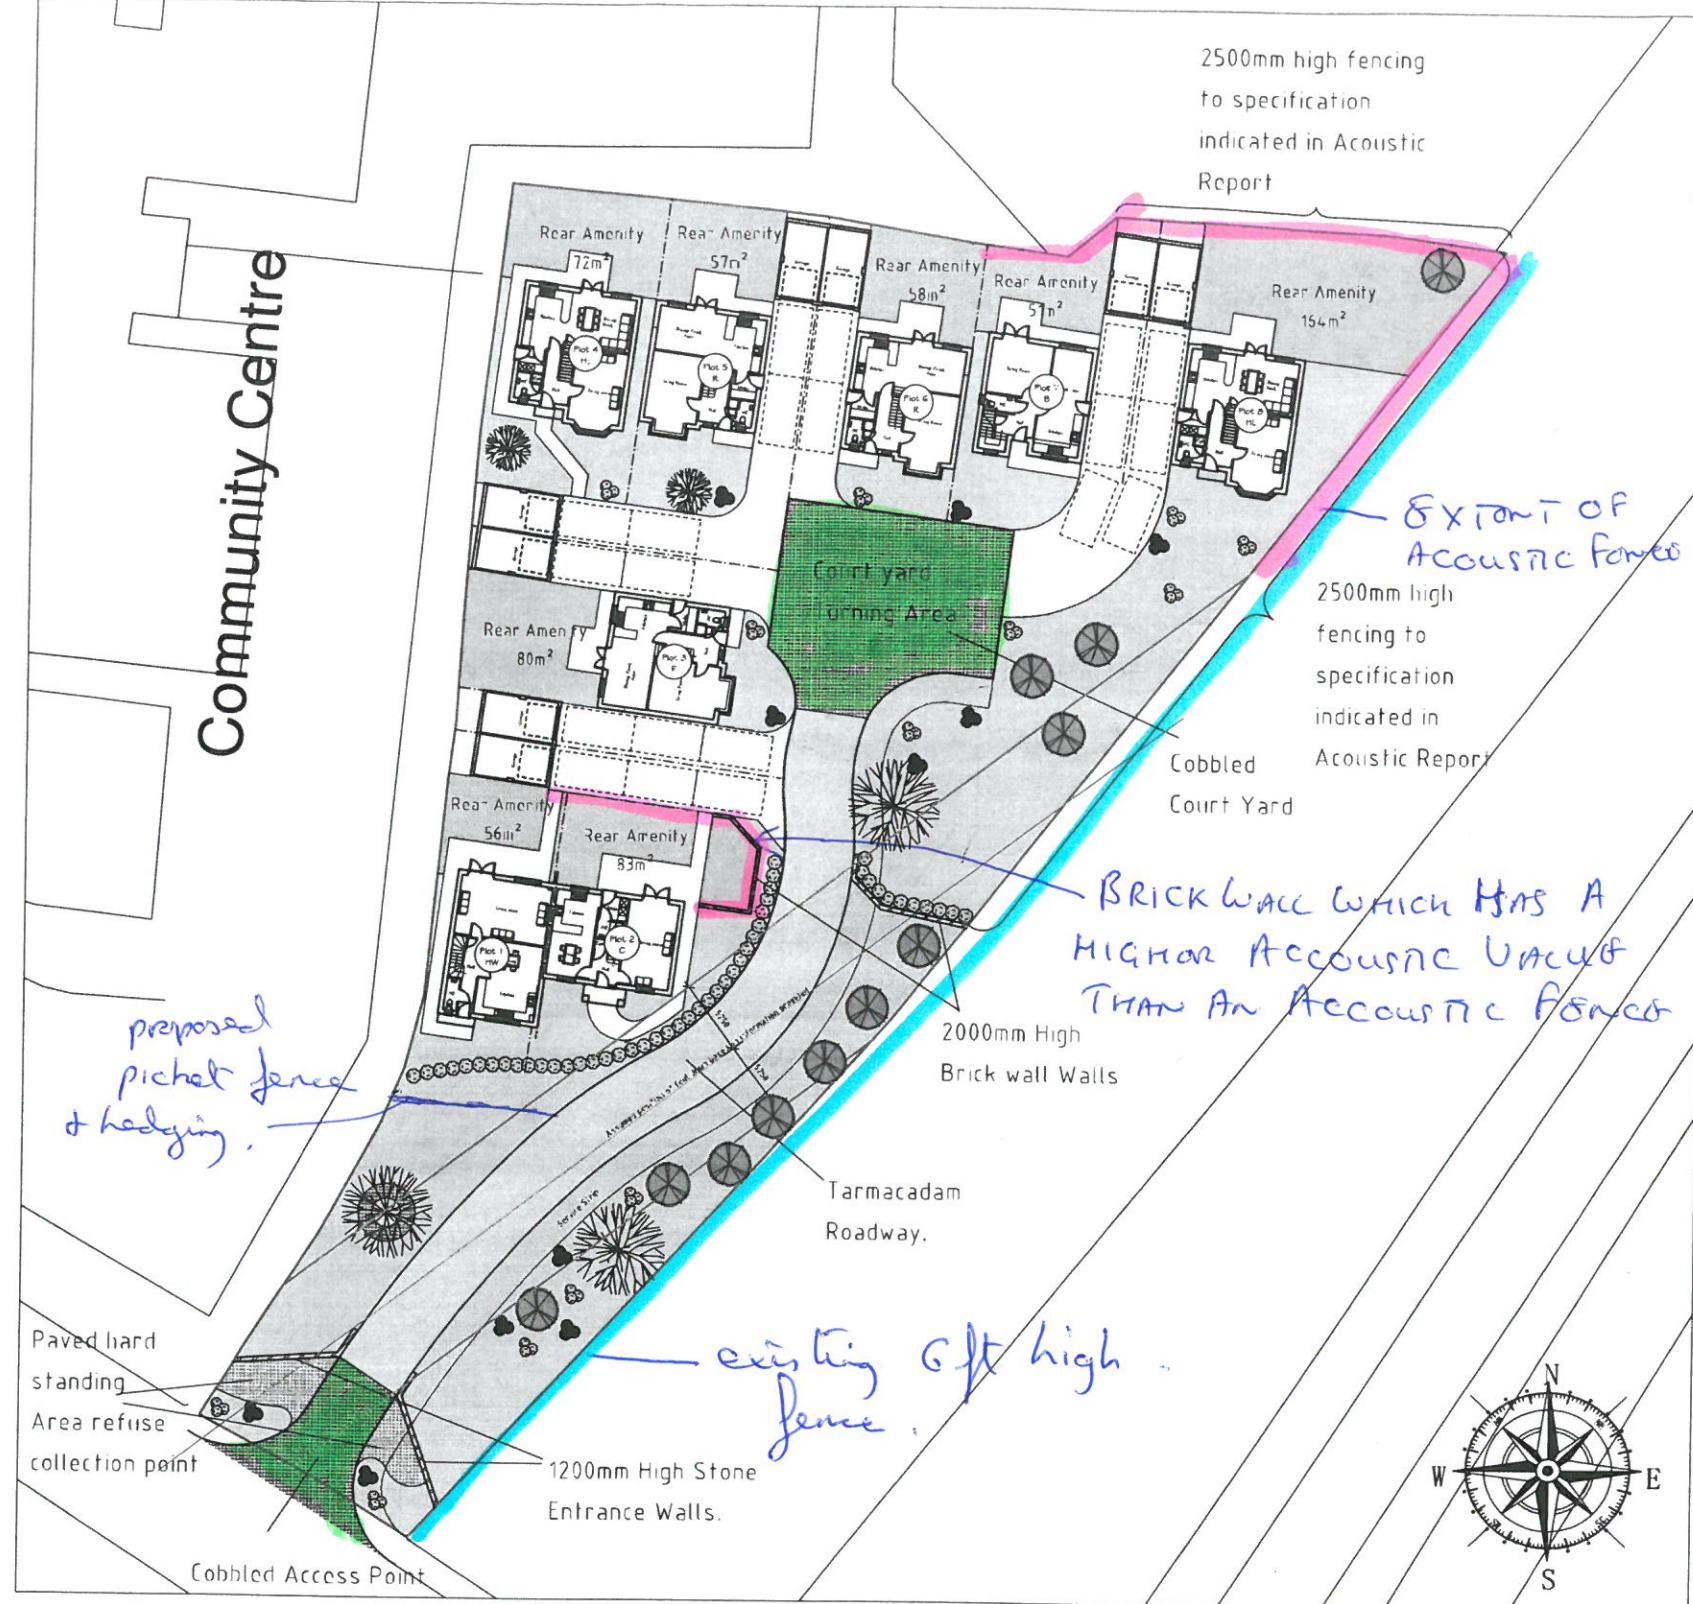

Front Elevation 1:100

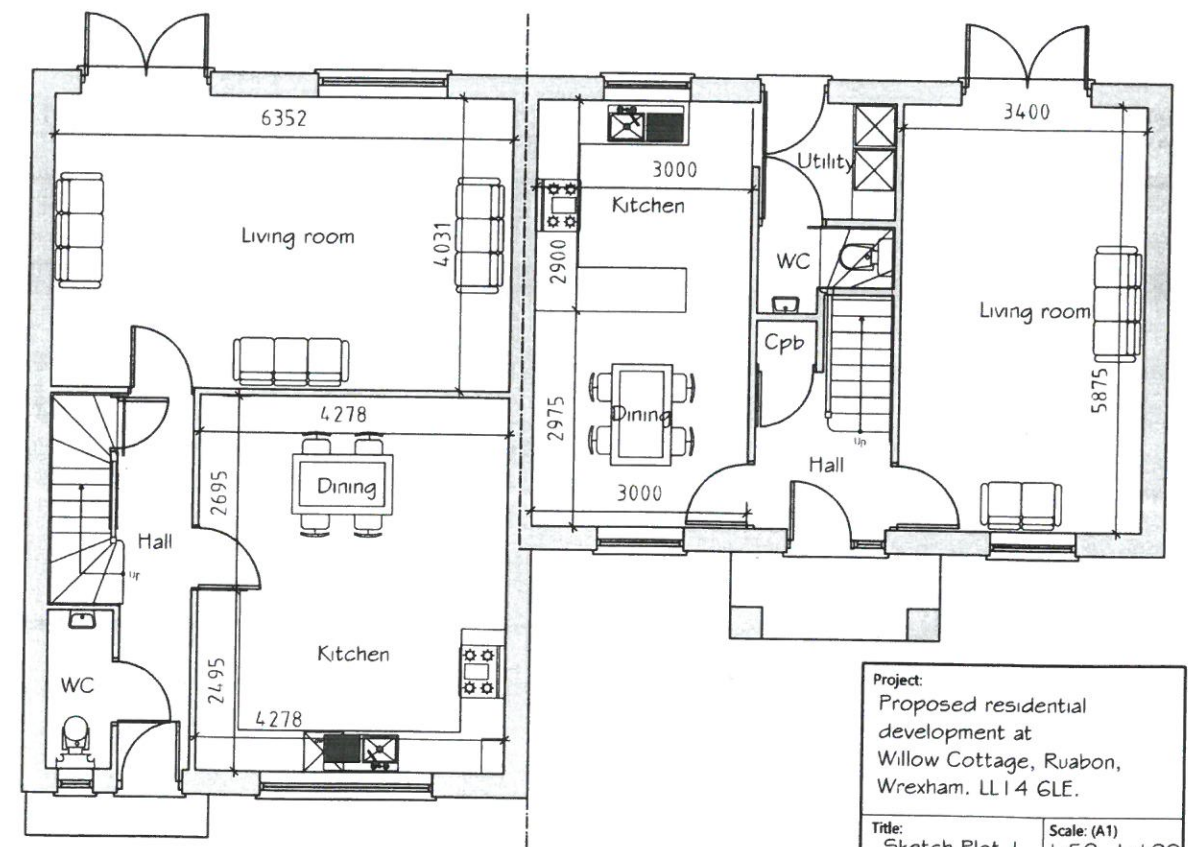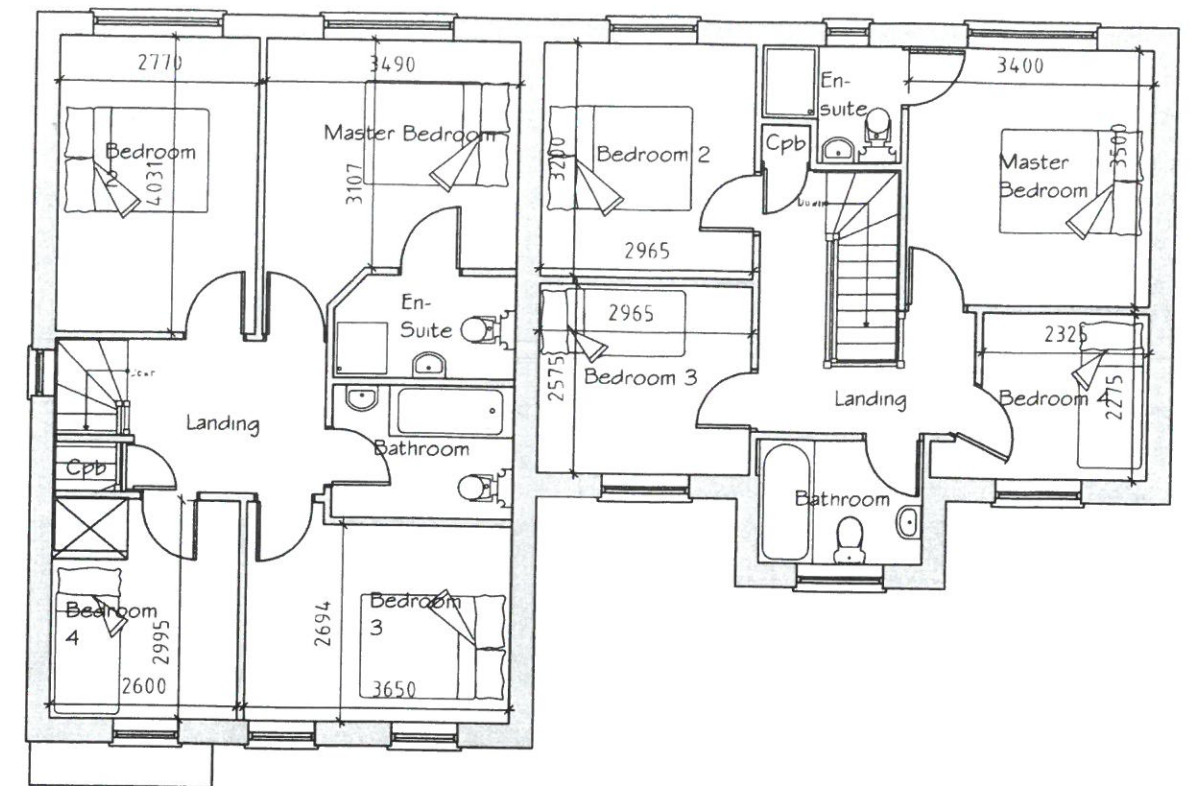

Project: Proposed residential development at Willow Cottage, Ruabon, Wrexham. LL14 6LE.	
Title: Sketch Plot 1 & 2	Scale: (A1) 1:50, 1:100 & 1:500
Drawn By: J Felgate	Date: Nov 2020
Drawing No: GO80/015	Sheet: 1 of 1

blueprint
architectural services

Office 3K4,
Redwither Business Tower,
Wrexham, LL13 9XT
Tel: 01978 356500
www.blueprintarchitectural.com
© copyright all rights reserved

Rev	Date	Detail	Initial