




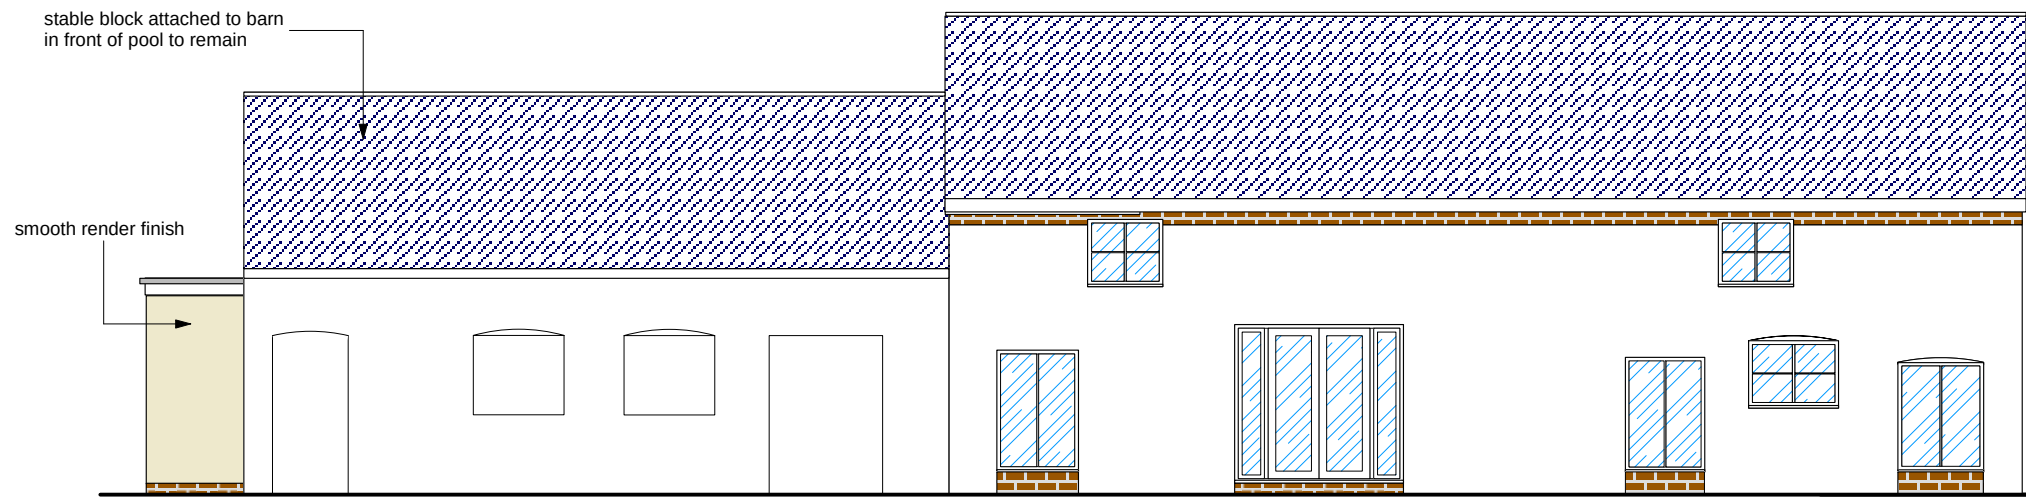


FRONT ELEVATION

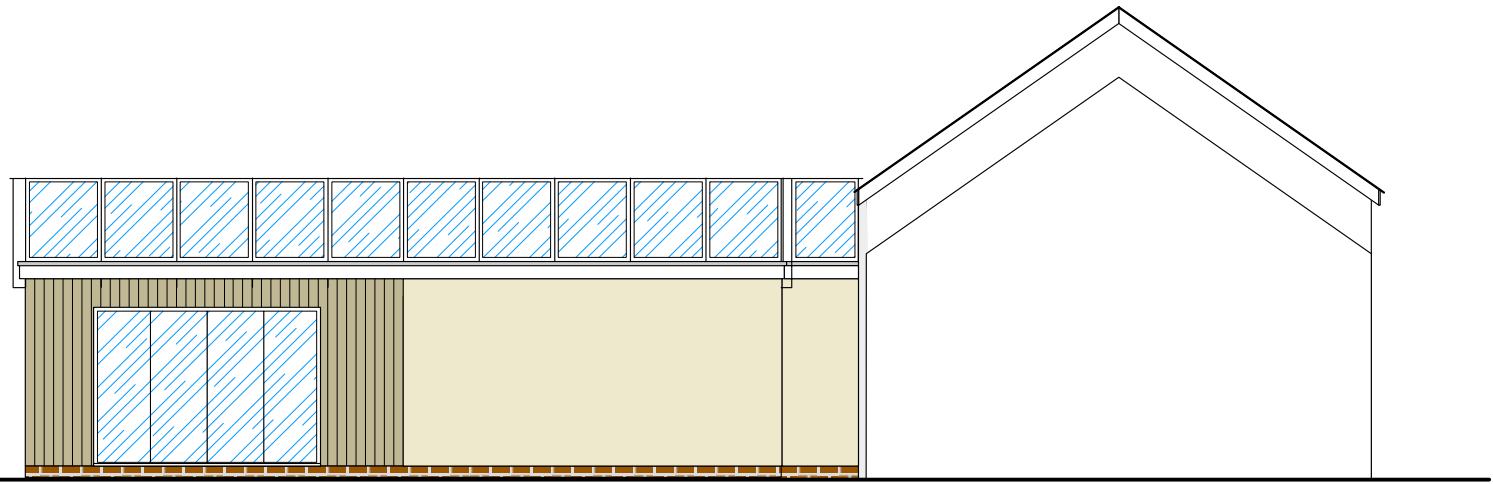


LHS ELEVATION

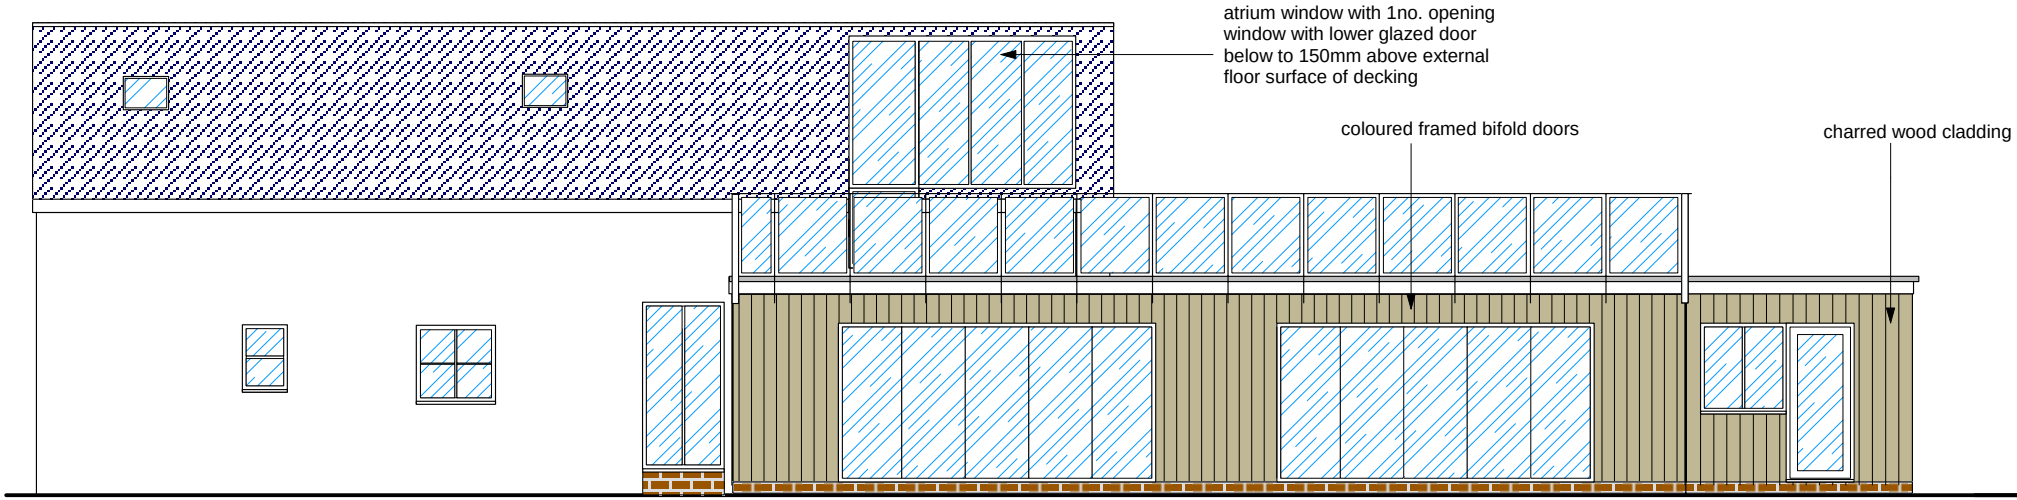


REAR ELEVATION

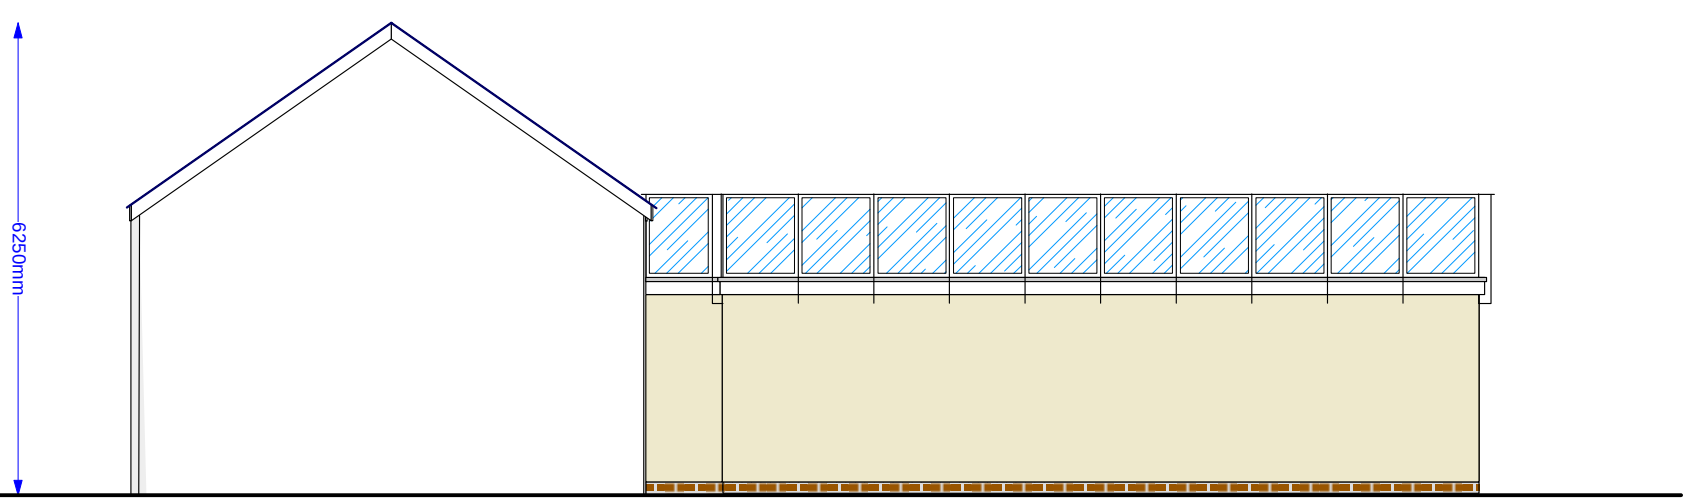



RHS ELEVATION

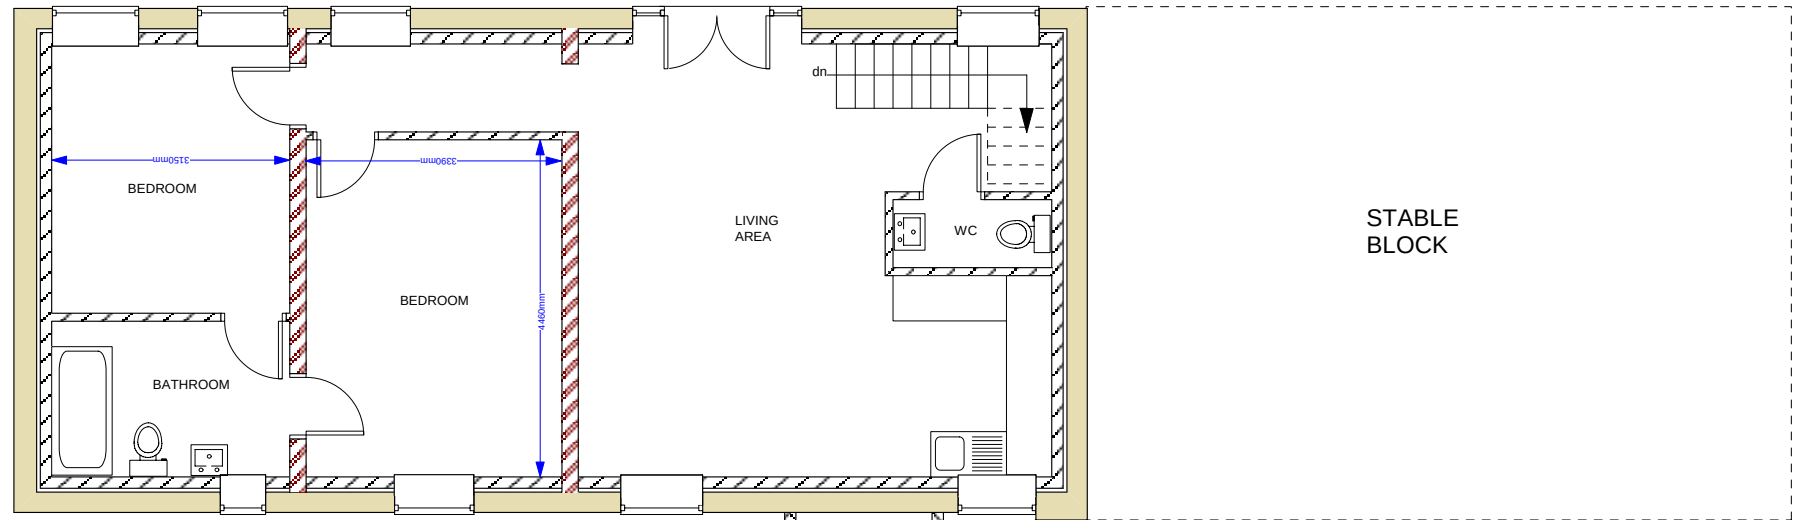

GROUND FLOOR PLAN

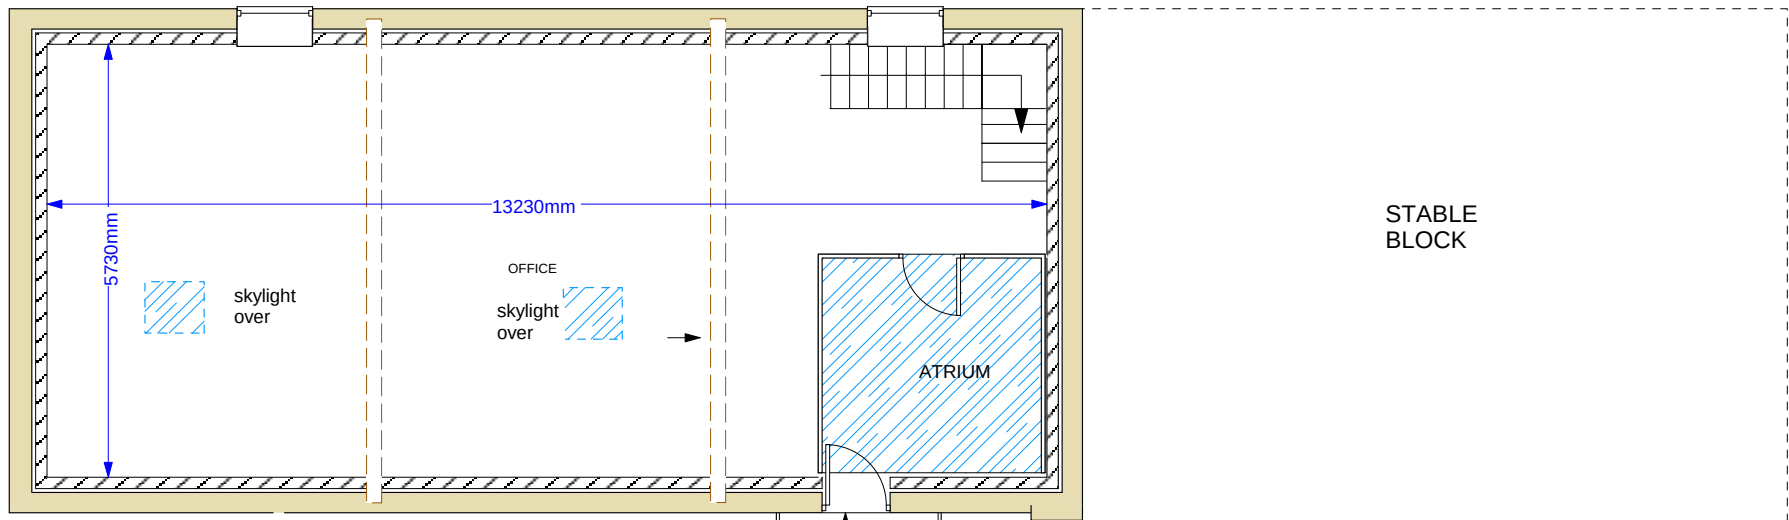

FIRST FLOOR PLAN

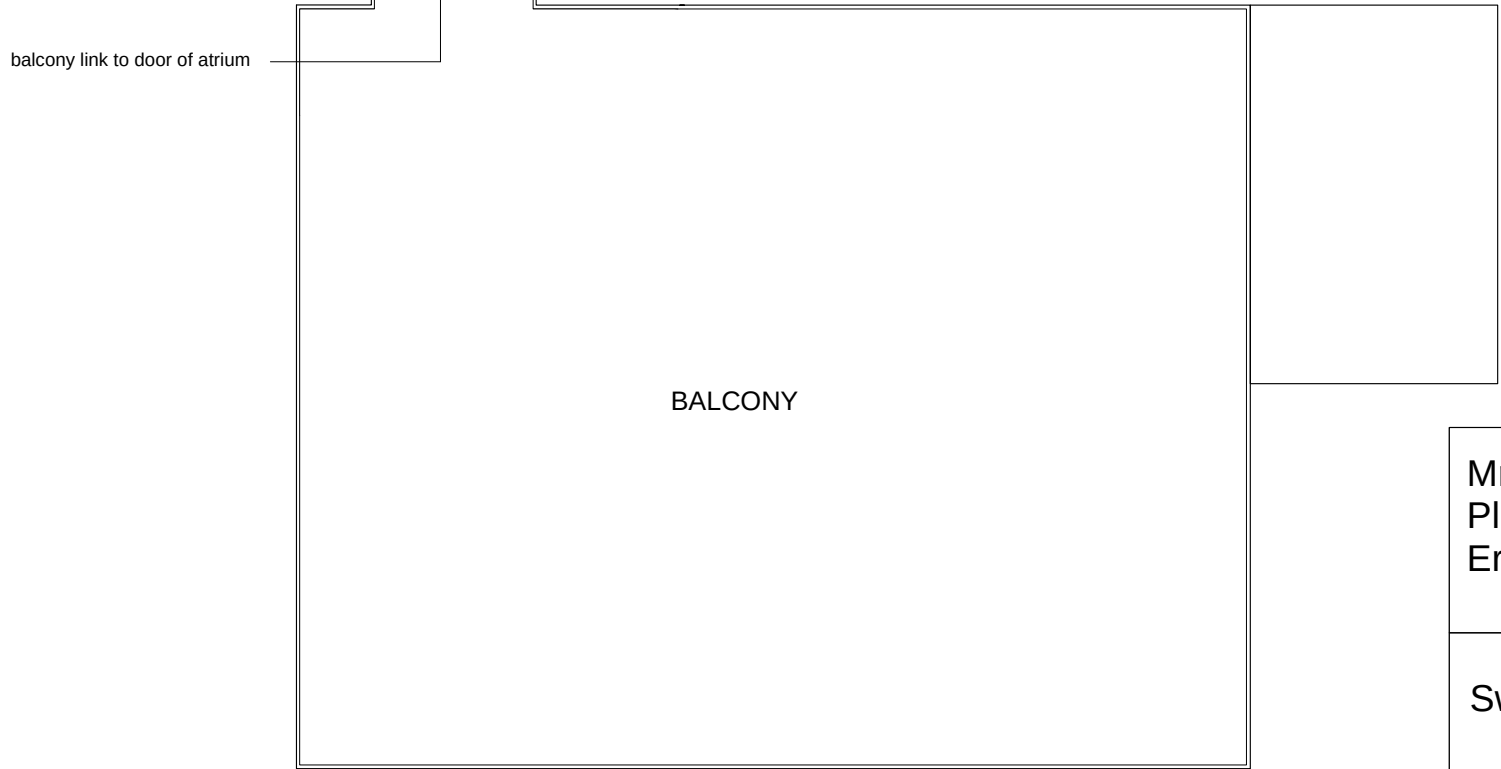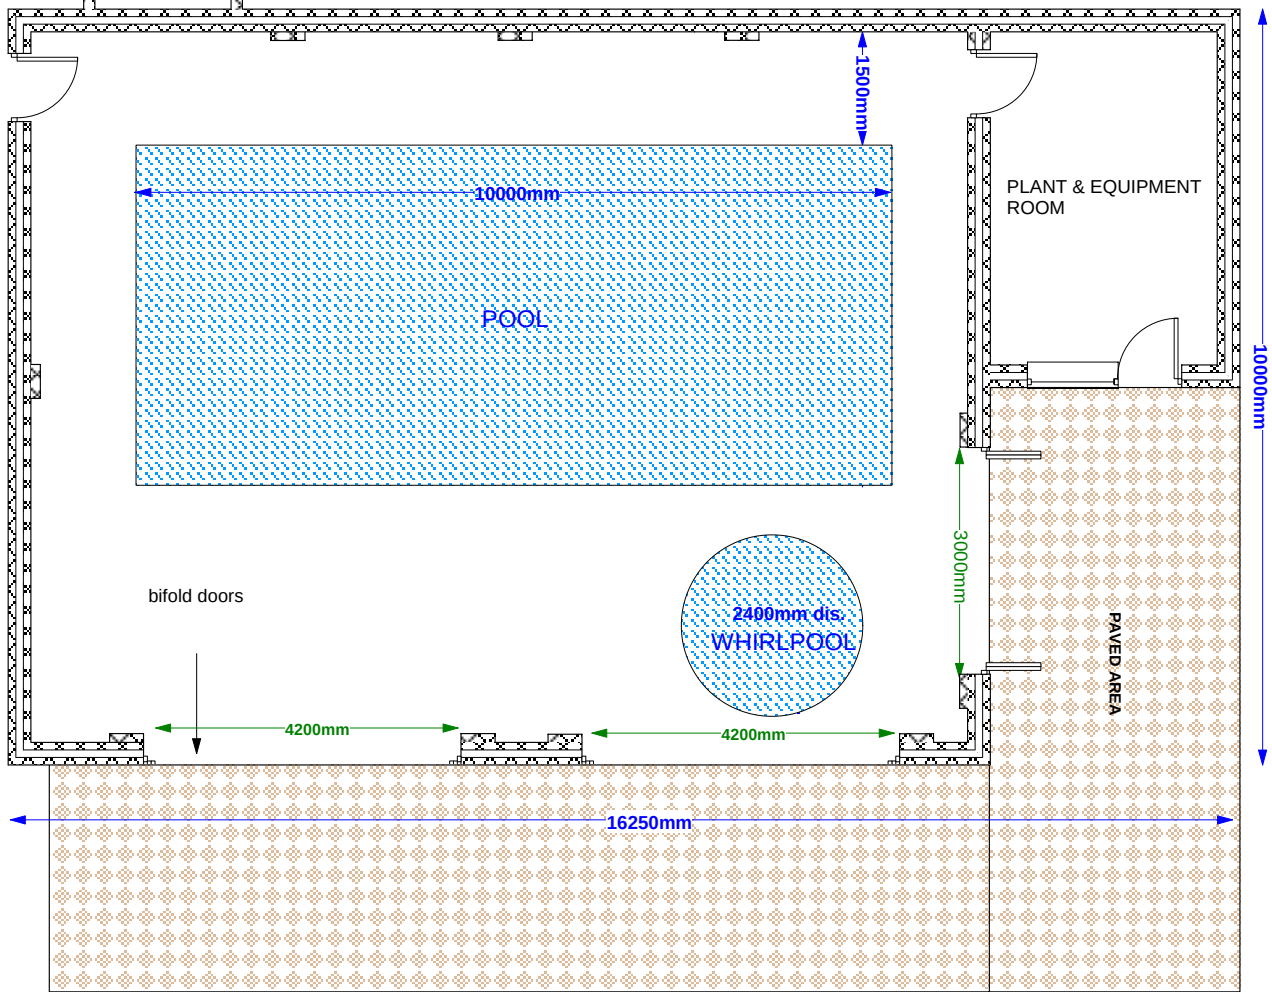

Mr. P. Gray,
Plas Grono Farm,
Erddig

Swimming Pool

Dwg No.	G23/6	Rev.	
Scale	1/50, 1/100 @ A2	Date	Oct 2021
Drawn by:	JNL DESIGN Tel: 07792 595 480		