


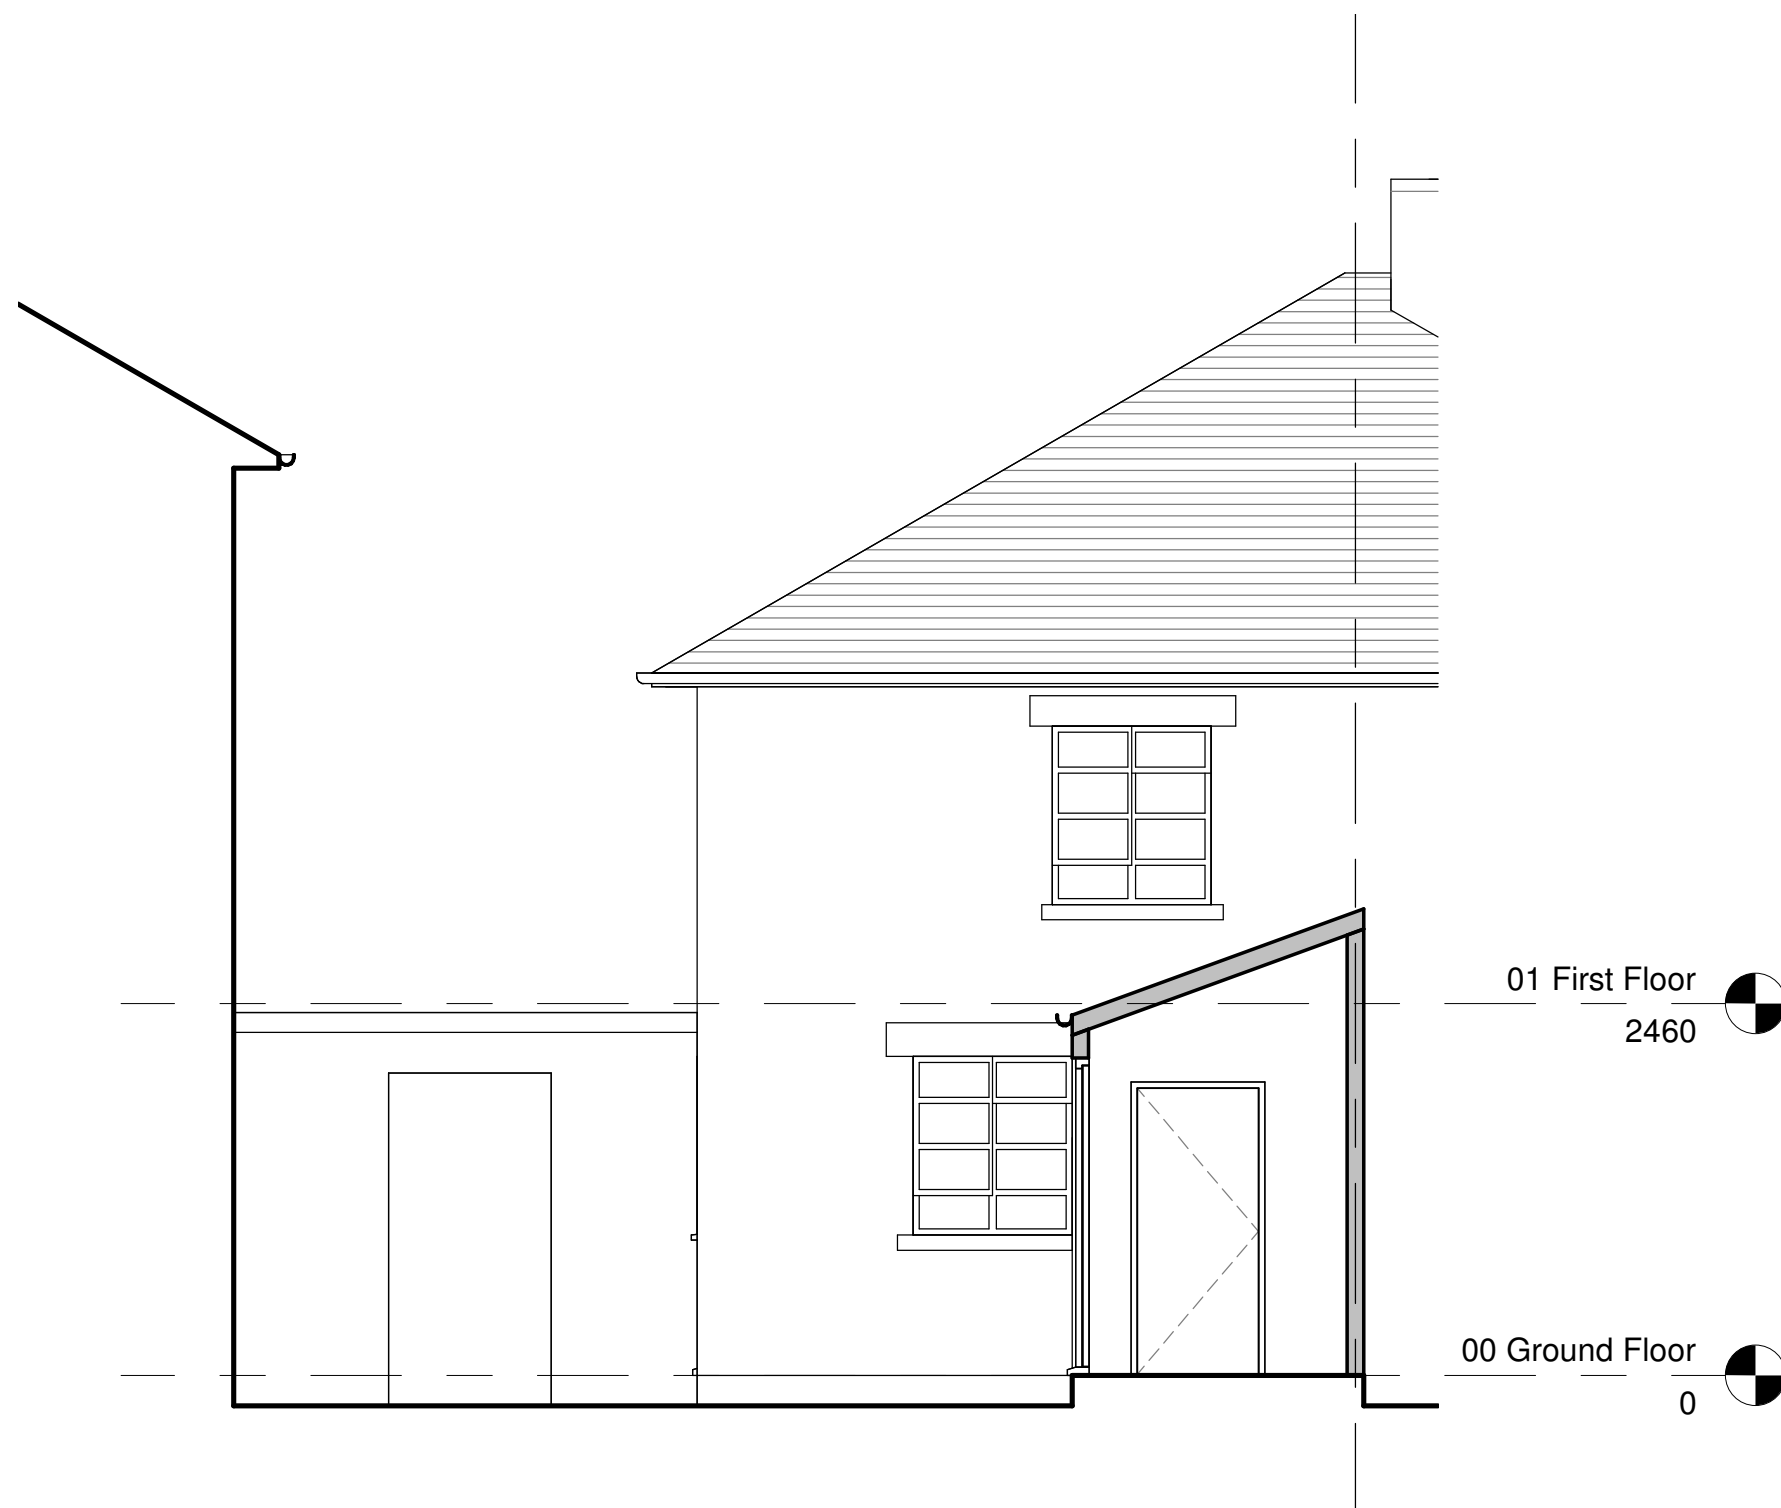

Proposed North East Elevation
1 : 50



Proposed South West Elevation
1 : 50



Proposed North West Elevation
1 : 50



Project: Con's Club, Ruabon			
Title: Proposed Elevations			
Scale @ A1: 1 : 50	Scale @ A3: 1:100	Author: GE	Date: 05/07/22
Project Ref: 22-27	Drawing No: A300	Rev: -	