


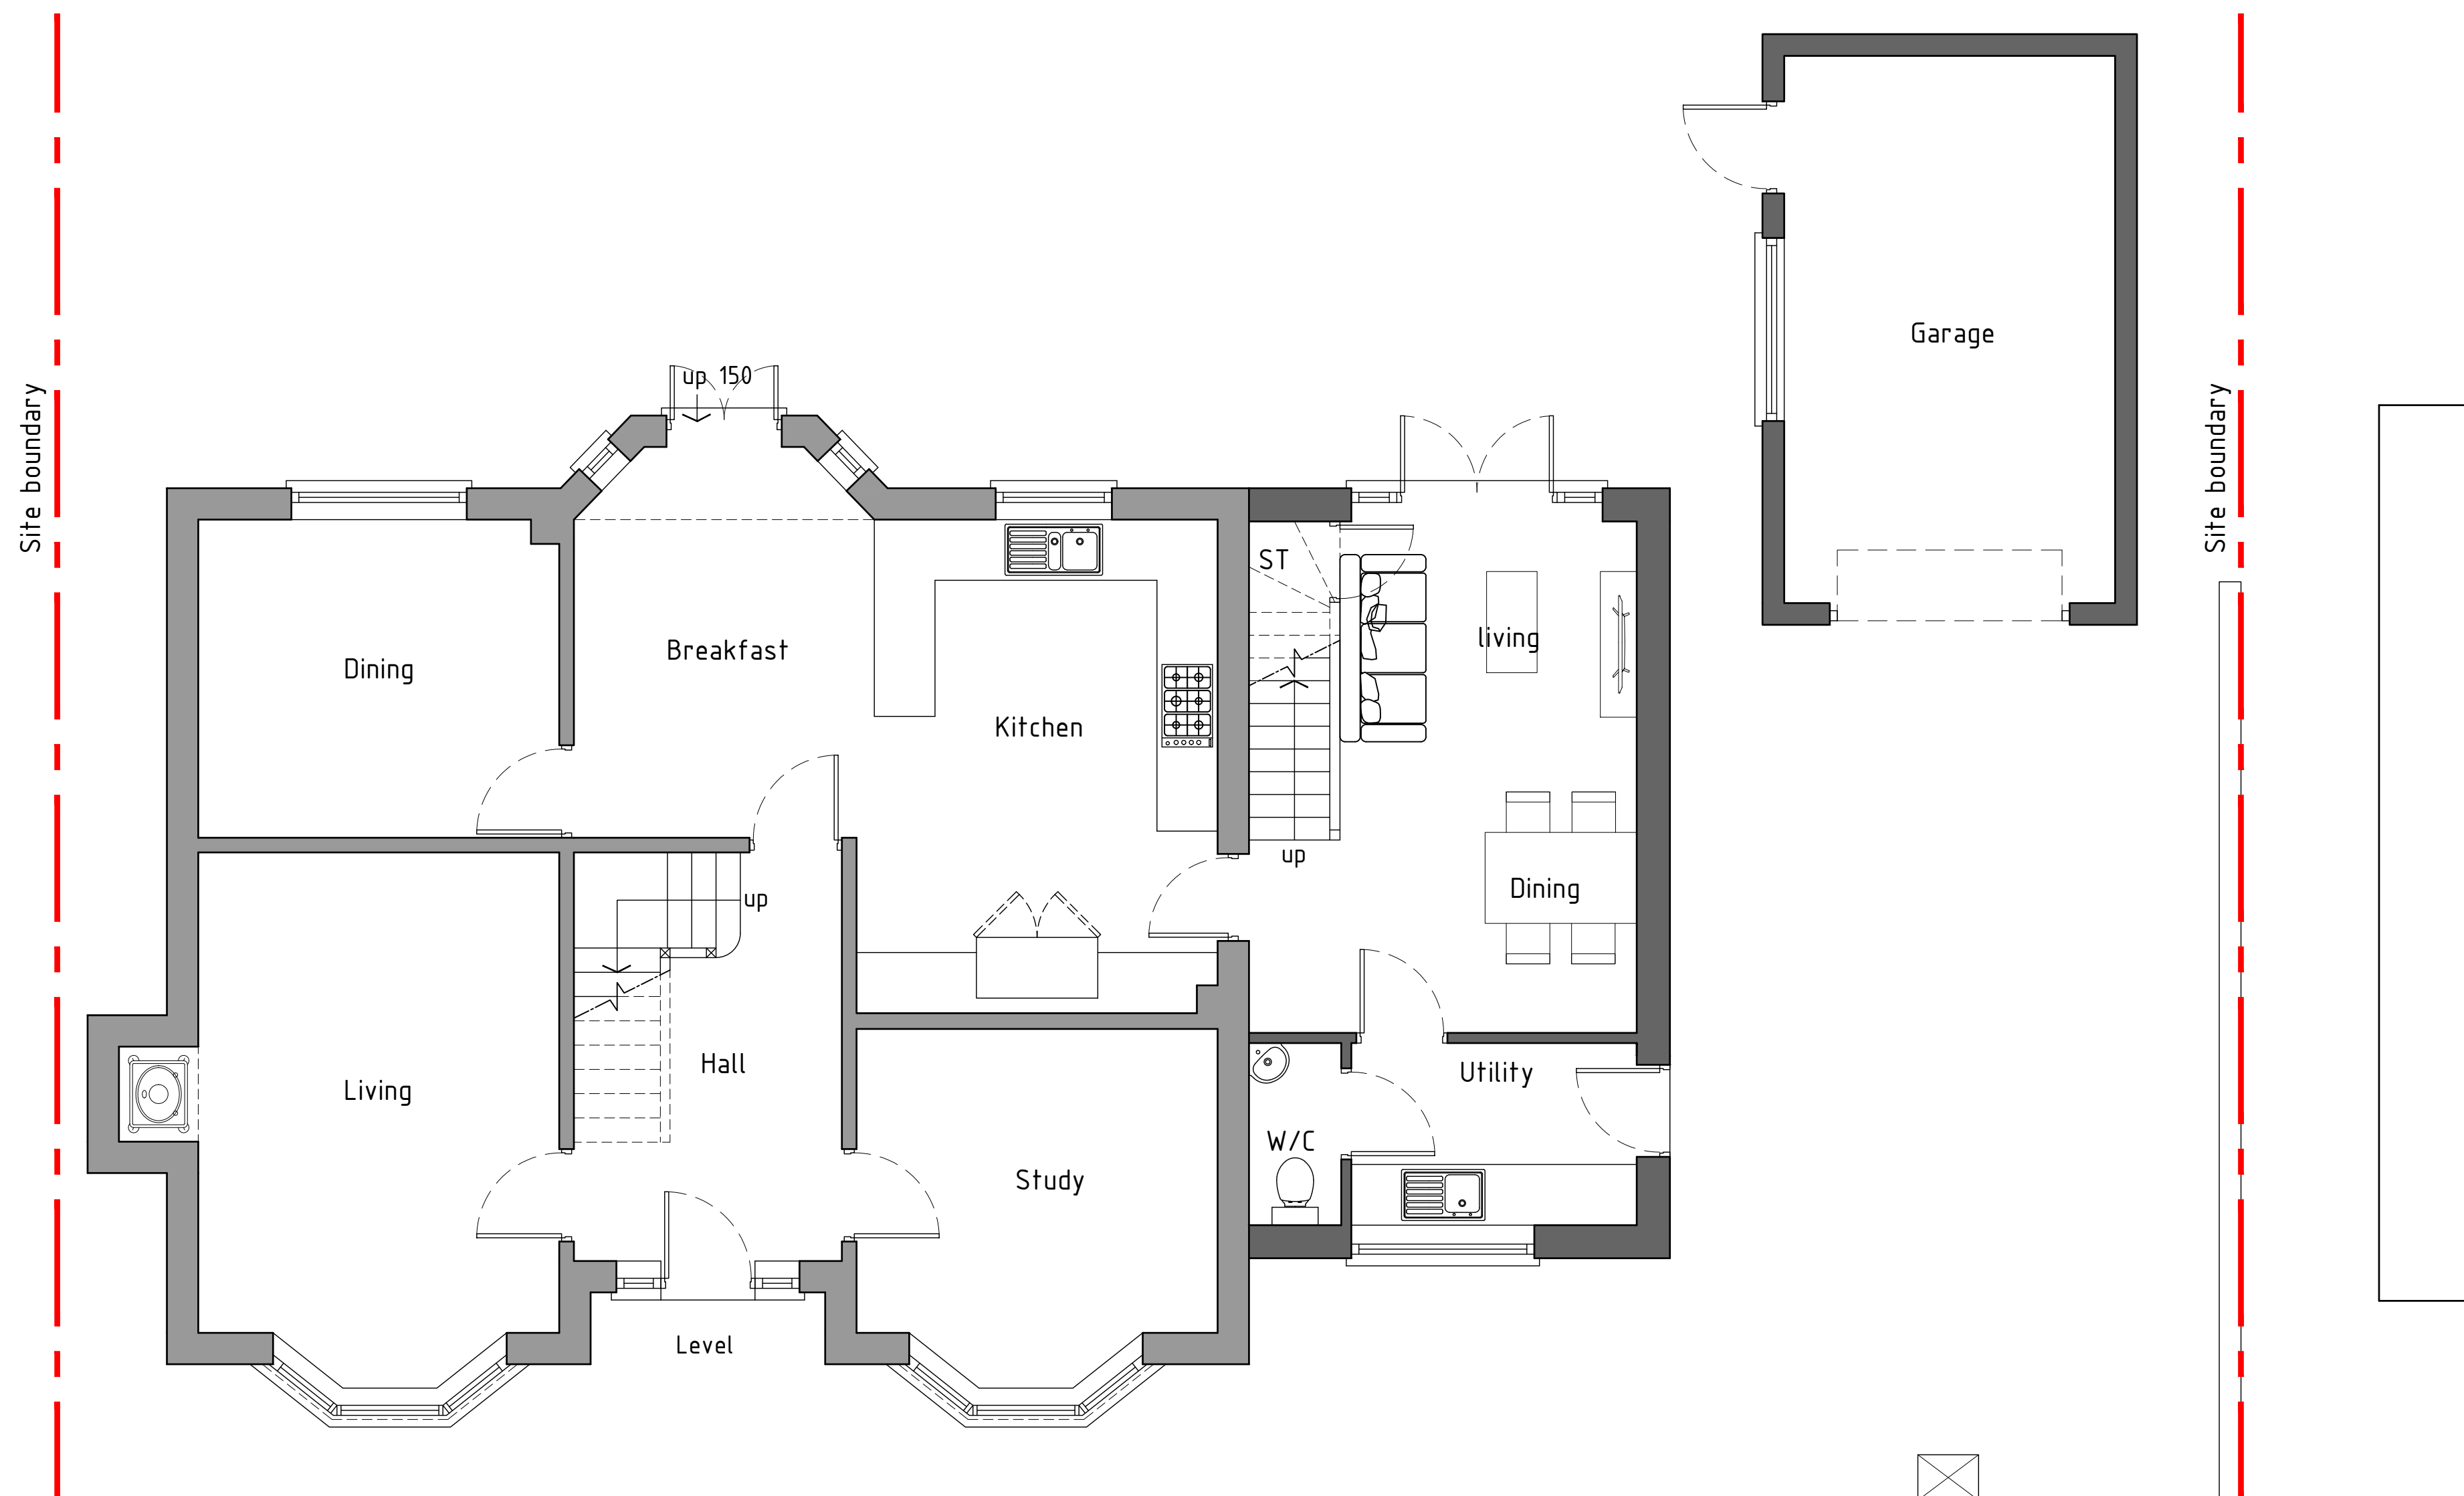

Proposed

	Project; 8 High Street, Gwersyt, Wrexham, LL11 4LA		Dwg No; HS/DP/04	Date; 06.06.22
	Title; Proposed Ground Floor plan		Scale (A2); 1:50	Revision; Rev-A Extension reduced, separate garage added 14.07.22